


SOUTH EAST ELEVATION SCALE 1:100


NORTH EAST ELEVATION SCALE 1:100

NORTH WEST ELEVATION SCALE 1:100

SOUTH WEST ELEVATION SCALE 1:100

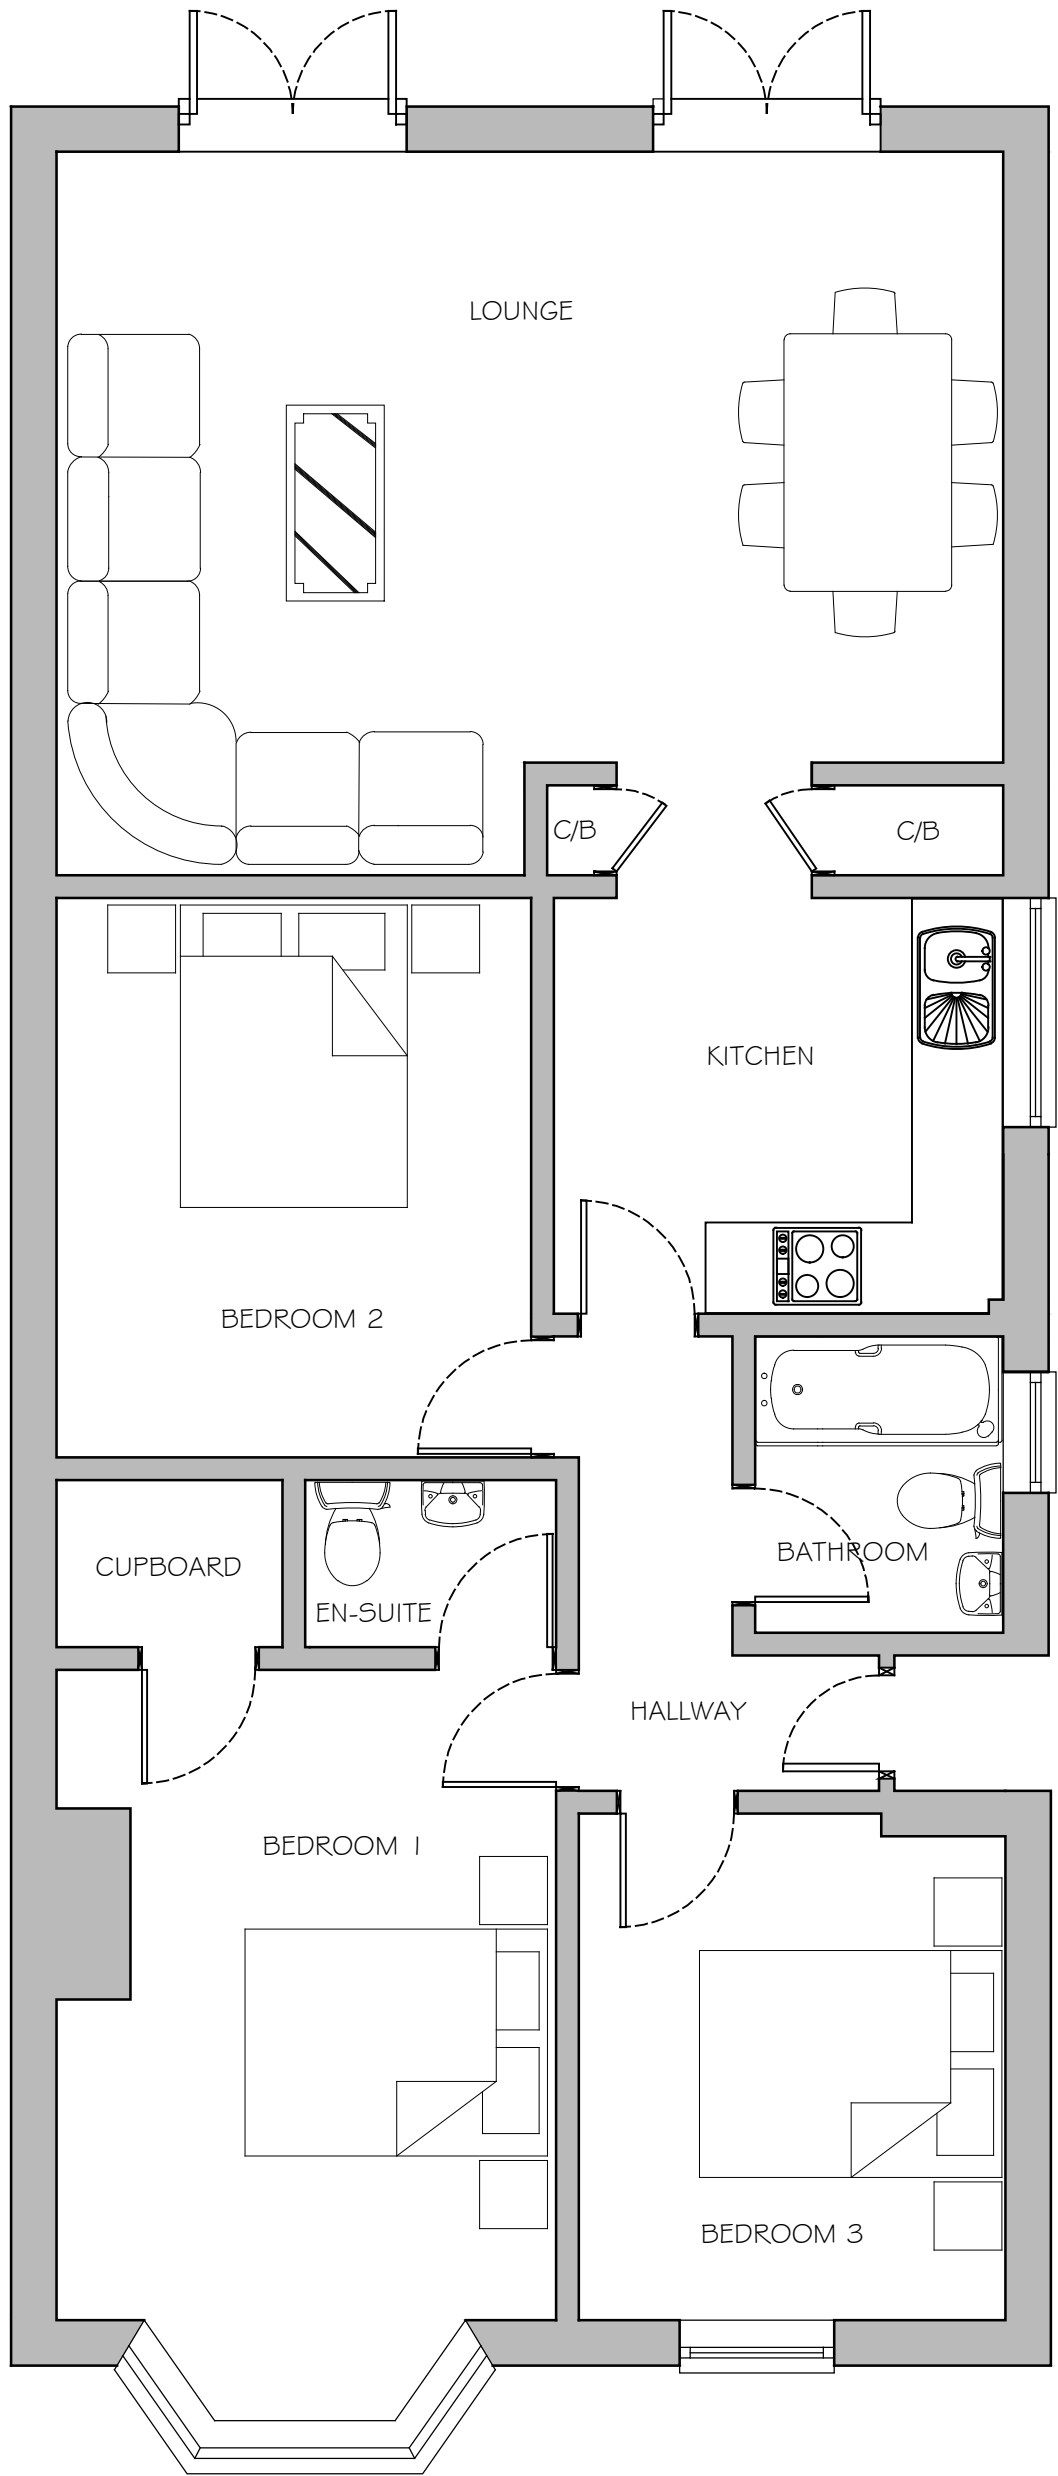



GROUND FLOOR PLAN (Scale 1:50)

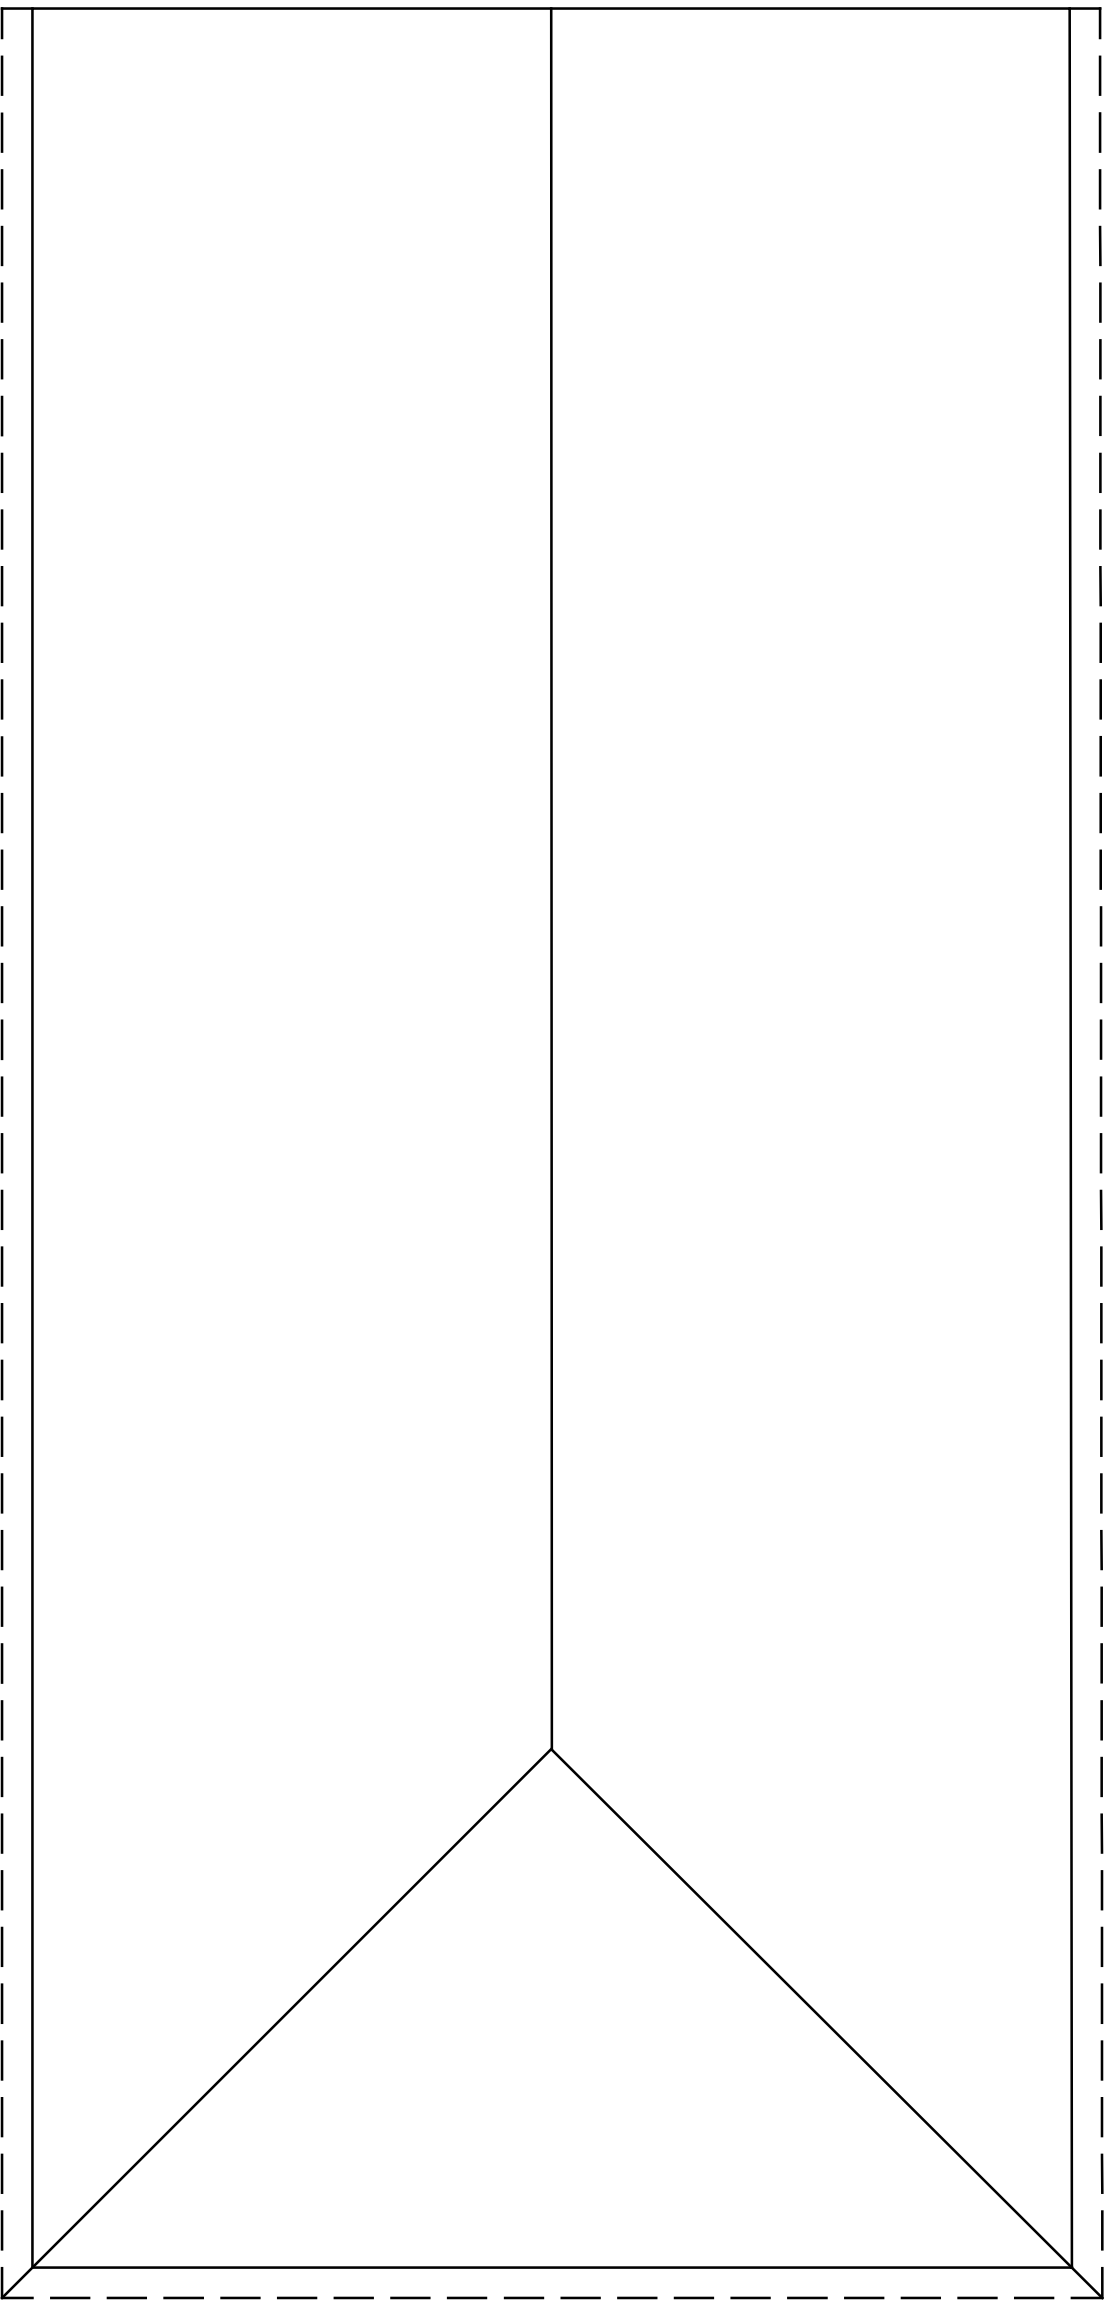

ROOF PLAN (Scale 1:50)



LOCATION PLAN (Scale 1:500)
Ordnance Survey (c) Crown Copyright 2014. All rights reserved. Licence number 100022432

 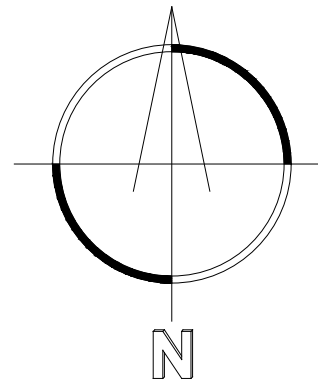

Rev	Description	Date	Drawn
Company: MARCUS JAMES ARCHITECTURAL DESIGN & DEVELOPMENT (023) 81 946 164 / 07771964926 info@mjarchitecture.co.uk			
Project: Mr & Mrs Orchard 18 Boyatt Crescent Eastleigh SO50 4LP			
Drawing Title: EXISTING FLOOR PLANS, ELEVATIONS, ROOF PLAN & LOCATION PLAN			
Date: MAY 2016	Scale: A5 SHOWN @ A1	Drawn By: MJ	
Drawing No: 100		Revision:	