


SOUTH EAST ELEVATION SCALE 1:100


NORTH EAST ELEVATION SCALE 1:100

NORTH WEST ELEVATION SCALE 1:100

SOUTH WEST ELEVATION SCALE 1:100

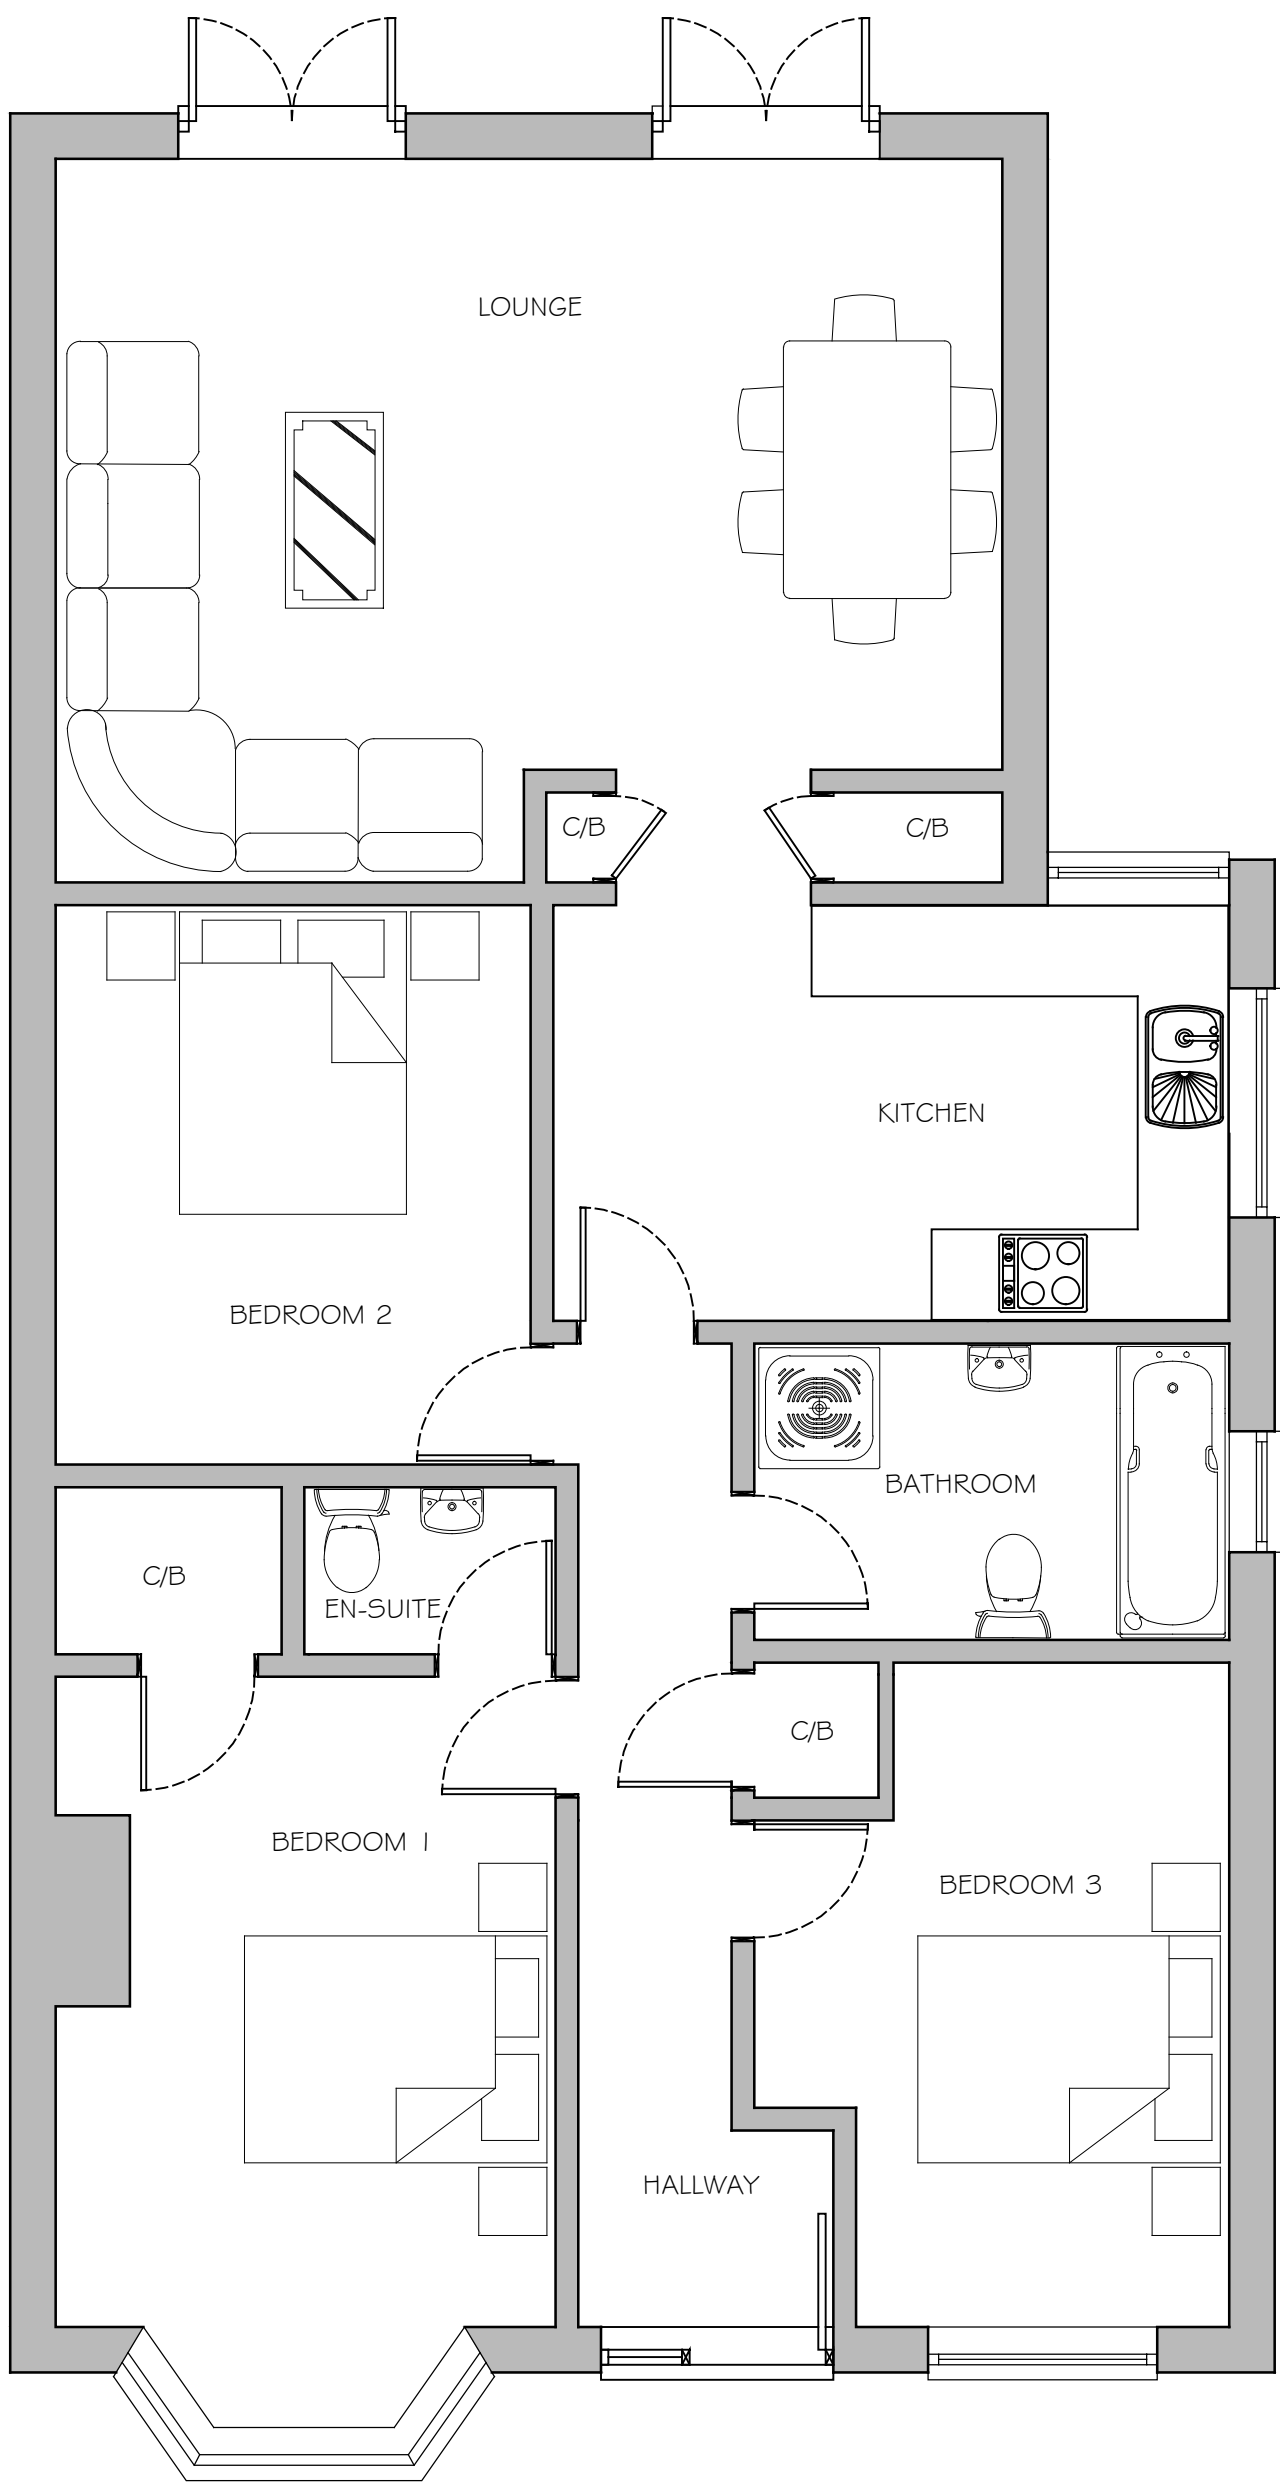



GROUND FLOOR PLAN (Scale 1:50)

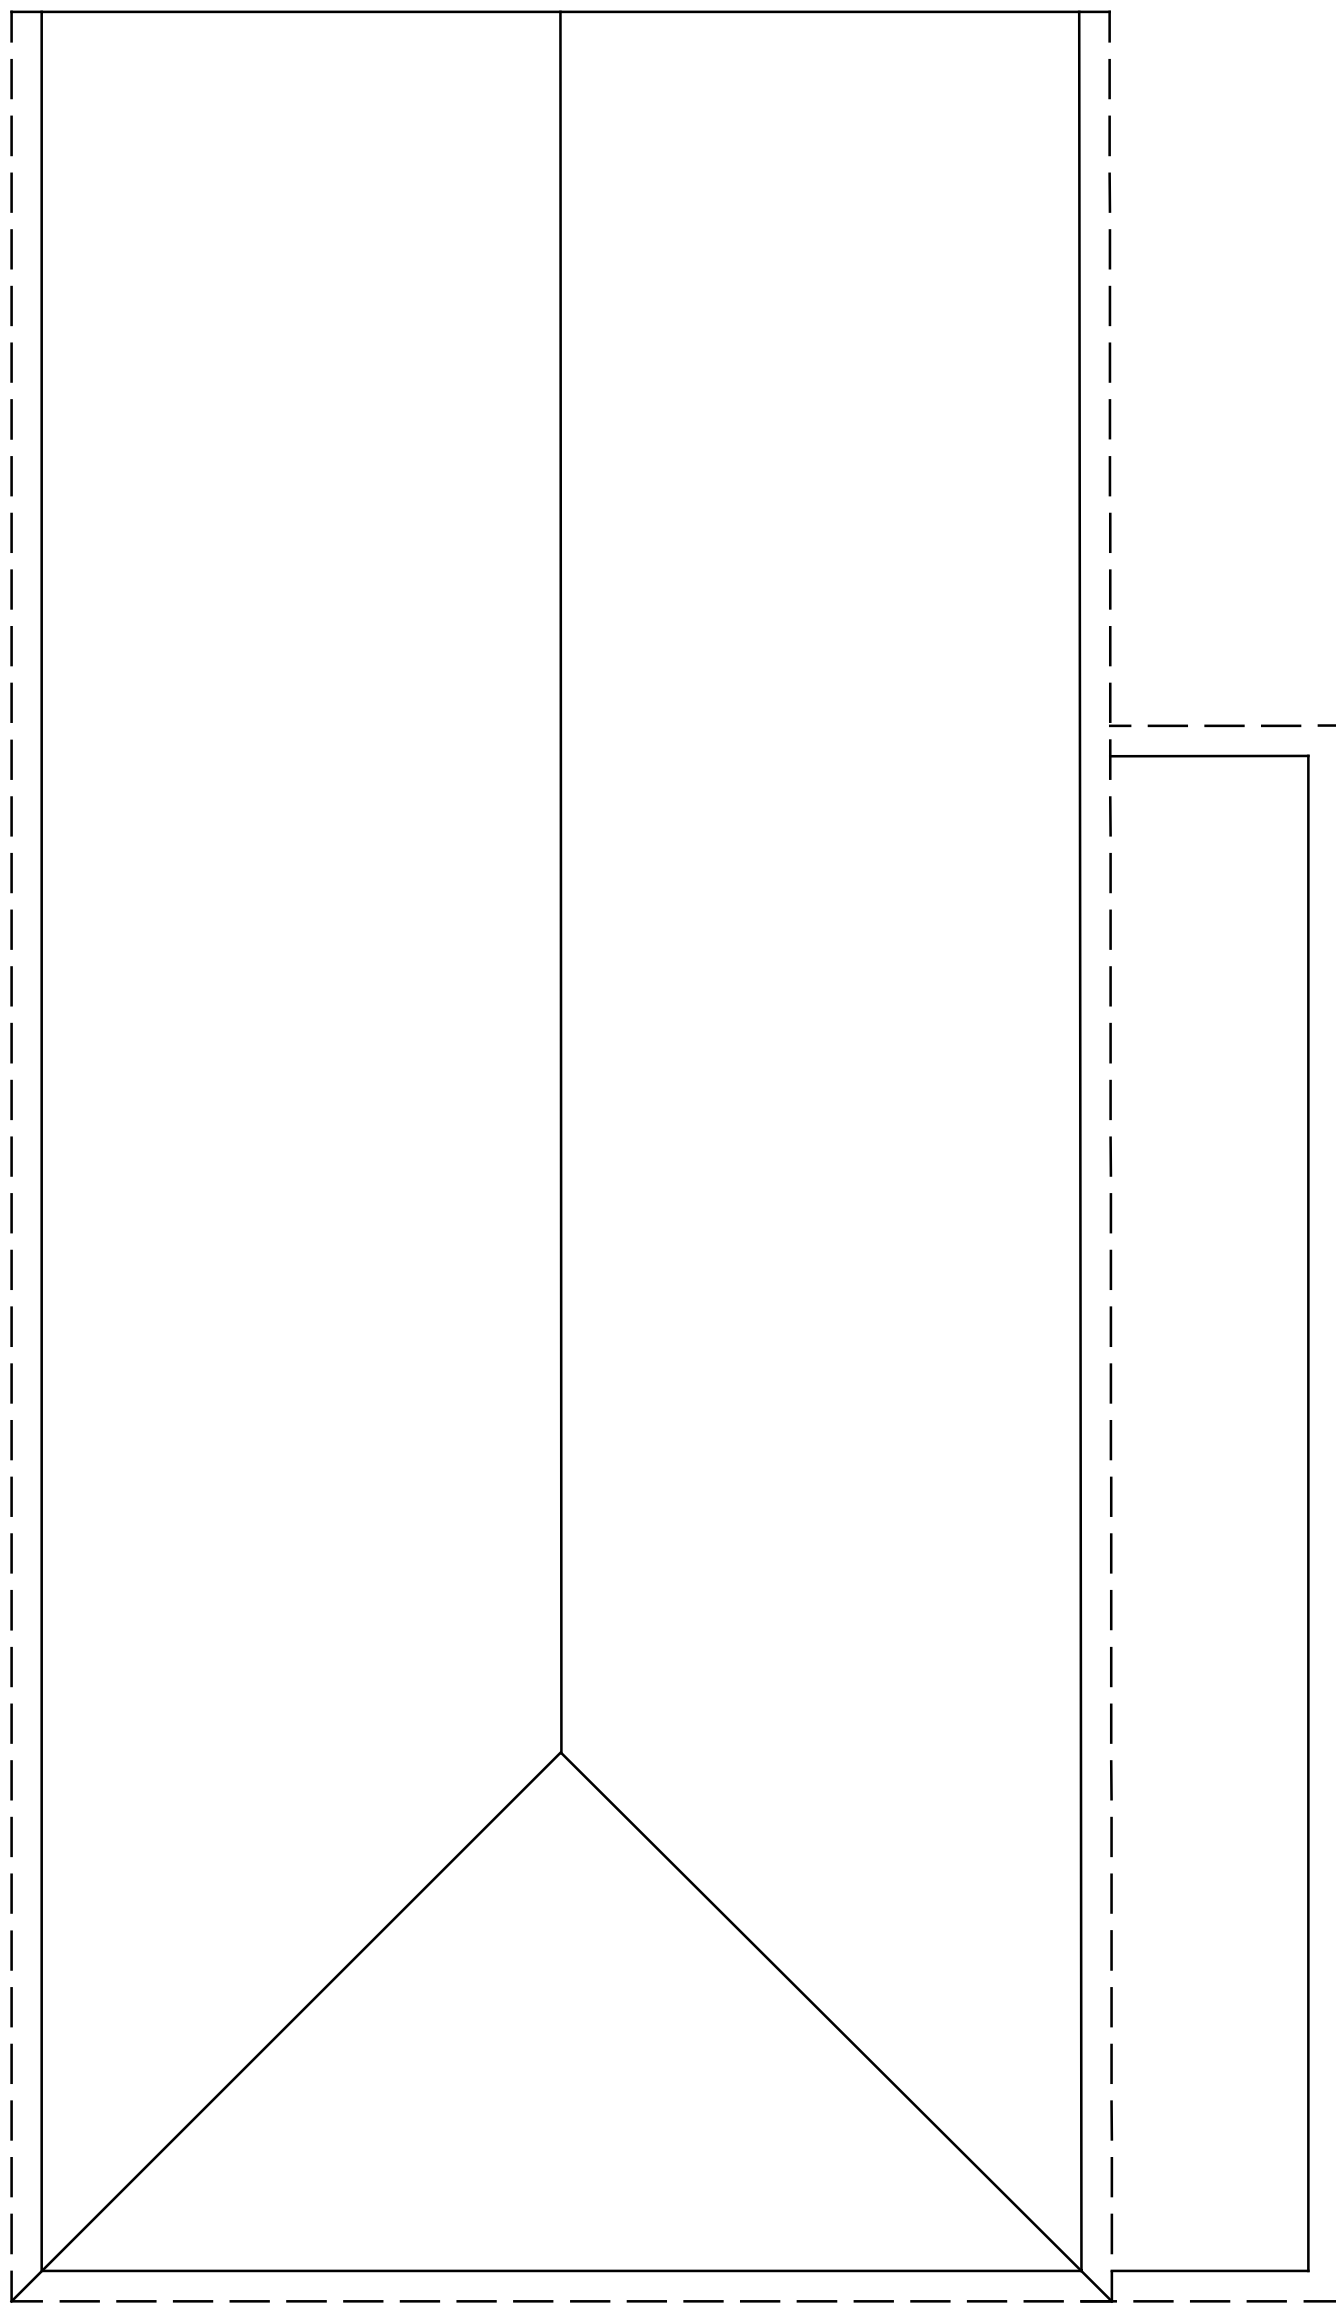

ROOF PLAN (Scale 1:50)



BLOCK PLAN (Scale 1:500)  
Ordnance Survey (c) Crown Copyright 2014. All rights reserved. Licence number 100022432

 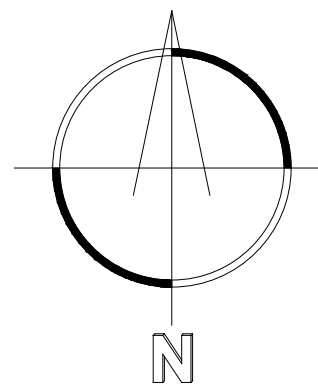

|   |                  |           |           |
|---|------------------|-----------|-----------|
|   |                  |           |           |
|   |                  |           |           |
| Rev   | Description      | Date      | Drawn     |
| Company: MARCUS JAMES<br>ARCHITECTURAL DESIGN & DEVELOPMENT<br>(023) 81 946 164 / 07771964926<br>info@mjarchitecture.co.uk |                  |           |           |
| Project: Mr & Mrs Orchard<br>18 Boyatt Crescent<br>Eastleigh<br>SO50 4LP                                                   |                  |           |           |
| Drawing Title: PROPOSED, FLOOR PLANS,<br>ELEVATIONS, ROOF PLAN &<br>BLOCK PLAN                                             |                  |           |           |
| Date:   | Scale:           | Drawn By: |           |
| MAY 2016   | A5 SHOWN<br>@ A1 | MJ        |           |
| Drawing No:   |                  |           | Revision: |
| 101   |                  |           |           |