



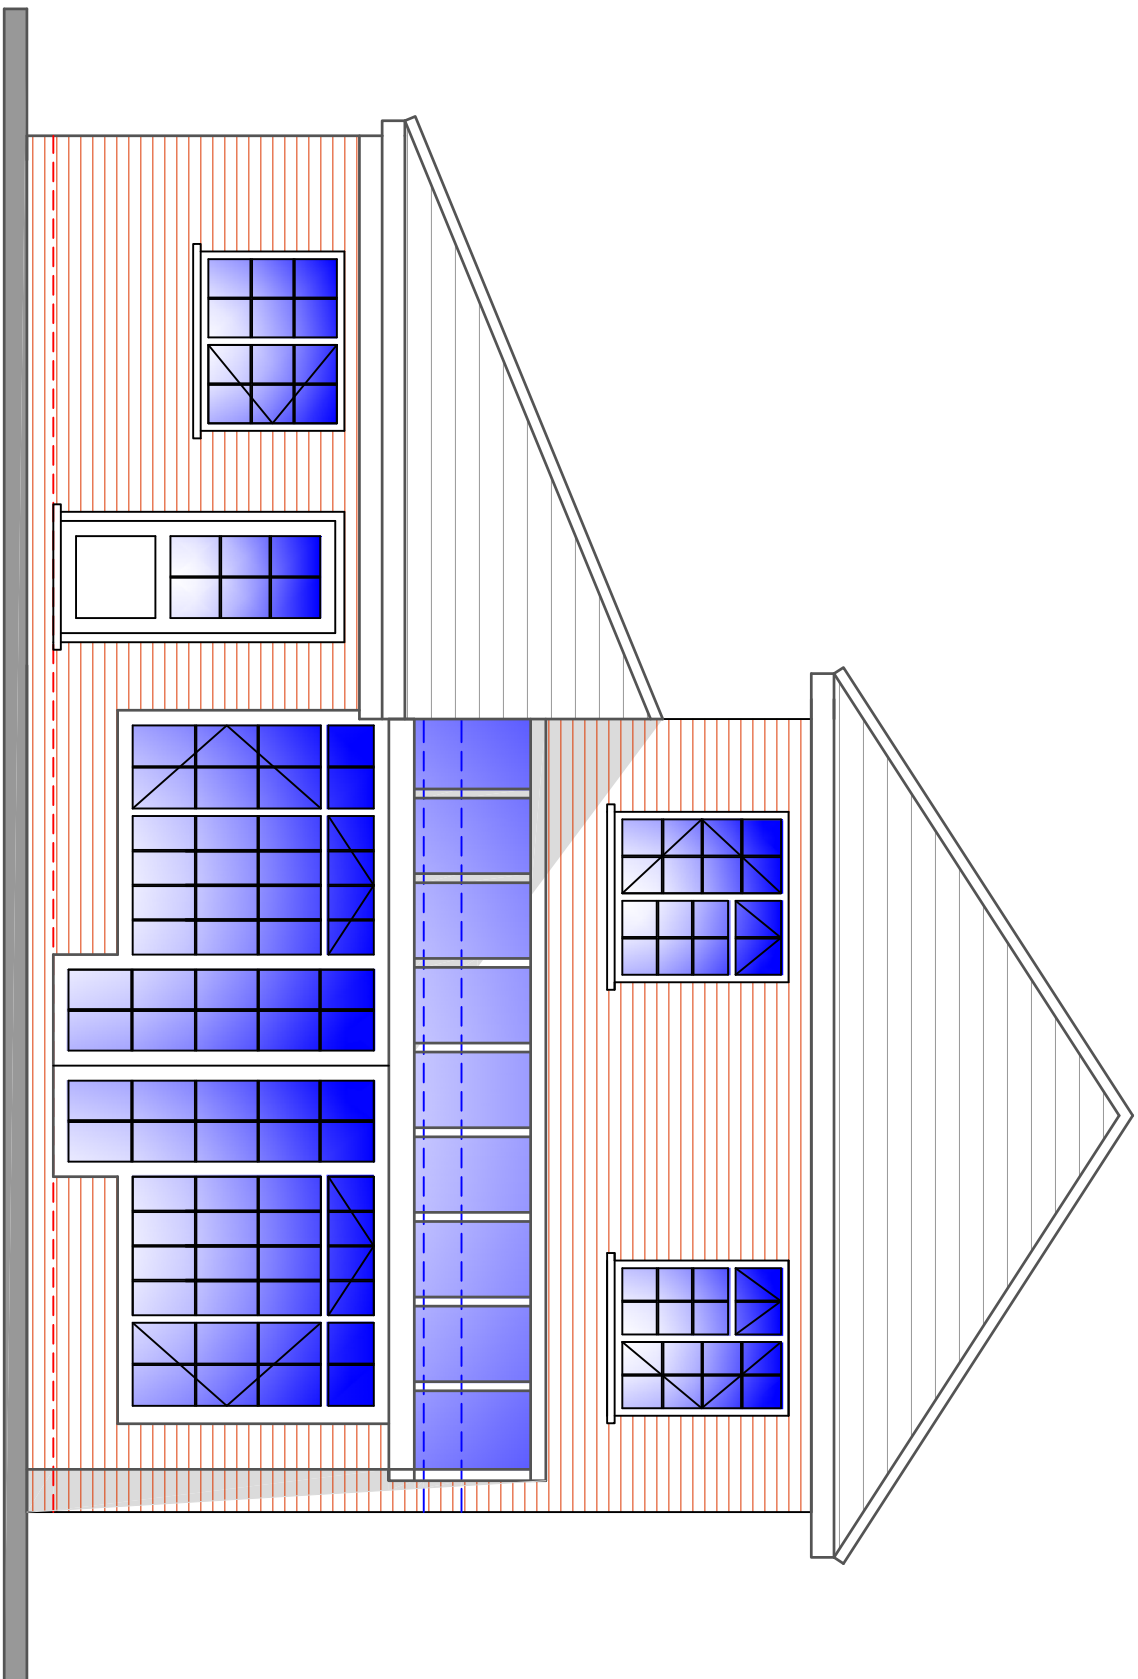


EXISTING FRONT ELEVATION



EXISTING REAR ELEVATION

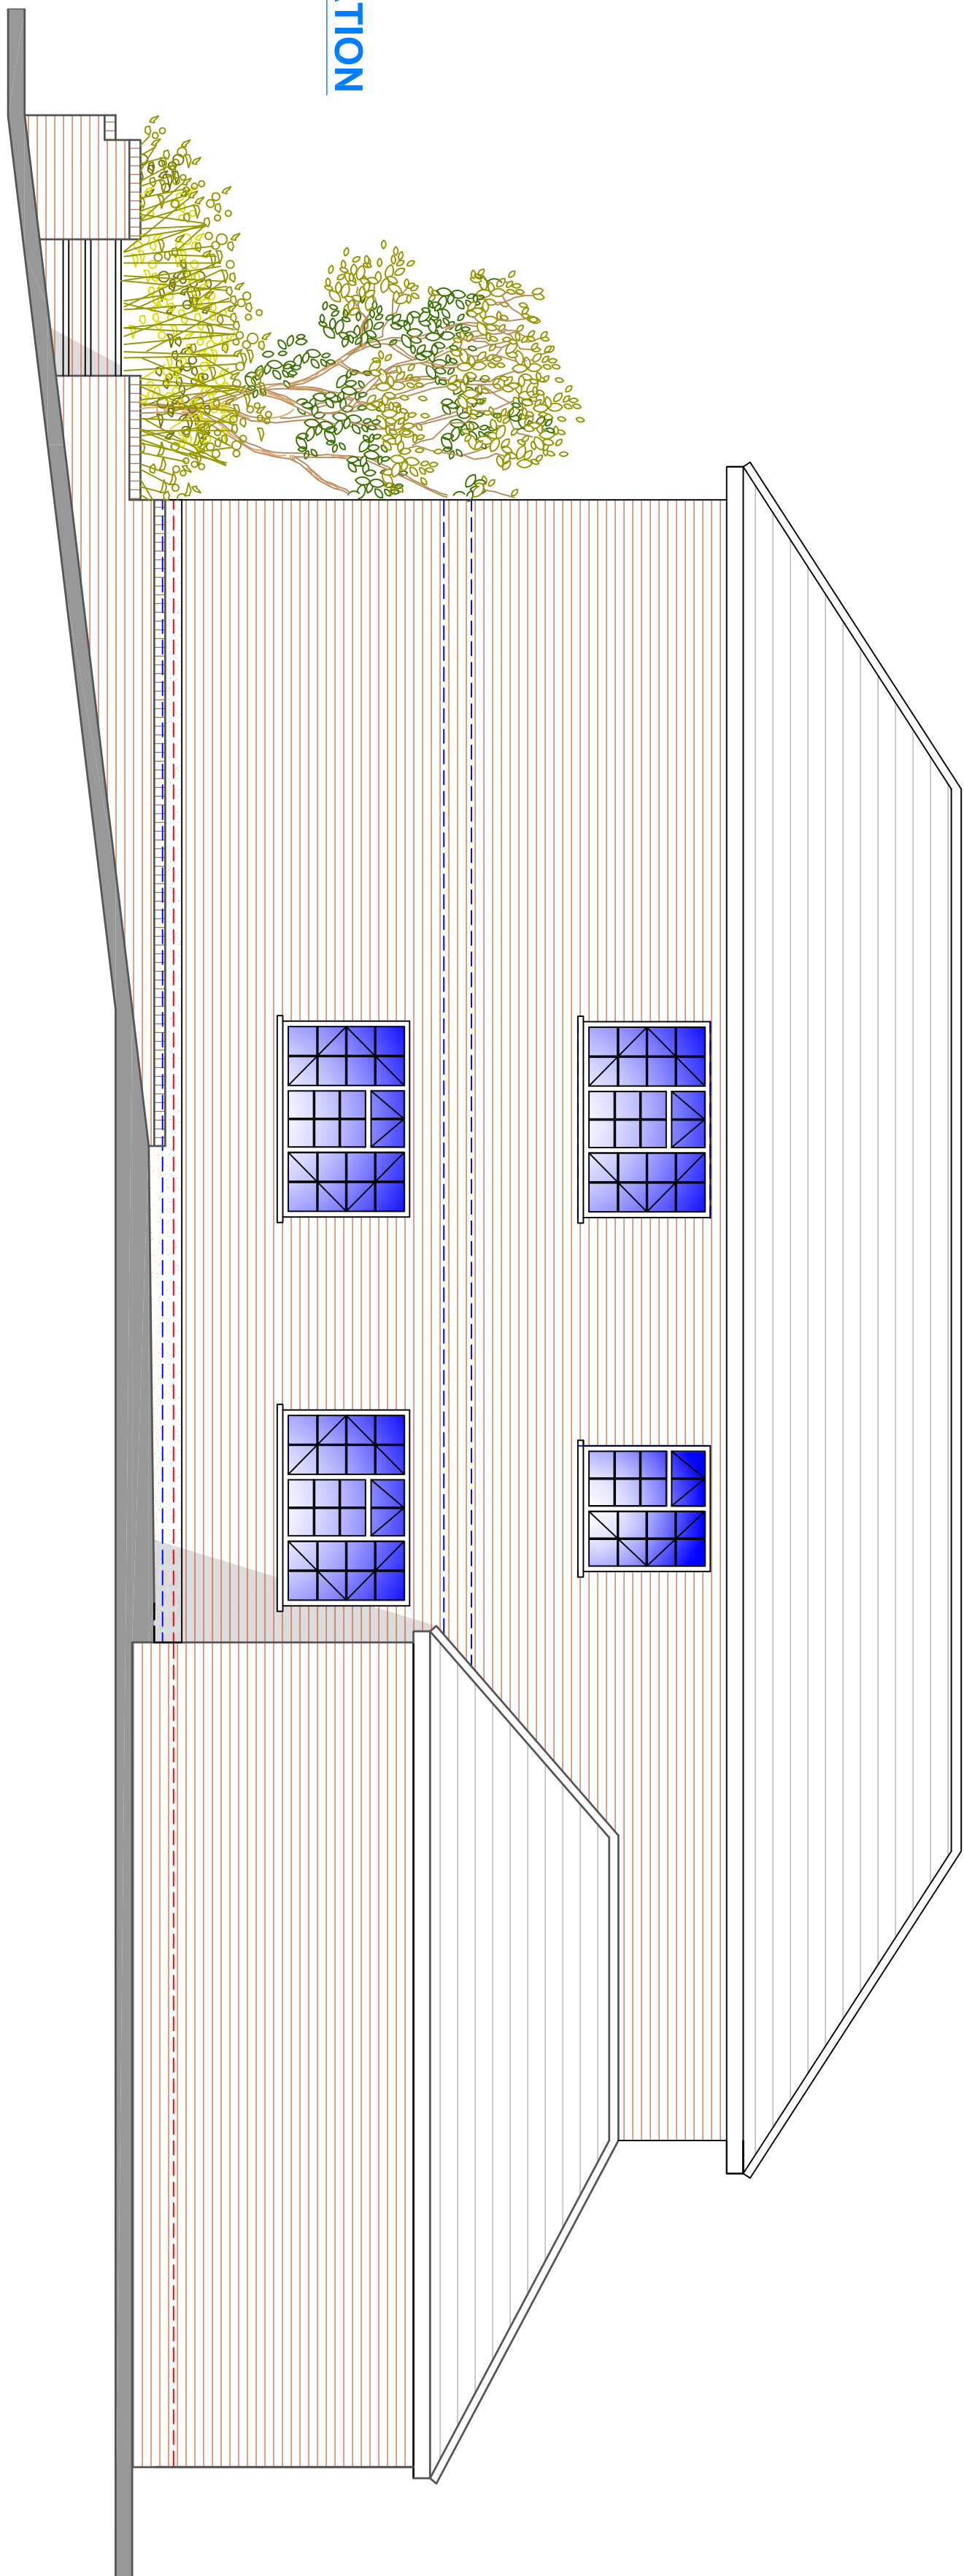

EXISTING SIDE ELEVATION

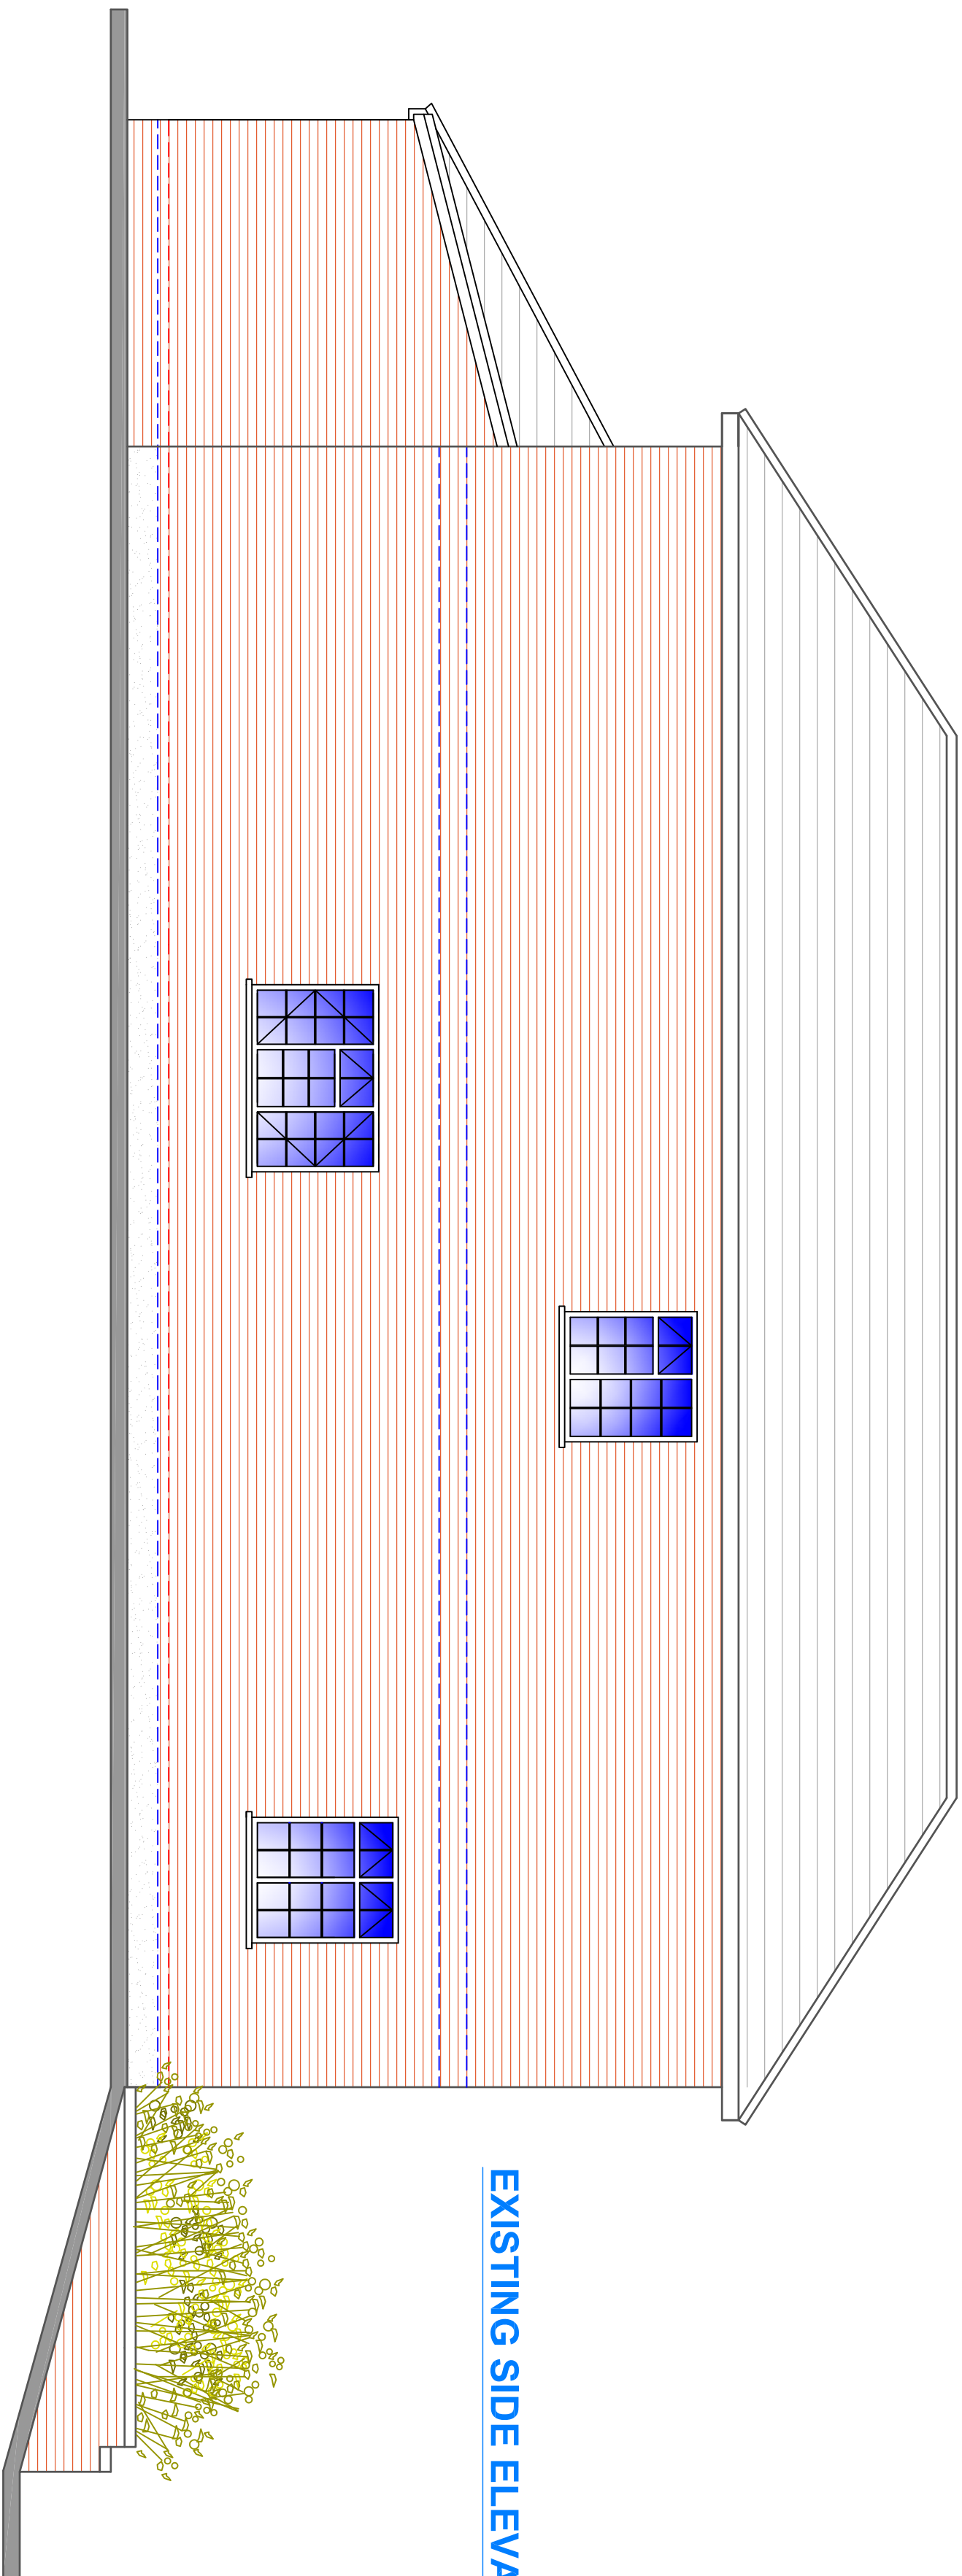

EXISTING SIDE ELEVATION

GENERAL NOTES

Location plan details taken from details provided by Ordnance Survey. These dimensions must be checked and not scaled from this drawing. Do not scale from these drawings. Use written dimensions only. All dimensions to be checked on site prior to commencement of work and/or prefabrication. It is the client's/developer's responsibility to ensure all relevant approvals, licenses or documentation are in place and conditions satisfied prior to commencement of works or prefabrication. The Planning Act 2008 The Planning (Listed Buildings and Conservation Areas) Act 1967 The Construction (Design & Management) Regulations 2015 Local Authority Planning Consent Highways (Road Opening Permit) Local Water Authority / other Statutory Bodies Building Regulations (Local Authority, MHIC etc) Environment Agency Unless otherwise stated, it is the client's / developer's responsibility to complete or procure all necessary ground / soil inspections, destructive inspections, structural surveys, structural analysis, etc. prior to commencing works or prefabrication. This drawing is the copyright of Forest Edge Surveyors Ltd and may not be reproduced, copied in whole or in part or altered without prior written permission.



NO.	DATE
REVISION/ISSUE	

© Copyright

PROJECT STATUS
APPLICATION DRAWING



Forest Edge Surveyors Ltd
11 Hampton Drive
Ringwood
Hampshire
BH24 1SL
Tel/fax: 01425 473535
Email: info@forestedgesurveyors.co.uk

Client: Mr & Mrs P. Webb
39 New Rd
Netley Abbey
Southampton
SO31 5DJ

Job Title: Proposed alterations at
39 New Rd
Netley Abbey
Southampton
SO31 5DJ

Drawing Title:
Existing elevations

Drawn By: ANDREW BERRY, BA (HON) ARCHITECT	Dwg. No. FES/2085/02
Date: June 2016	Rev.
Scale: 1:50 @ A1	