

GENERAL NOTES

Location plan details taken from details provided by Ordnance Survey. These dimensions must be checked and not scaled from this drawing. Do not scale from these drawings. Use written dimensions only. All dimensions to be checked on site prior to commencement of work and/or prefabrication.

It is the client's/developer's responsibility to ensure all relevant approvals, licenses or documentation are in place and conditions satisfied prior to commencement of works or prefabrication.

The Building Regulations Act 1986
The Building (Approved Design & Management) Regulations 2015
Local Authority Planning Consent
Highways (Road Opening Permit)
Local Water Authority / other Statutory Bodies
Building Regulations (Local Authority, MHIC etc)
Environment Agency

Unless otherwise stated, it is the client's / developer's responsibility to complete or procure all necessary ground / soil inspections, destructive inspections, structural surveys, structural analysis, etc. prior to commencing works or prefabrication.

This drawing is the copyright of Forest Edge Surveyors Ltd and may not be reproduced, copied in whole or in part or altered without prior written permission.



NO.	DATE
REVISION/ISSUE	

© Copyright

PROJECT STATUS
APPLICATION DRAWING



Forest Edge Surveyors Ltd

11 Hampton Drive
Ringwood
Hampshire
BH24 1SL


Tel/fax: 01425 473535
Email: info@forestedgesurveyors.co.uk

Client: Mr & Mrs P. Webb
39 New Rd
Netley Abbey
Southampton
SO31 5DJ



Job Title: Proposed alterations at
39 New Rd
Netley Abbey
Southampton
SO31 5DJ

Drawing Title: Proposed floor and roof plans


Drawn By: ANDREW BERRY, BA (HON) MRICS (M)	Dwg. No. FES/2085/03
Date: June 2016	Rev.
Scale: 1:50 & 1:100 @ A1	

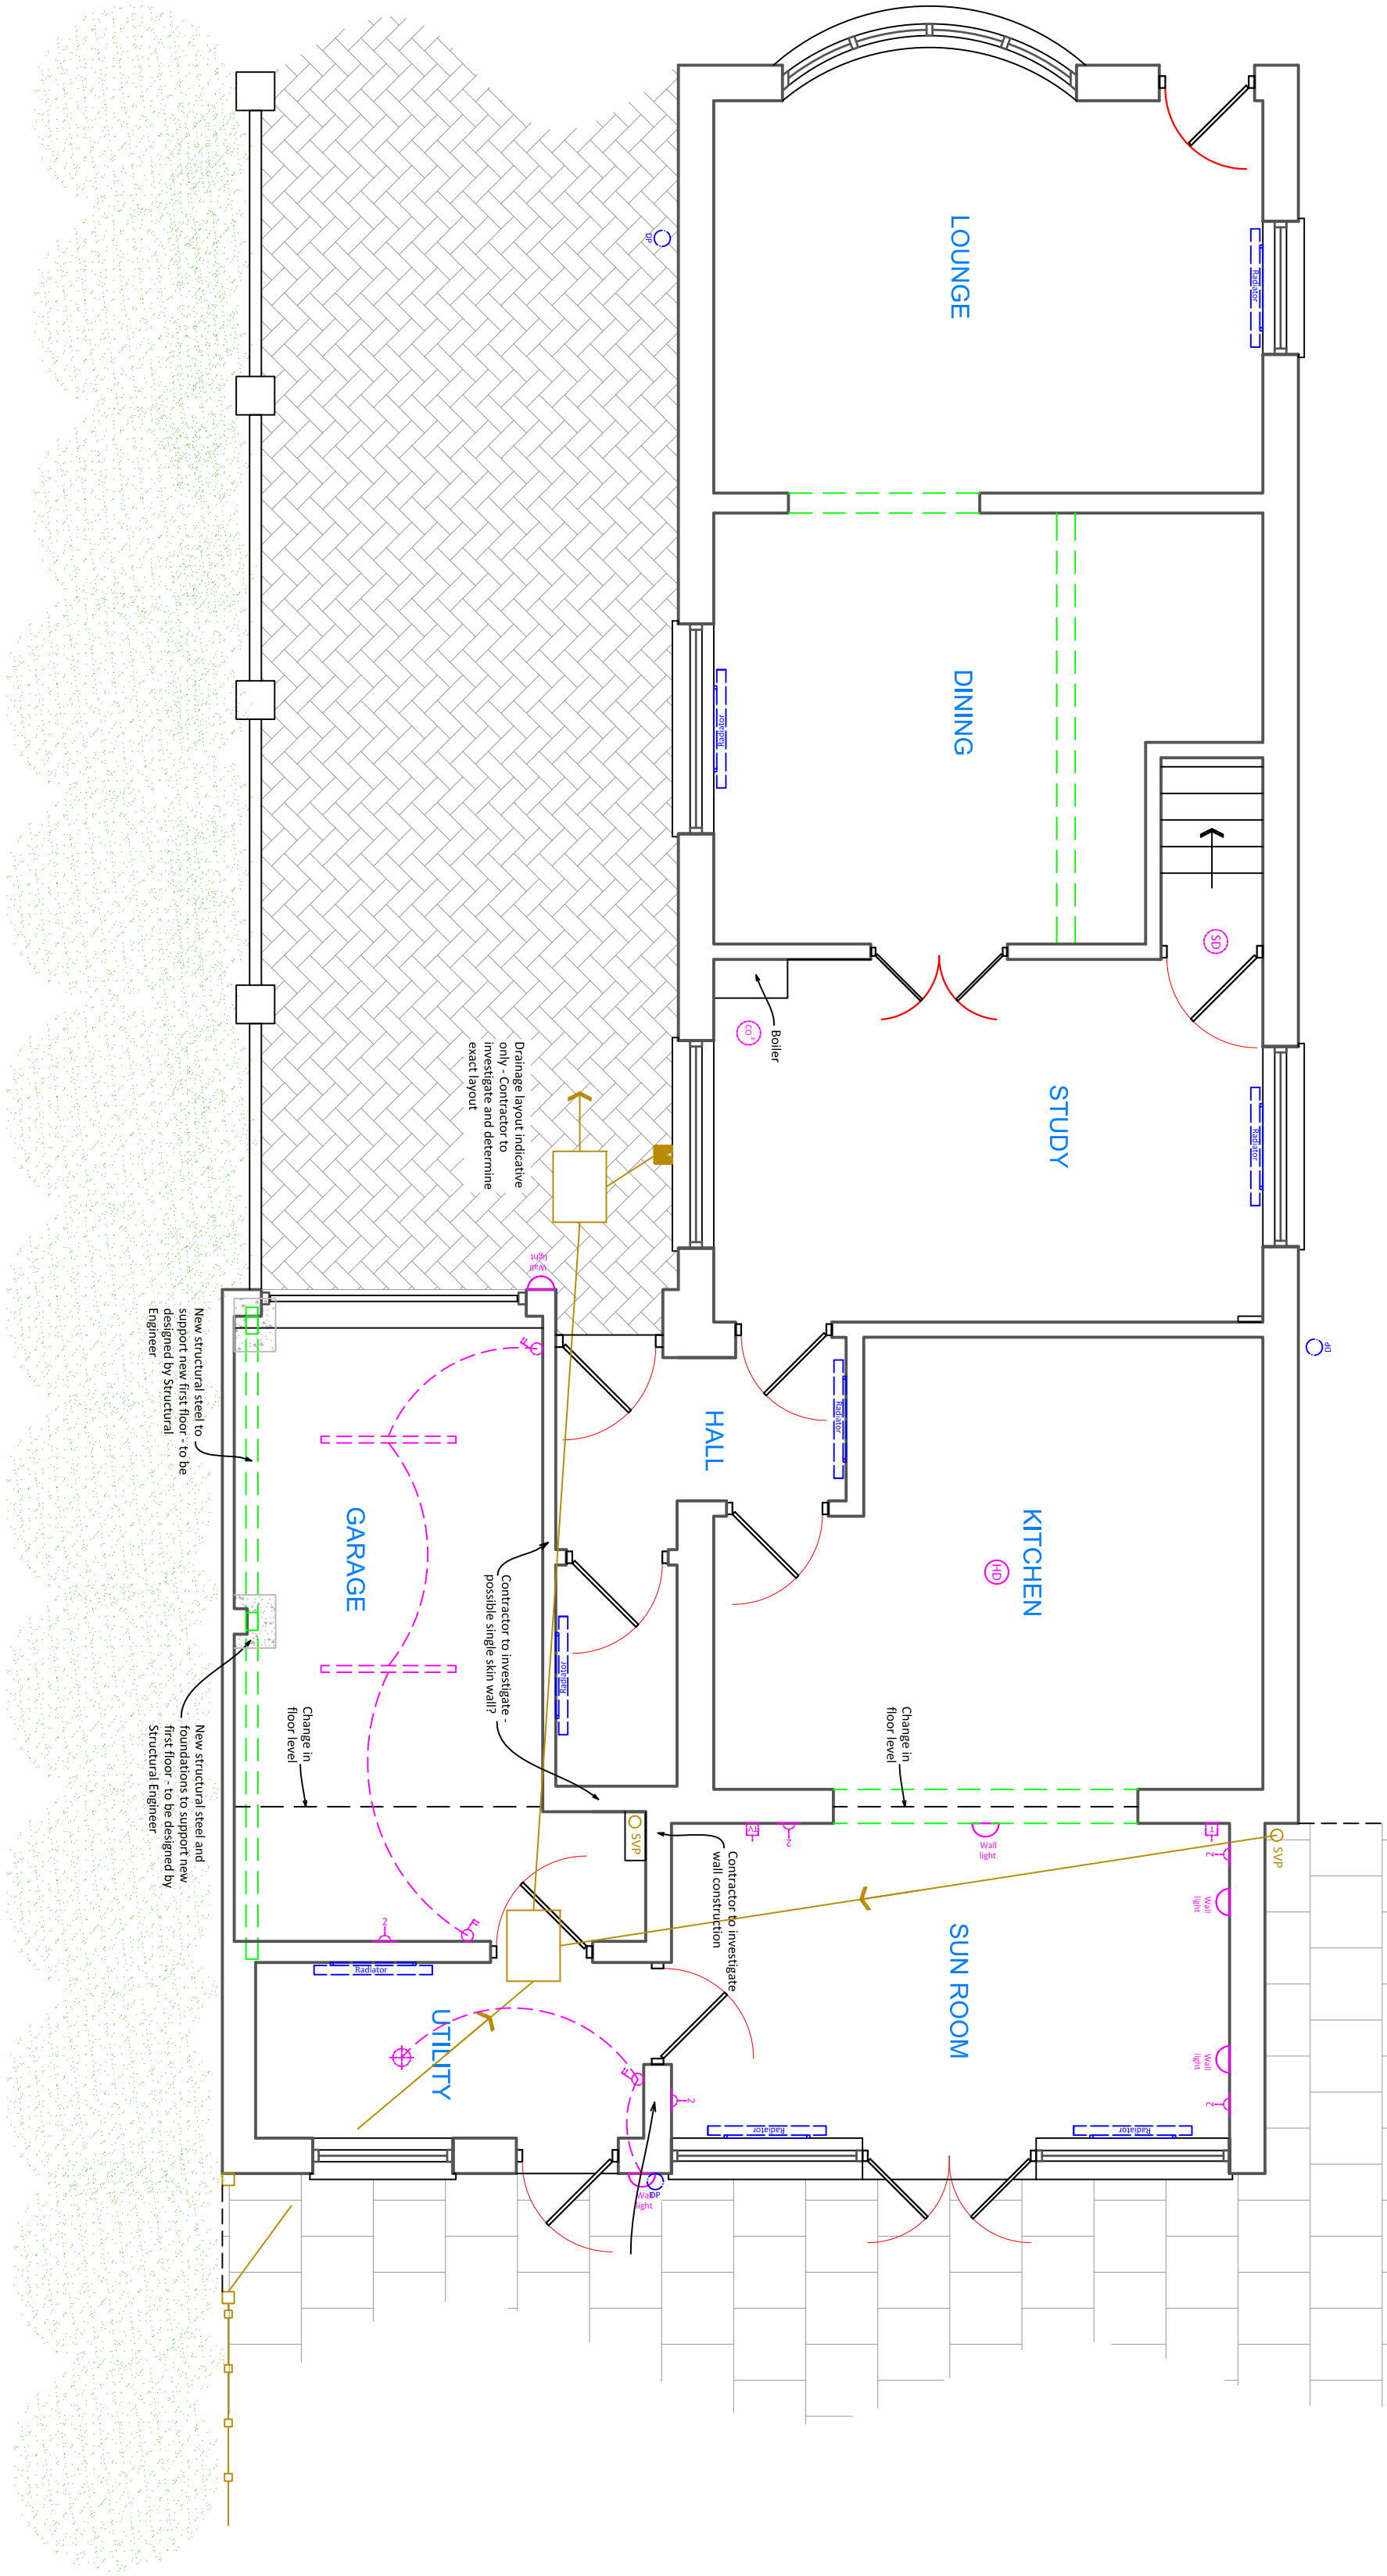

PROPOSED GROUND FLOOR PLAN

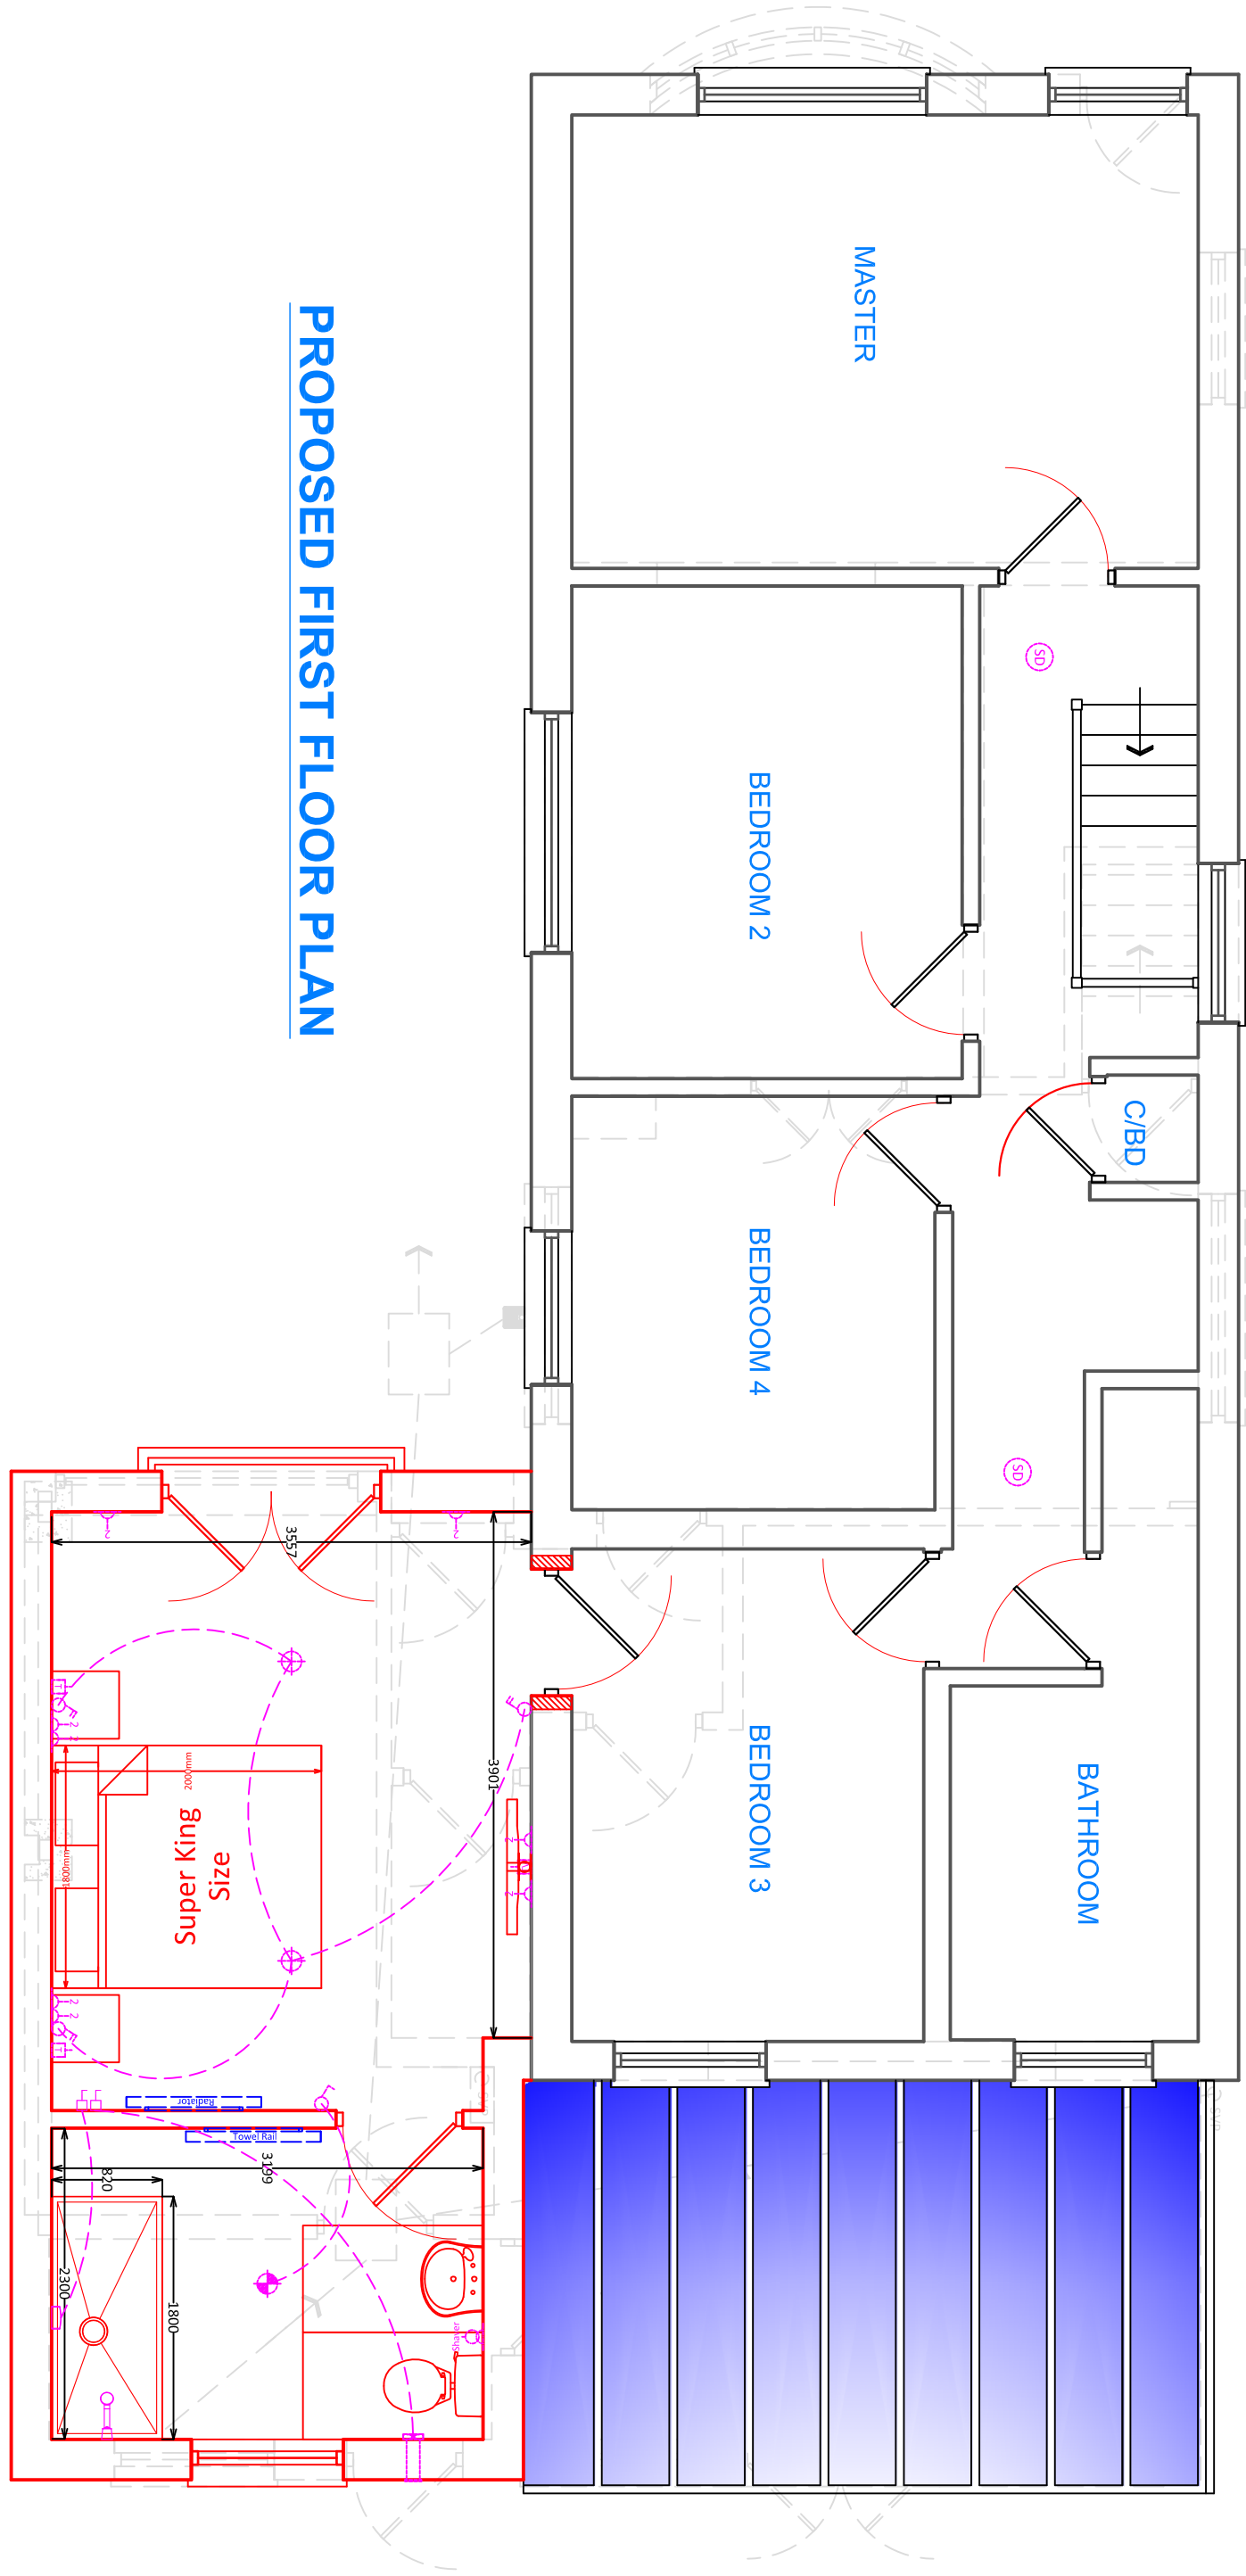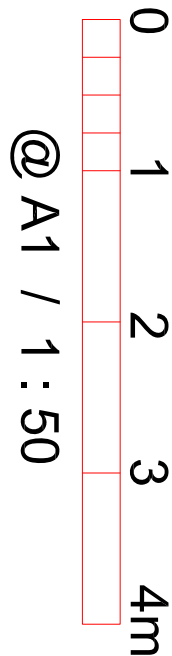

PROPOSED FIRST FLOOR PLAN

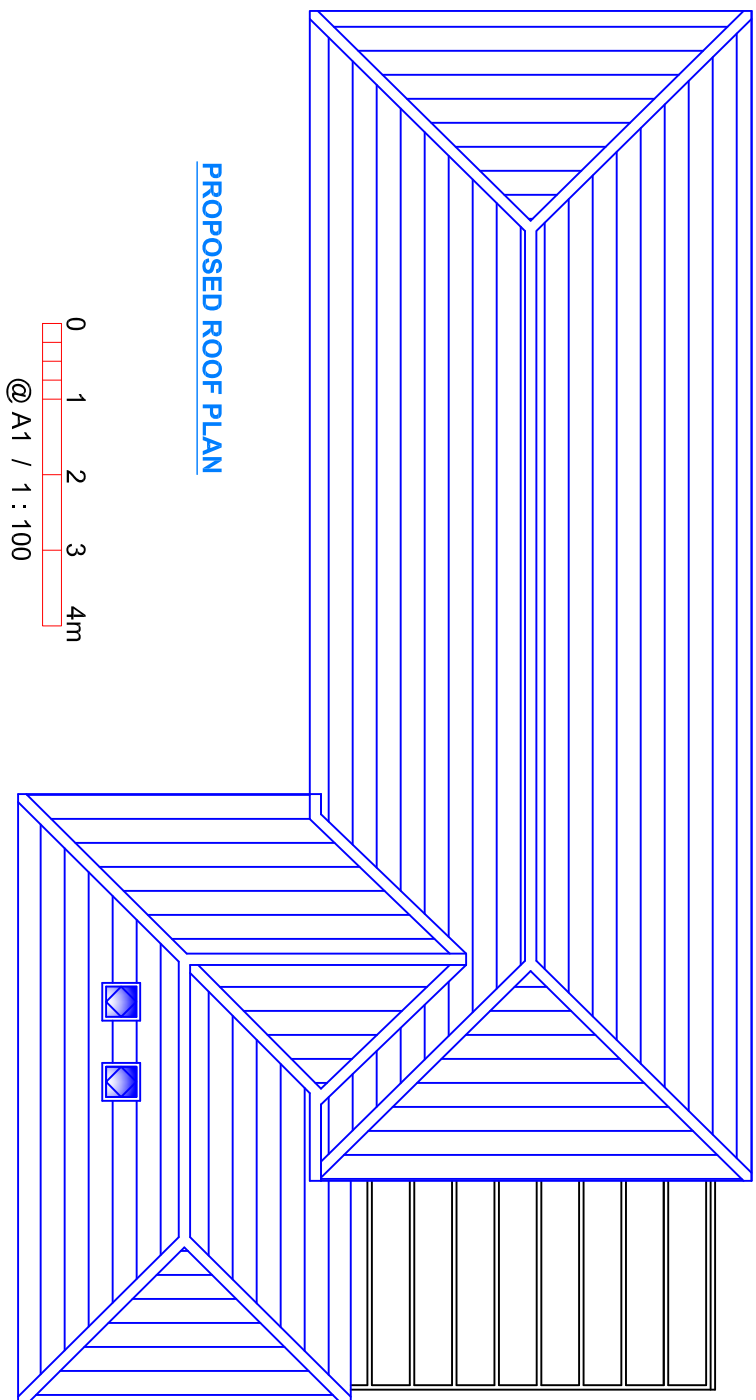

PROPOSED ROOF PLAN

