



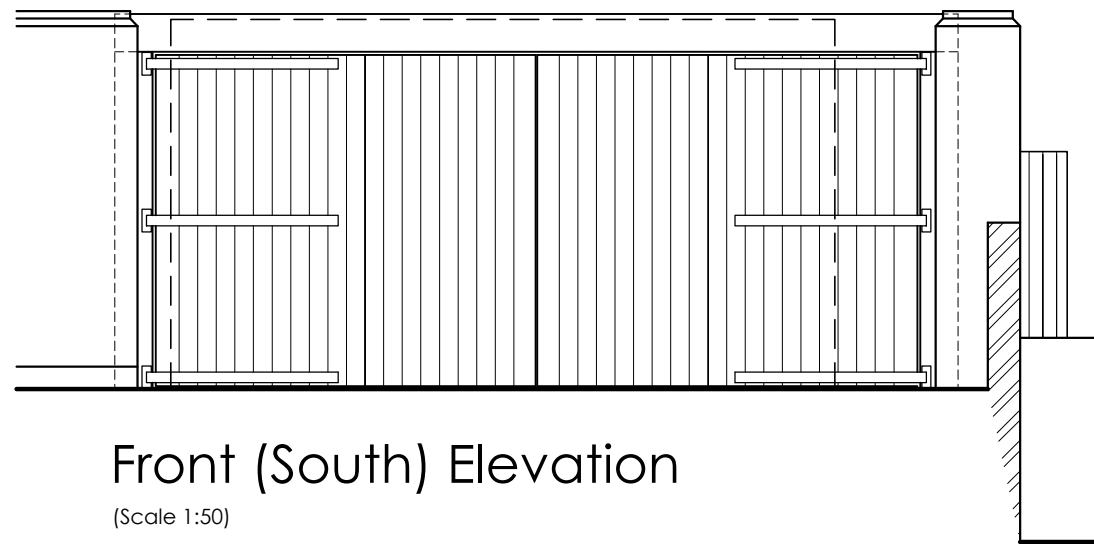


Front (South) Elevation
(Scale 1:50)

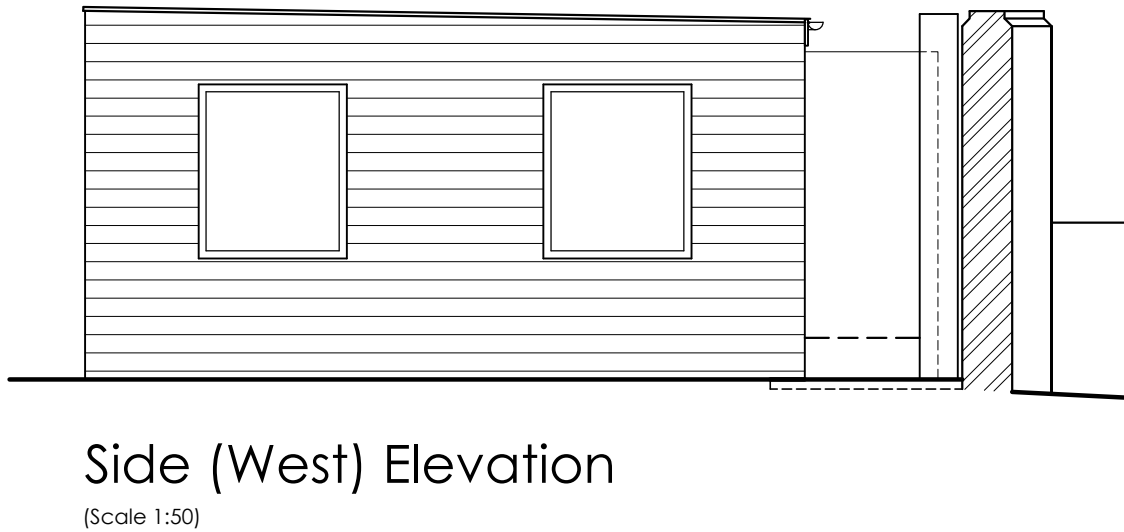


Side (West) Elevation
(Scale 1:50)

NOTES
This drawing is copyright and the property of Trinity Rose Architecture Ltd and information is not to be disclosed or reproduced. All dimensions are millimeters, you should not scale from the drawing unless for planning purposes and use figured dimensions where shown. If you are in doubt or the contents of the drawing are not suitable please ask. NO STEEL to be ordered or erected without prior on site checking and to match information supplied by Structural engineer. Please use this drawing in conjunction with all consultants information and Site specifications.


ELEVATIONS
Walls - Ply sheet & lapped timber boarding.
Roof - Profiled sheet metal roof cladding
Windows/Doors - Timber
Rainwater goods - Black PVC

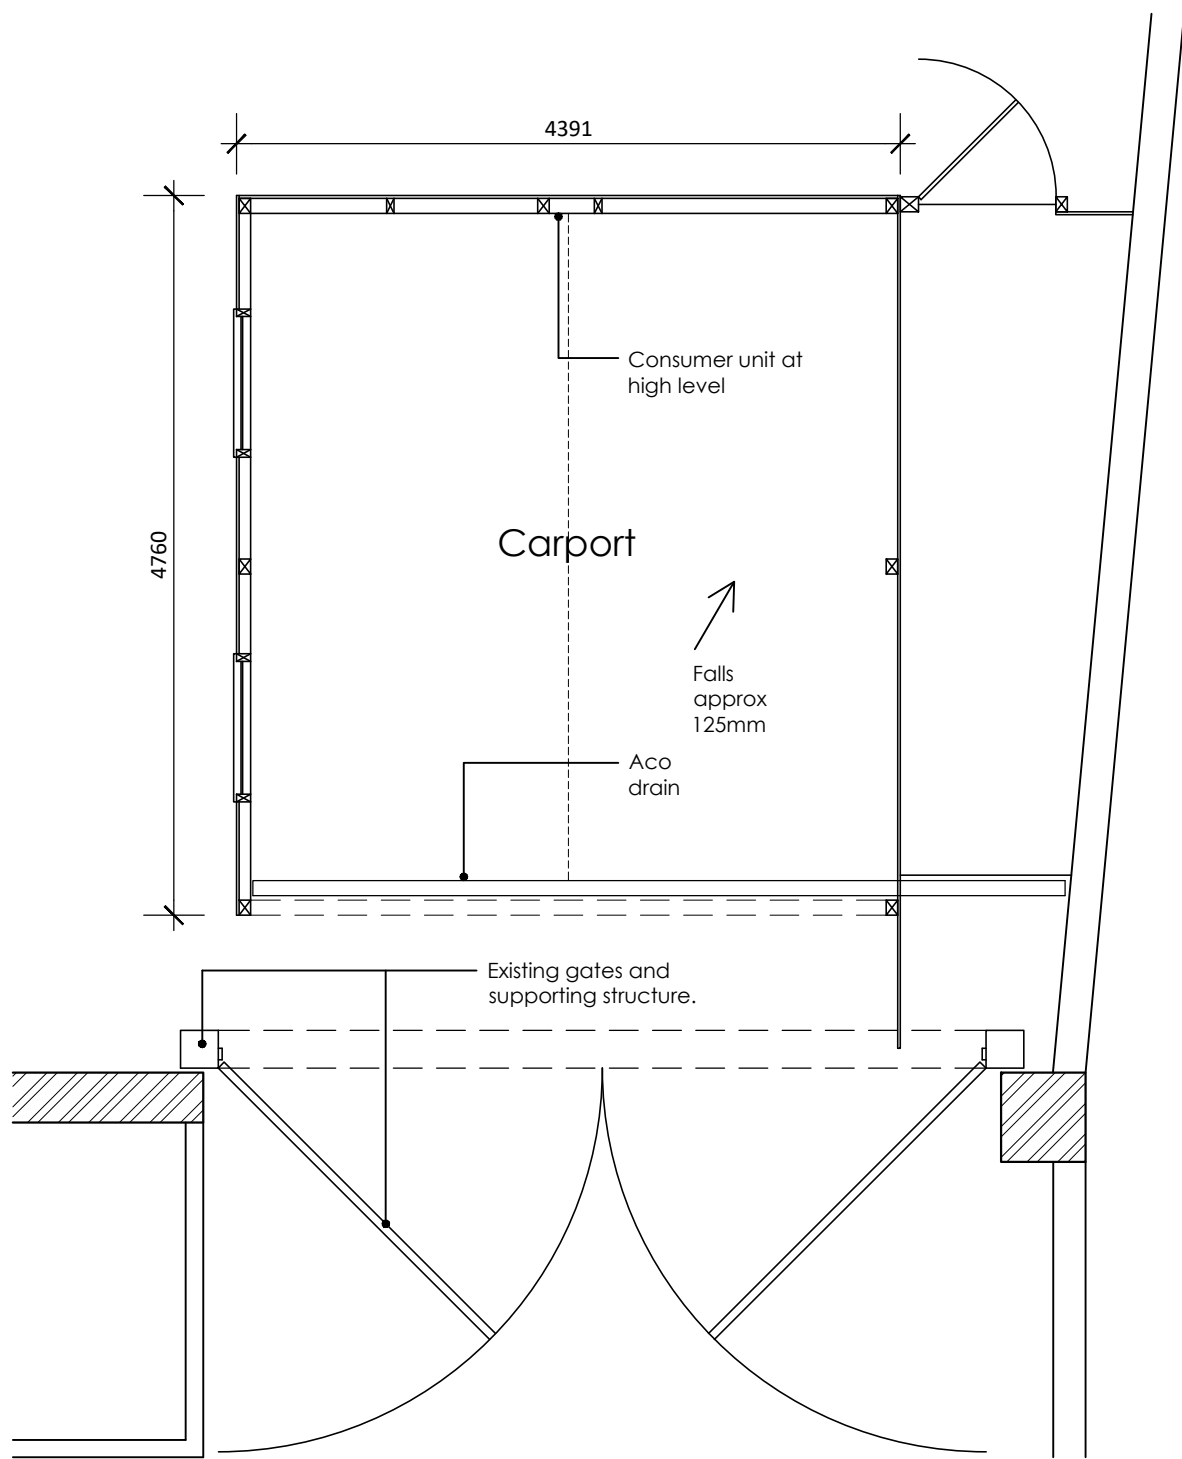


Carport Floor Plan
(Scale 1:50)

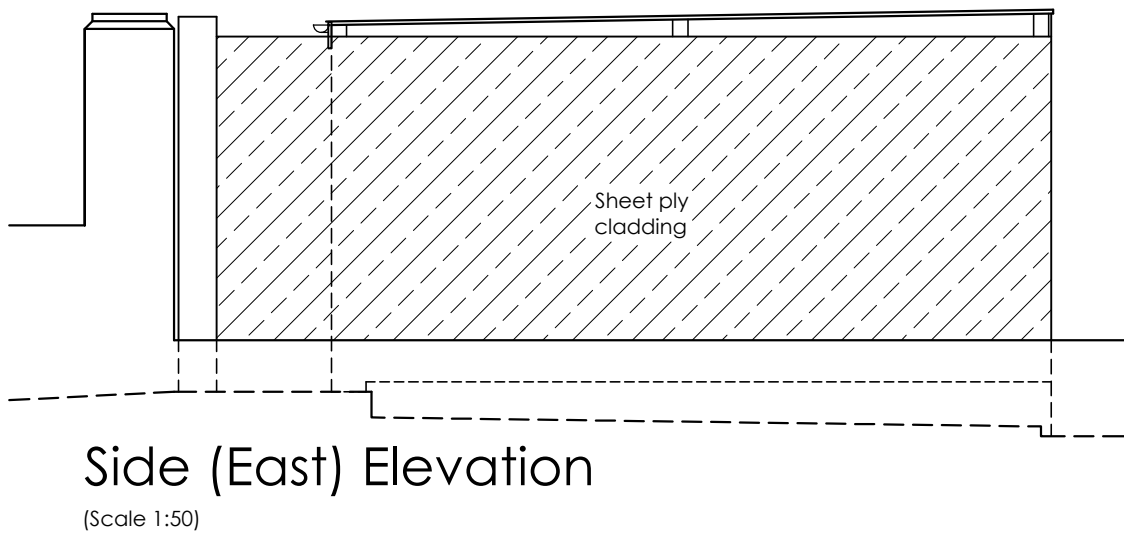

Side (East) Elevation
(Scale 1:50)

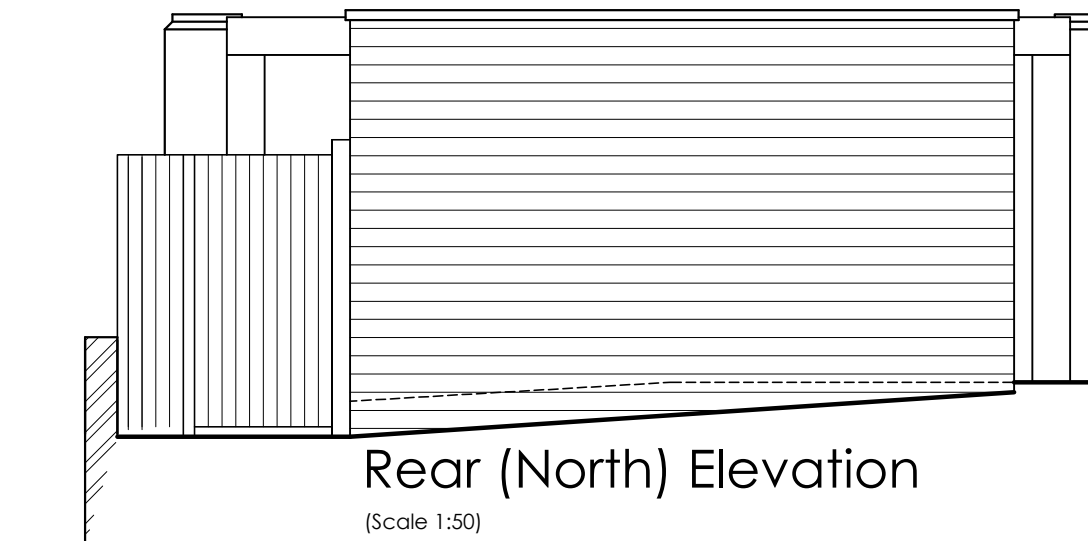

Rear (North) Elevation
(Scale 1:50)

 

Rev	Date	Details
TRINITY ROSE ARCHITECTURE Trinity Rose Architecture Ltd t: 01962 880426 www.trinity-rose.co.uk		
STATUS	Preliminary	
CLIENT	Mr P. Molyneux	
PROJECT	16 Mill Hill Botley Hampshire, SO30 2GY	
DRAWING TITLE	Existing Carport Floor Plan & Elevations.	
SCALE: 1:50 @ A2	DATE July 2017	REFERENCE A17-119-E-100
		REV -