


BLOCK/SITE PLAN

AREA 90m x 90m

SCALE: 1:500 on A4

CENTRE COORDINATES: 444270 , 121772

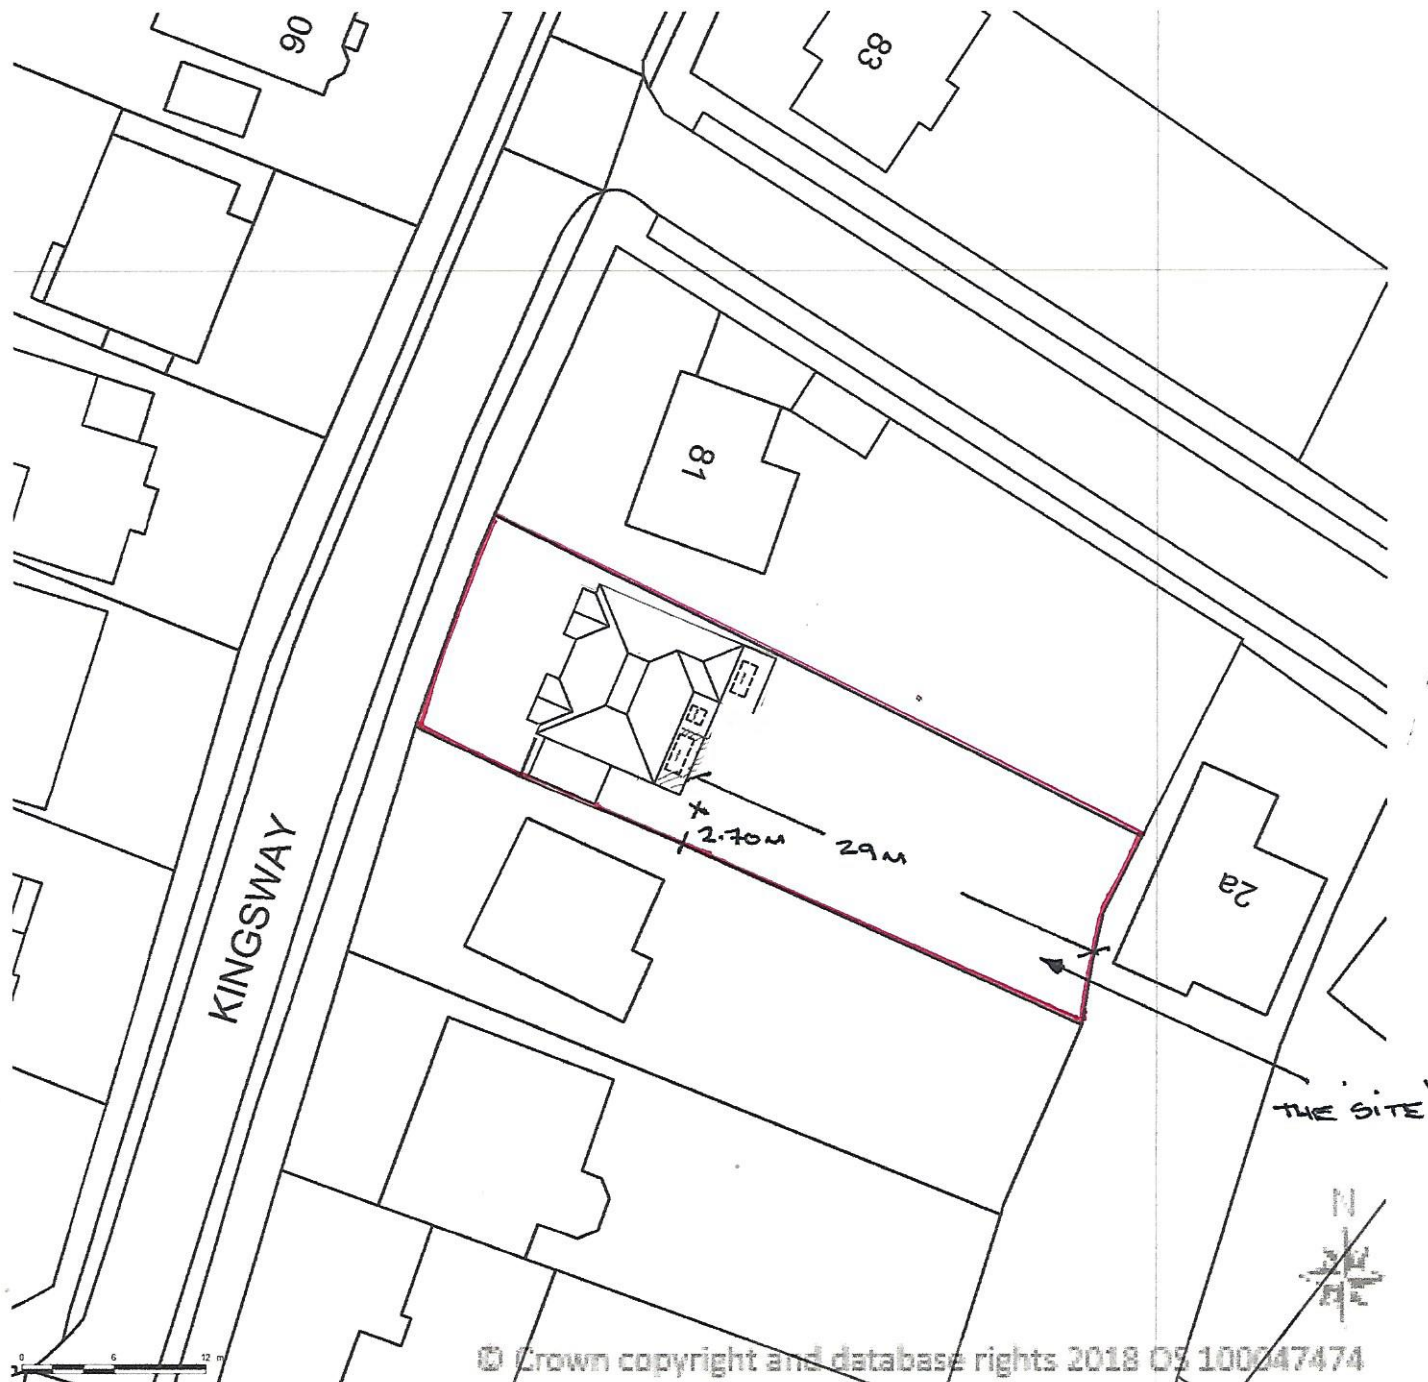

© Crown copyright and database rights 2018 OS 100047474



Supplied by Streetwise Maps Ltd
www.streetwise.net
 Licence No: 100047474
 09:03:20 08/10/2018

PROPOSED REAR
 EXTENSION
 79 KINGSWAY
 CHANDLERS FORD
 HAMPSHIRE
 SO53 1FL.