



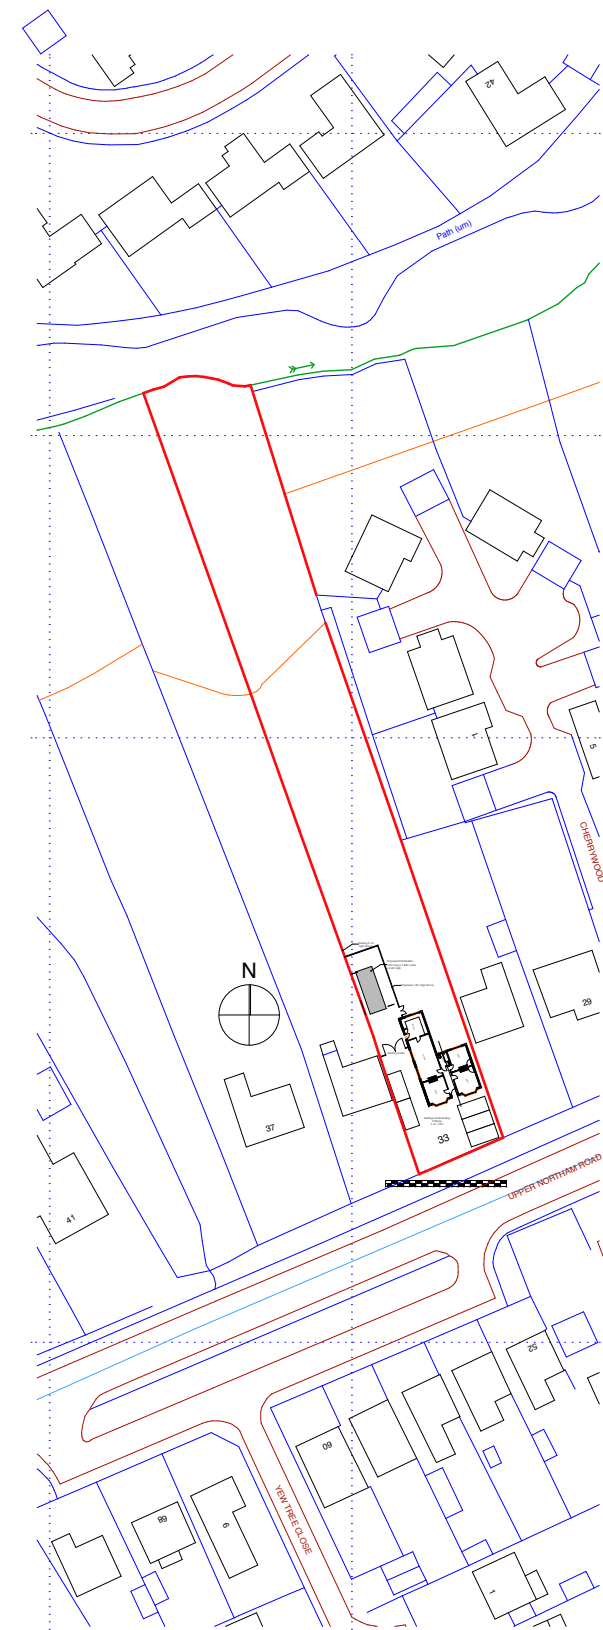

Ordnance Survey (c) Crown Copyright 2016.
All rights reserved. Licence number 100022432

Proposed Location Plan Scale 1:1250 @ A3

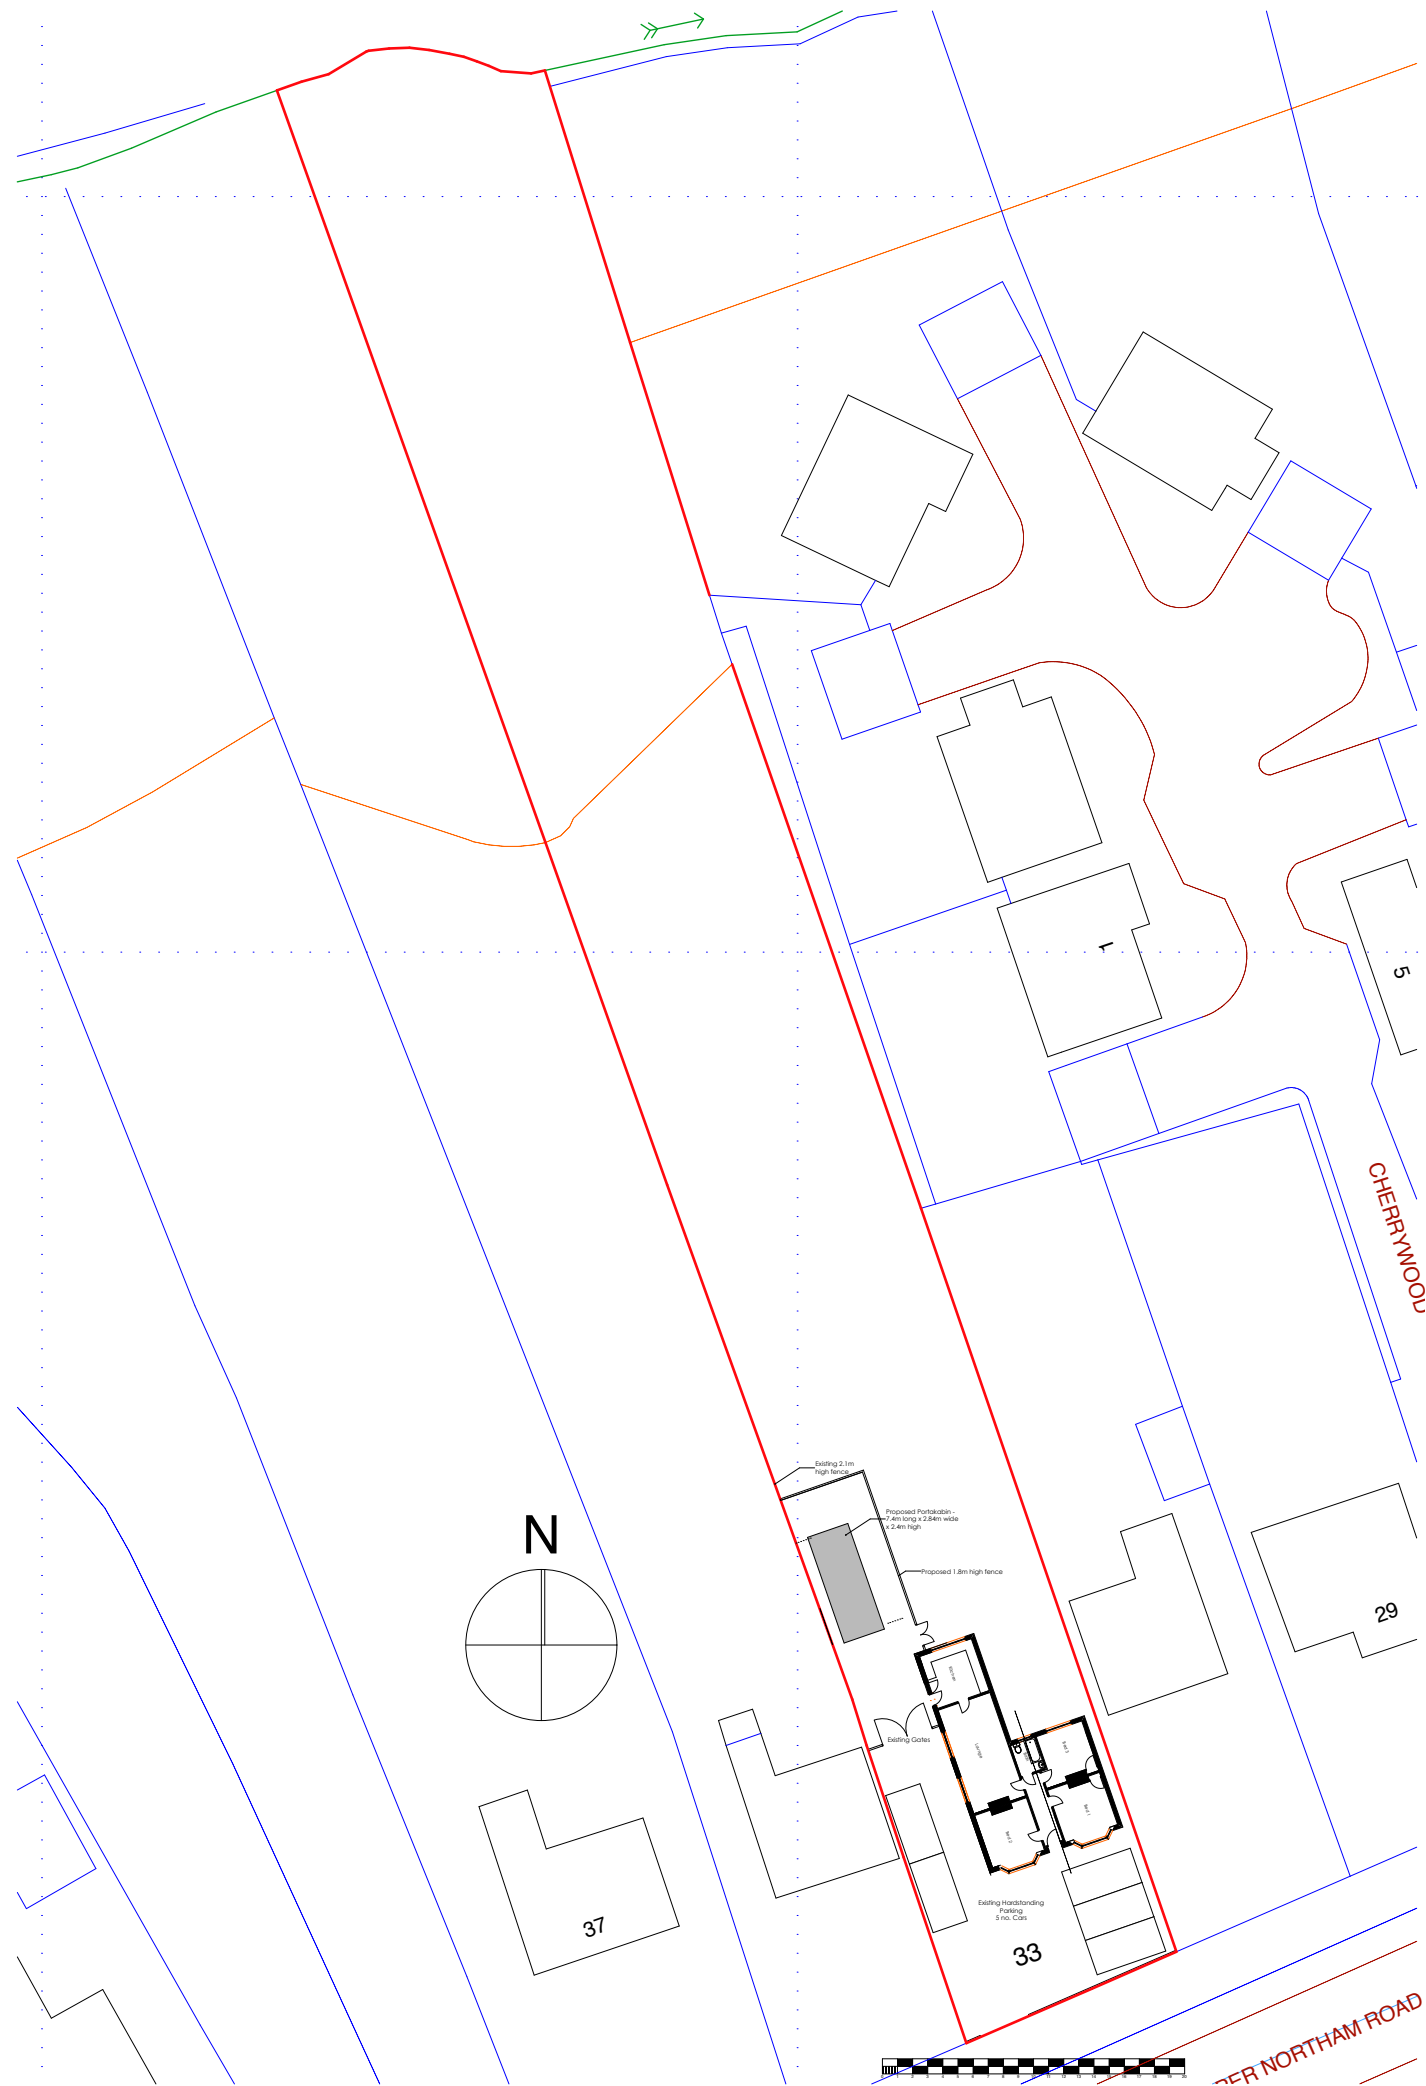

Alan MacLean - Chartered Architect
The Studio
3 Ash Road, Ashurst, Southampton SO40 7AT

T: 023 8029 2751 E: almacarch@aol.com

Project :
Proposed Dog Grooming Parlour
33 Upper Northam Road, Hedge End,
Southampton, SO30 4EA

Drawing:
Proposed Site Plan and Location Plan
Scale 1:200, 500 and 1:1250 @ A3

No: 9861-201