

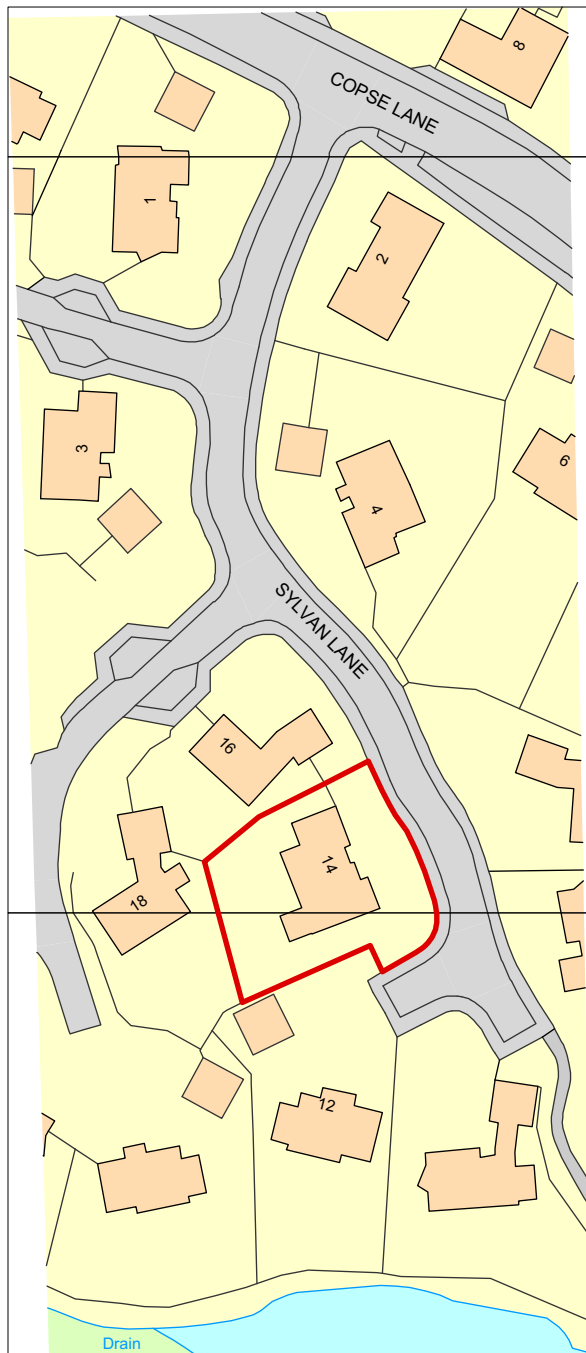


 

Ordnance Survey, (c) Crown Copyright 2017. All rights reserved. Licence number 100022432

1
00 Location Plan
Scale: 1:1000

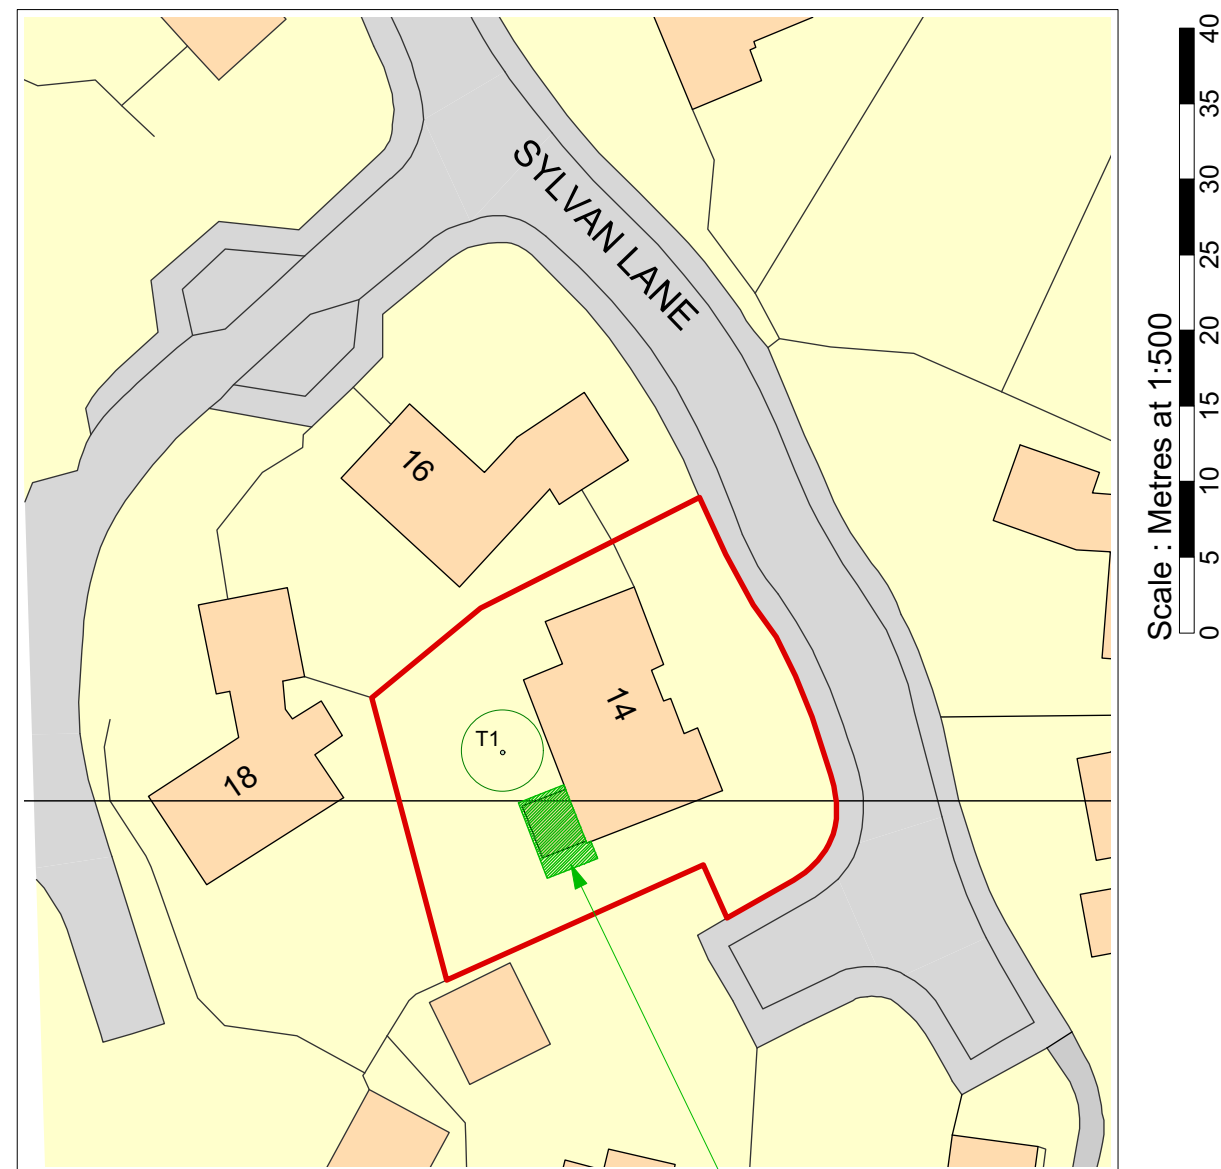

Area of Proposed Extension

2
00 Block Plan
Scale: 1:500

Project
14 Sylvan Lane,
Hamble-le-Rice,
Southampton, SO31 4QG

Drawing
Location / Site Plan

Date
28.03.19

Scale on A3
1:1000 / 1:500

Dwg No
1808.00

All dimensions to be checked not scaled | Ensure this is the current relevant drawing
© 2015 DUA Architecture - All Rights Reserved



8 Brearley House 278 Lymington Road Christchurch Dorset BH23 5ET
01425 278 252 architects@duastudio.com

www.duastudio.com www.newforesthouses.com