



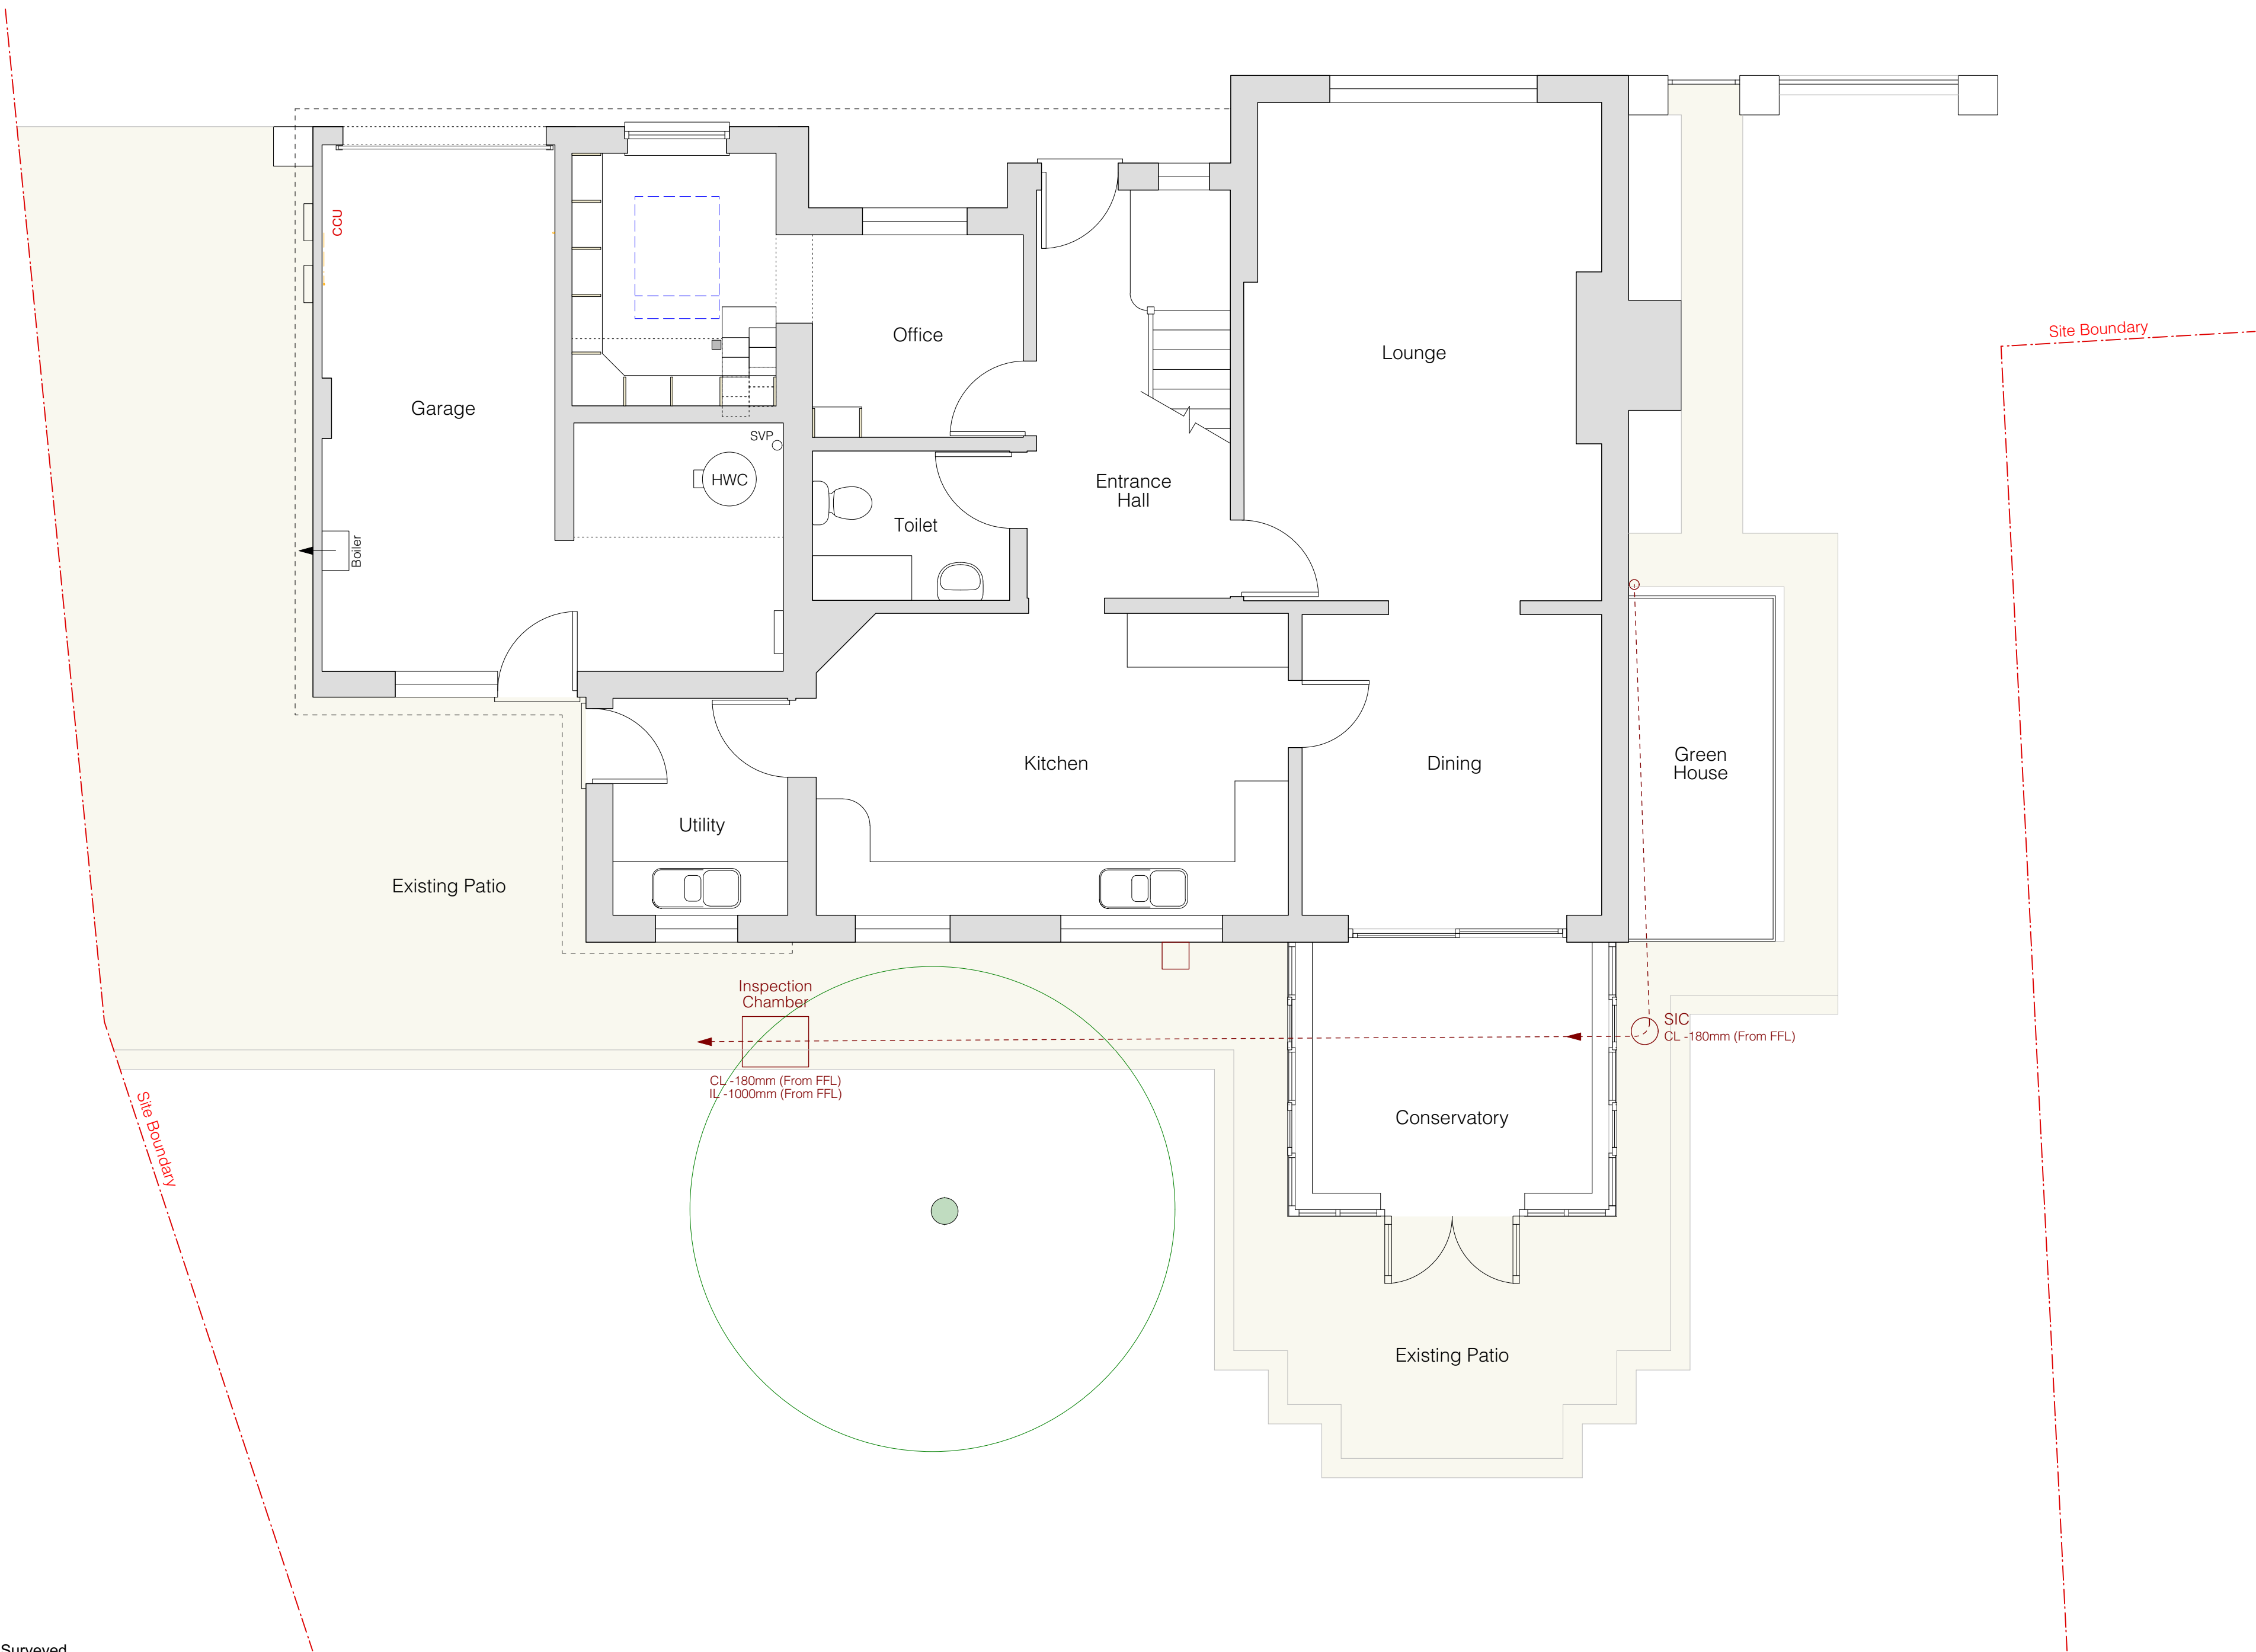

A 12.03.2019 Dining and Lounge Surveyed

Project 14 Sylvan Lane, Hamble-le-Rice, Southampton, SO31 4QG	Drawing Survey Ground Floor Plan	Date 28.03.19	Scale on A3 1:50	Dwg No 1808.01A
		All dimensions to be checked not scaled Ensure this is the current relevant drawing		
		© 2015 DUA Architecture - All Rights Reserved		
		8 Brearley House 278 Lymington Road Christchurch Dorset BH23 5ET 01425 278 252 architects@duastudio.com		
a r c h i t e c t u r e LLP		www.duastudio.com www.newforesthouses.com		

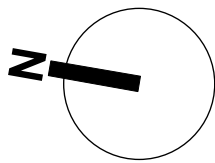

Scale : metres