


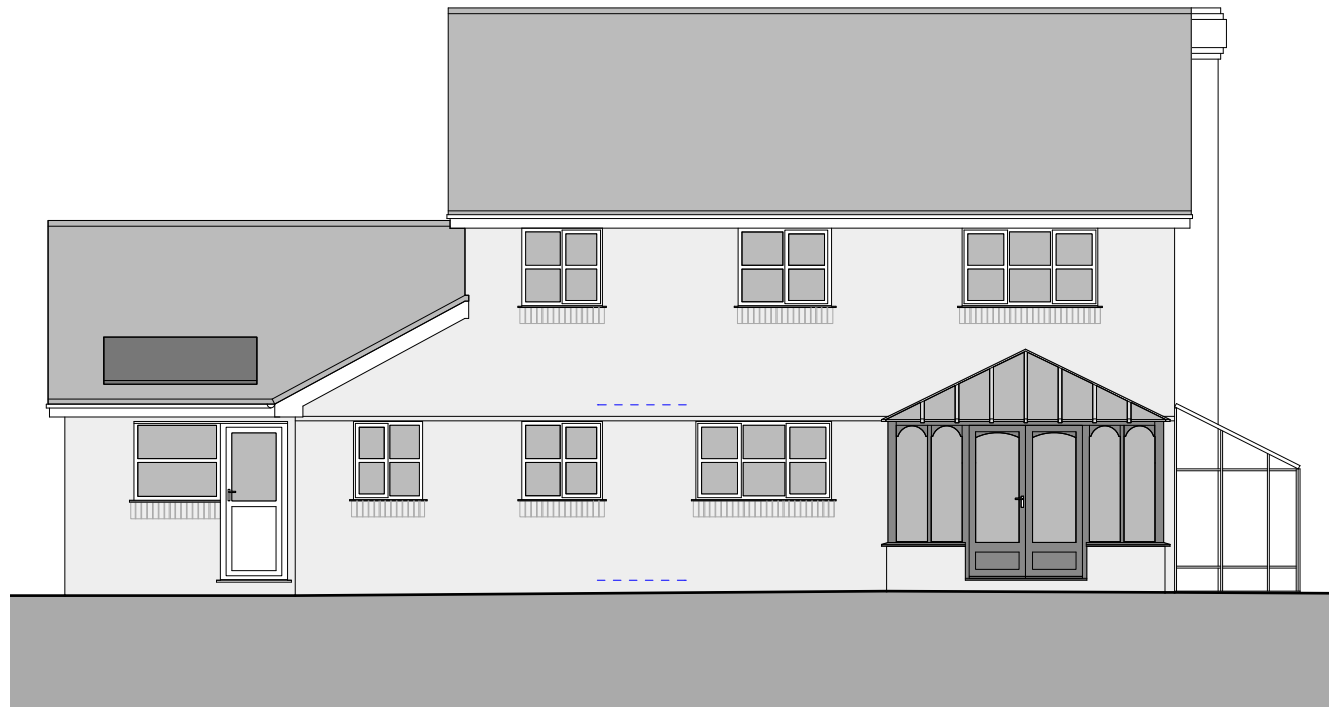

1 East Elevation
02 Scale: 1:100



2 North Elevation
02 Scale: 1:100



3 West Elevation
02 Scale: 1:100



4 South Elevation
02 Scale: 1:100

Scale : metres



A 12.03.2019 South side of the house surveyed and conservatory added

Project 14 Sylvan Lane, Hamble-le-Rice, Southampton, SO31 4QG	Drawing Survey Elevations	Date 28.03.19	Scale on A3 1:100	Dwg No 1808.02A
		All dimensions to be checked not scaled		
		Ensure this is the current relevant drawing		
© 2015 DUA Architecture - All Rights Reserved				