




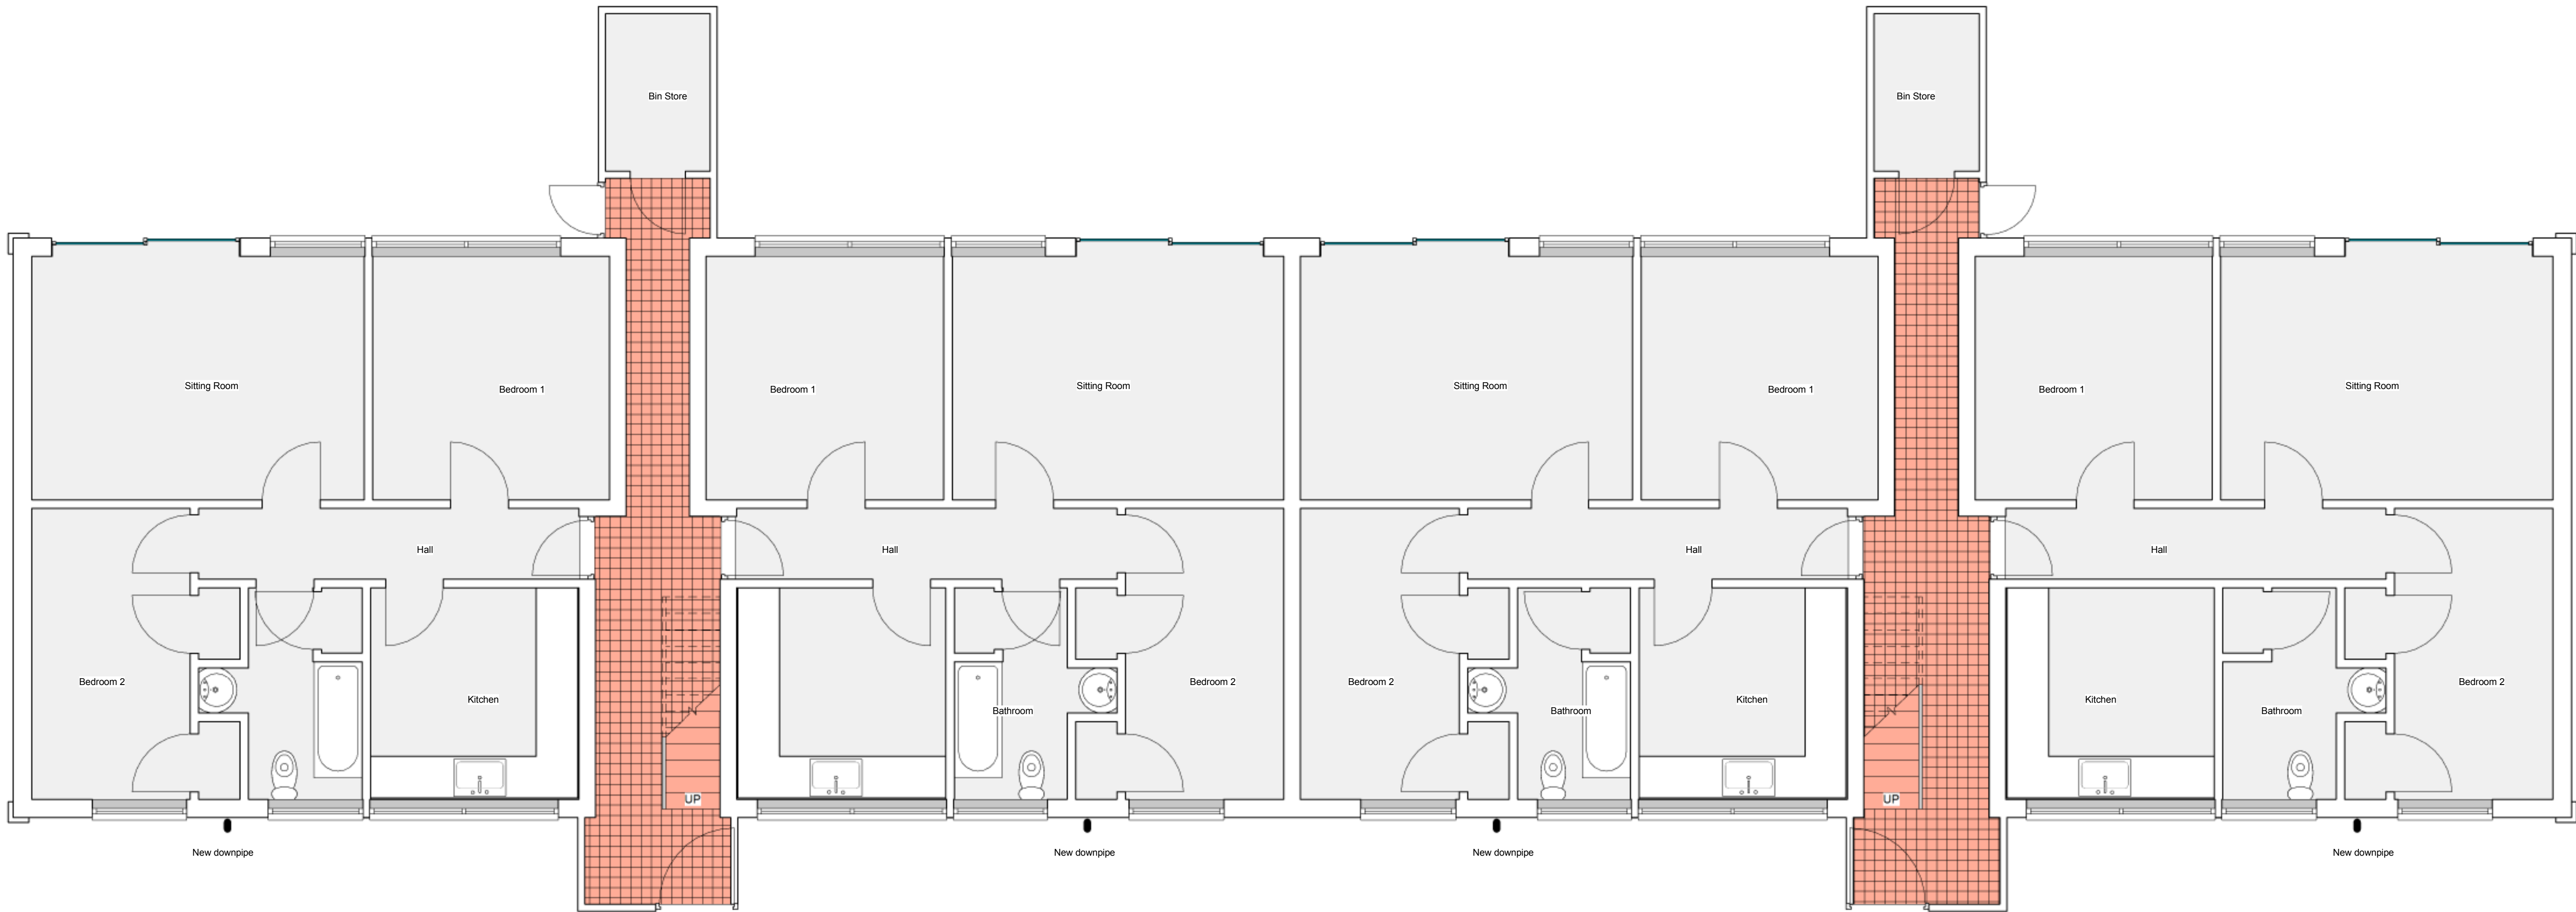


5 Proposed Ground Floor Plan  
1 : 50

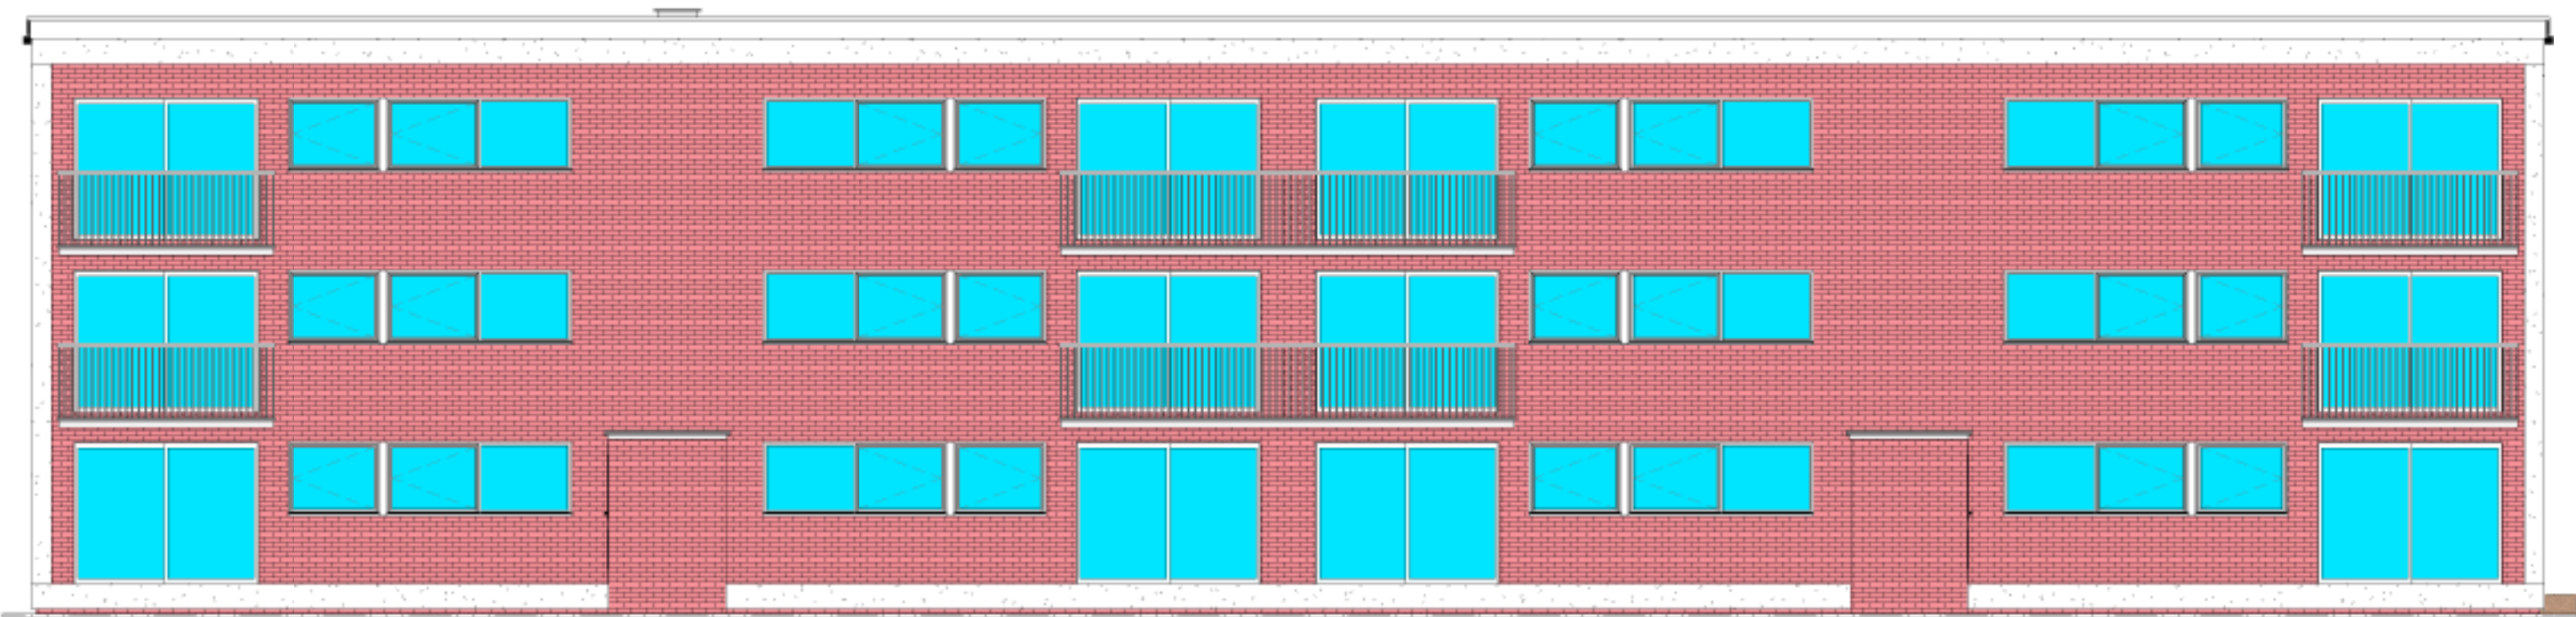


2 Proposed Rear Elevation  
1 : 100

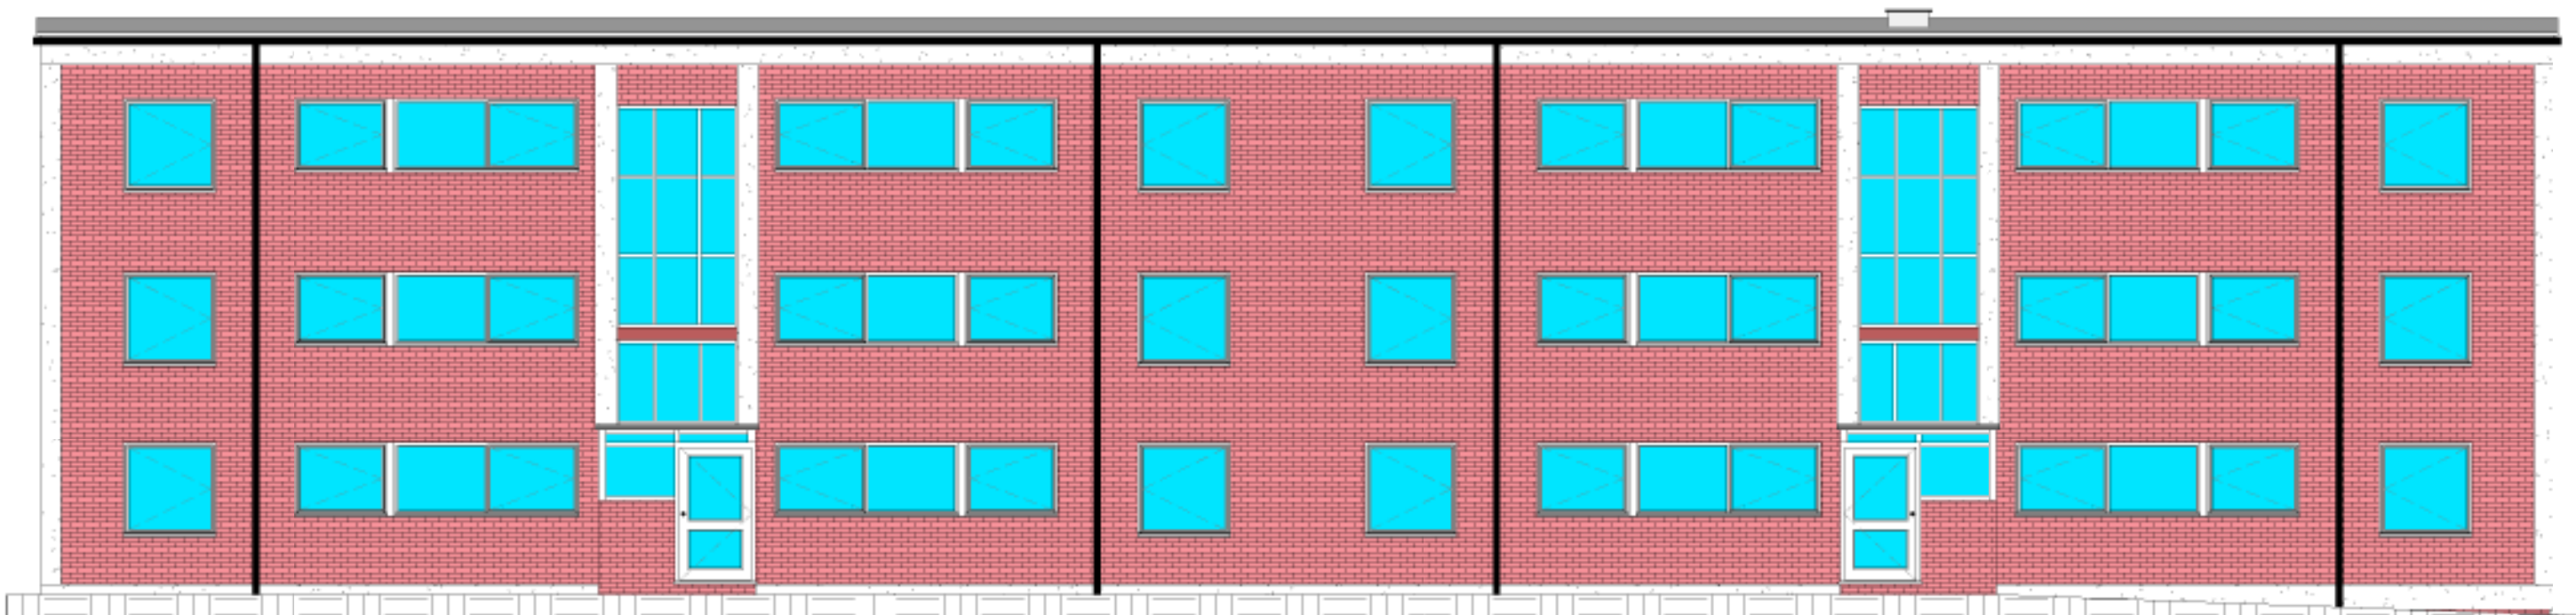


1 Proposed Front Elevation  
1 : 100

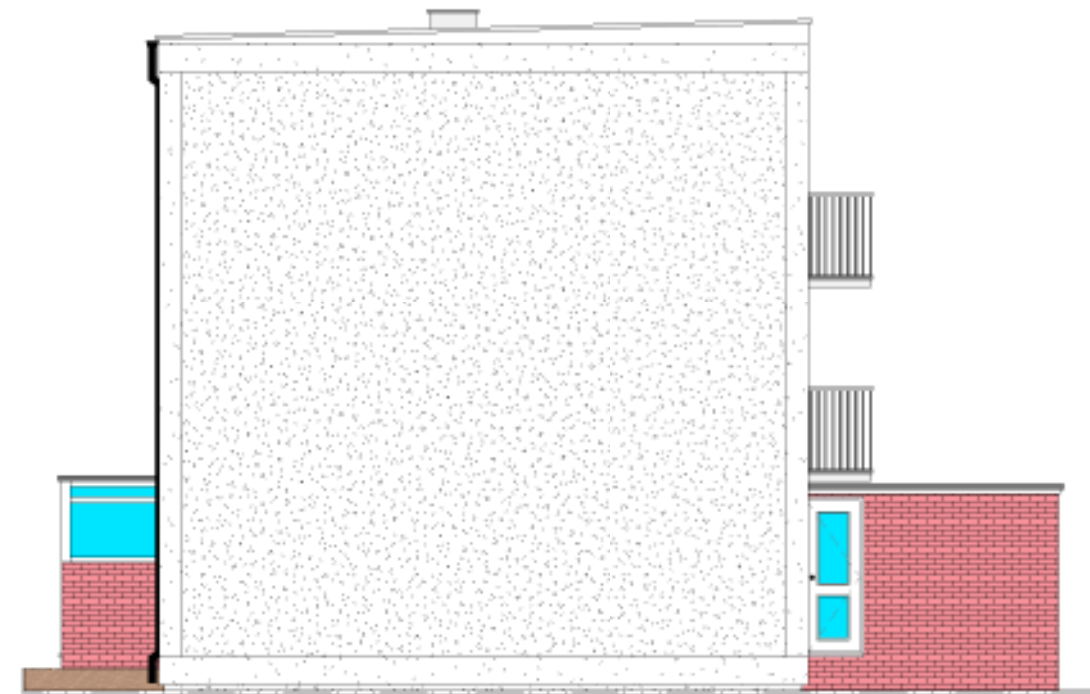

4 Proposed Side (Right) Elevation  
1 : 100

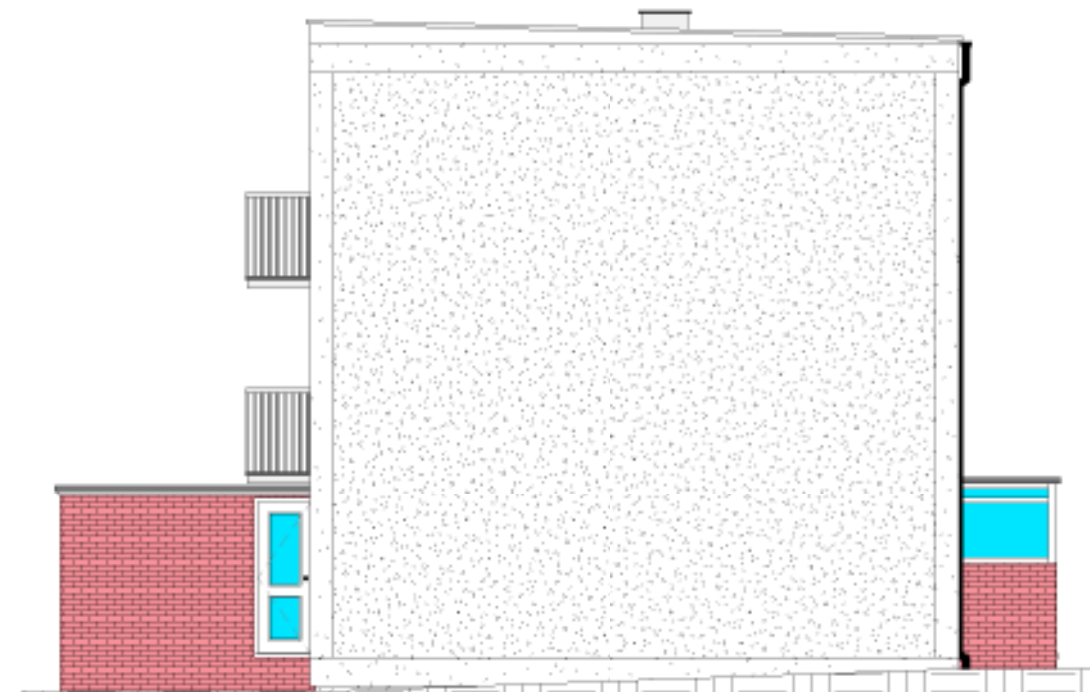

3 Proposed Side (Left) Elevation  
1 : 100

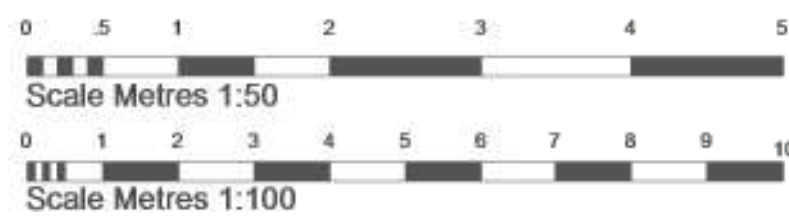

Revision

Drawings by: **unsted design**  
3D Computer Aided Architectural Design

Unsted Design Ltd  
16 Hazel Close,  
Chandlers Ford  
Eastleigh  
SO53 5RF

Tel: 02380274720  
Fax: 02380274720  
Email: info@UnstedDesign.co.uk  
Web Site: www.UnstedDesign.co.uk  
Company Number: 8013235

**Utilities/Highways/Environment:** It is the responsibility of the client or their contractor to liaise with the Utility providers, Highway Authorities and Environment Agency to ensure that all approvals are in place unless Unsted Design have been given written instructions to act on your behalf.

**Copyright:** The copyright for this drawing remains the property of Unsted Design. It cannot be copied, altered or reproduced in any form without the consent of Unsted Design. It cannot be passed to a third party without the written consent of Unsted Design.

**Dimensions:** All dimensions to be checked on site prior to the commencement of any work. Do not scale from this drawing for construction purposes.

**Party Wall Agreements:** It is the sole responsibility of the building owner or their contractor to draw up any agreements or notices required to comply with the Party Wall Act. This drawing does not guarantee the position of the boundary.

Client: OAKWOOD COURT RESIDENTS ASSOCIATION  
Project Address: OAKWOOD COURT  
OAKWOOD CLOSE  
CHANDLERS FORD  
EASTLEIGH  
SO53 5NX

Drawing Contents: PROPOSED GROUND FLOOR PLANS AND ELEVATIONS.

Purpose: PLANNING APPLICATION  
Scale: 1:50 1:100  
Date: 13th May 2019  
Drawn by: MKU

| Drawing Number | Client | Drawn | Checked | Project | Sheet |
|----------------|--------|-------|---------|---------|-------|
| 004 OAKWOOD    |        |       |         | PR1043  | A1    |