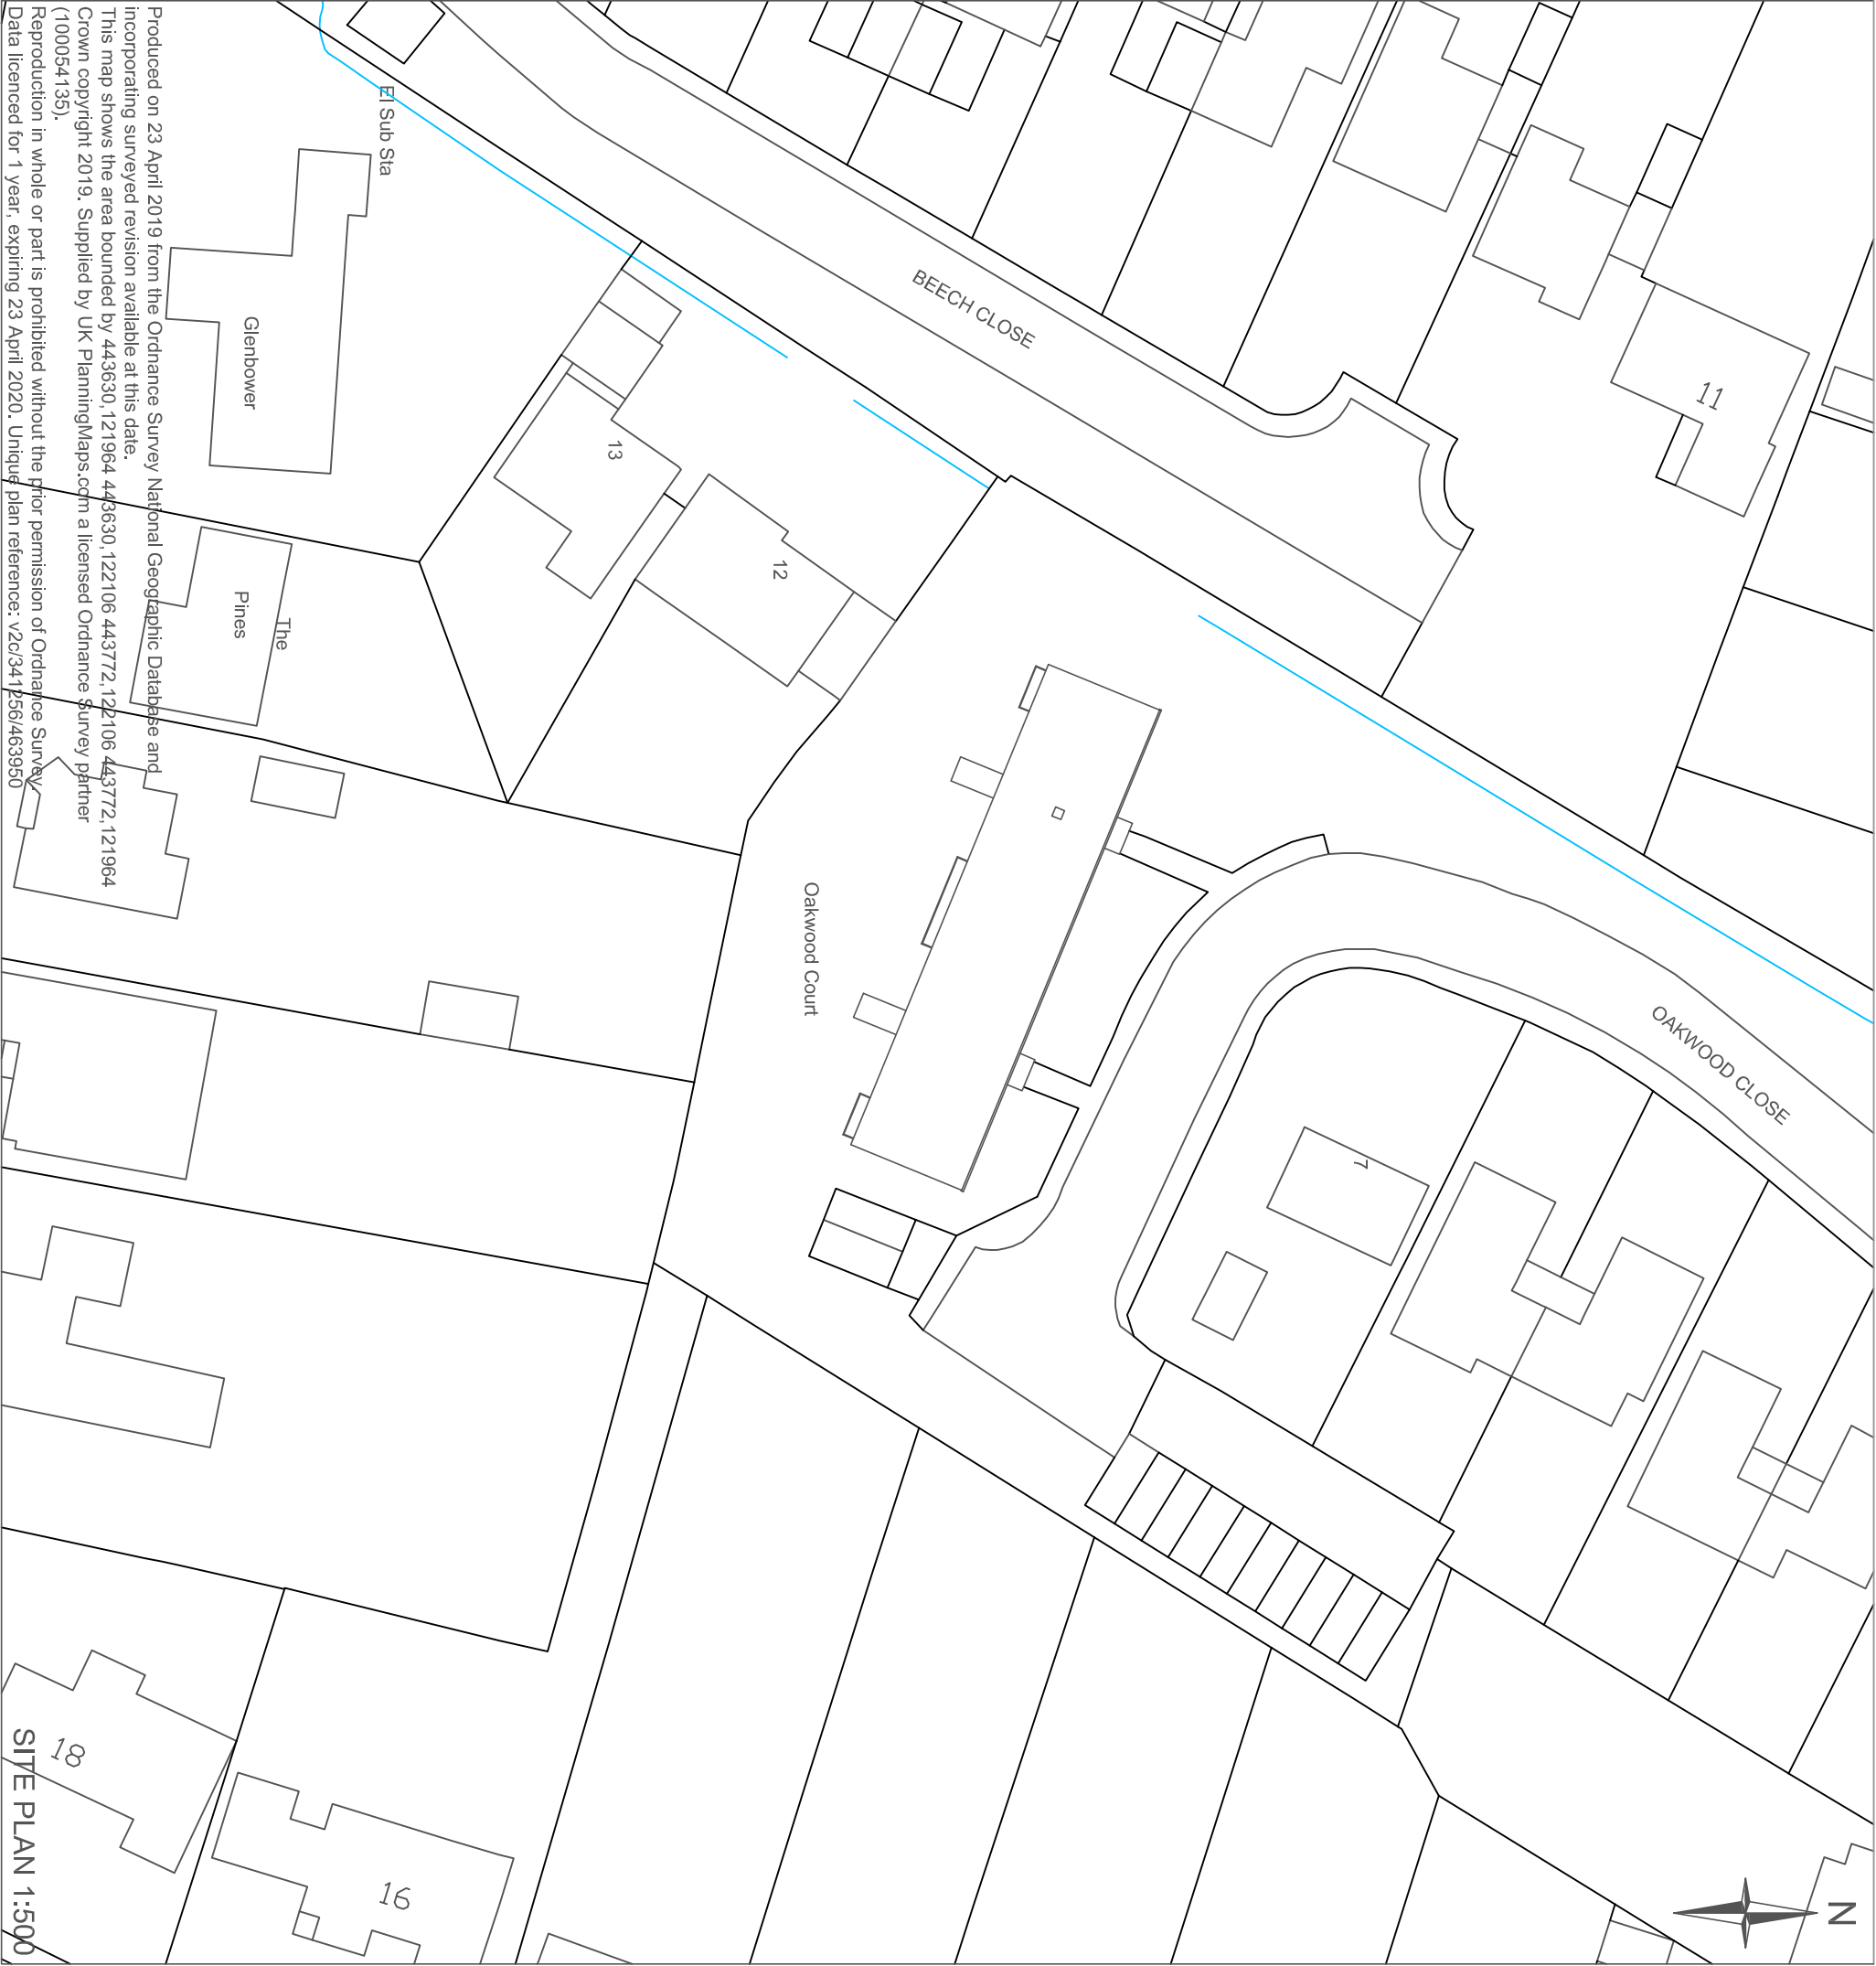


Scale Metres 1:500

Revisions:			
Drawing by:			
unsted design 3D Computer Aided Architectural Design			
Unsted Design Ltd 16 Hazel Close, Chandlers Ford, EASTLEIGH, SO53 5RF.		Tel: 023 80274720 Fax: 023 8027 4720 Email: info@UnstedDesign.co.uk Web Site: www.UnstedDesign.co.uk Company Number 8013235	
Legend			
New Work Outline			
45 Degree Sight Line			
Utilities/Highways/Environment: It is the responsibility of the client or their contractor to liaise with Utility Providers, Highways Authority's and Environment Agency and to ensure that all approvals are in place unless Unsted Design Ltd have been given written instructions to act your behalf.			
Dimensions: All dimensions to be checked on site prior to the commencement of any work. Do not scale from this drawing for construction purposes.			
Copyright: The copyright for this drawing remains the property of Unsted Design. It cannot be copied, altered or reproduced in any form without the written consent of Unsted Design Ltd. It cannot be passed to a third party without the written consent of Unsted Design Ltd.			
Party Wall Agreements: It is the sole responsibility of the building owner or their contractor to draw up any agreements or notices required to comply with the Party Wall Act. This drawing does not guarantee the position of the boundary.			
Client: Project Address:		OAKWOOD COURT RESIDENTS ASSOCIATION OAKWOOD COURT OAKWOOD CLOSE CHANDLERS FORD EASTLEIGH SO53 5NX	
Drawing Contents:		SITE PLAN	
Purpose:		PLANNING APPLICATION	
Scale:		1:500	
Date:		13th May 2019	
		Drawn by:	MKU
Drawing Number	Client	Status	Project Number Sheet size
001 - OAKWOOD			-SP- 1043 -A3