

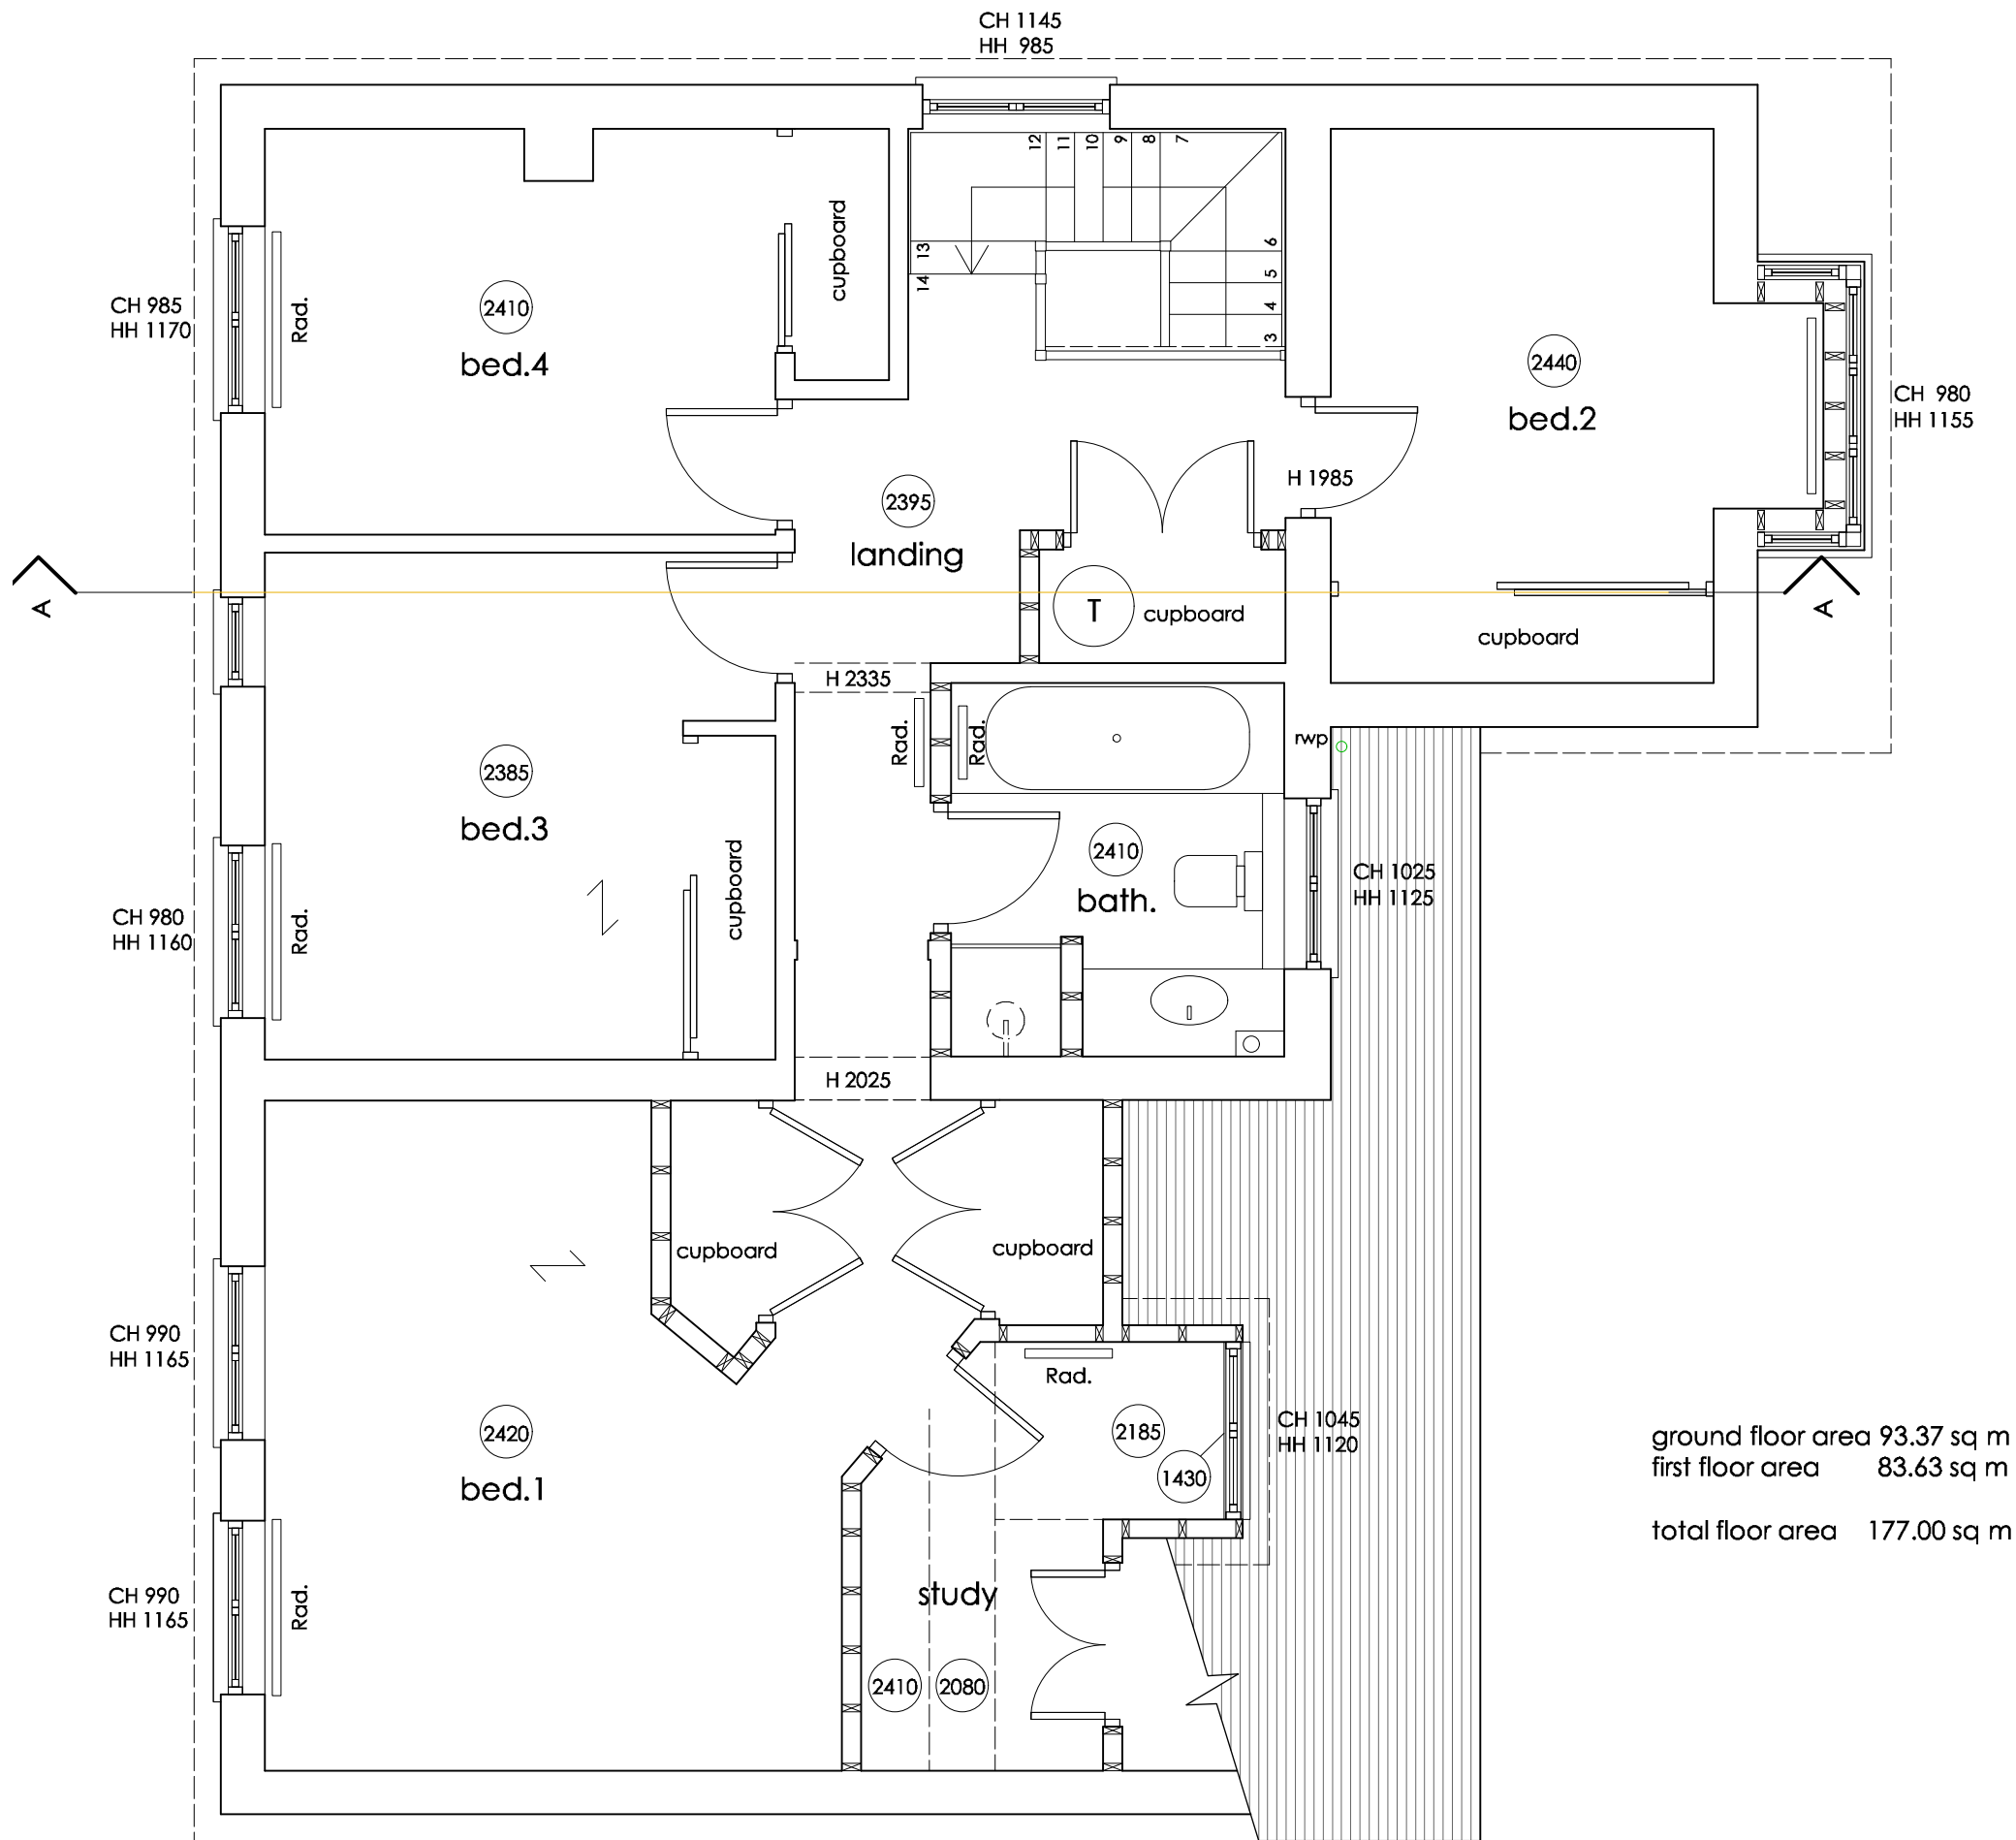


 

ground floor area 93.37 sq m
first floor area 83.63 sq m
total floor area 177.00 sq m

PELL-STEVENS ARCHITECTS

STABLE STUDIOS GODSHILL WOOD FARM WOODGREEN ROAD
GODSHILL FORDINGBRIDGE HAMPSHIRE SP6 2LP ENGLAND
T. +44(0)1423 650441 M. +44(0)771 543798
E. myarchitect@pell-stevens.com website www.pell-stevens.com

 

RIBA CHARTERED PRACTICE

CLIENTS David & Zina Eminton

PROJECTS 14 Oakwood Road, Chandlers Ford

DRAWING First floor plan - existing

PROJECT NO

419314

DRAWING NO

01 - 03

REVISION

-

SCALE

1:50

DATE

11/19