


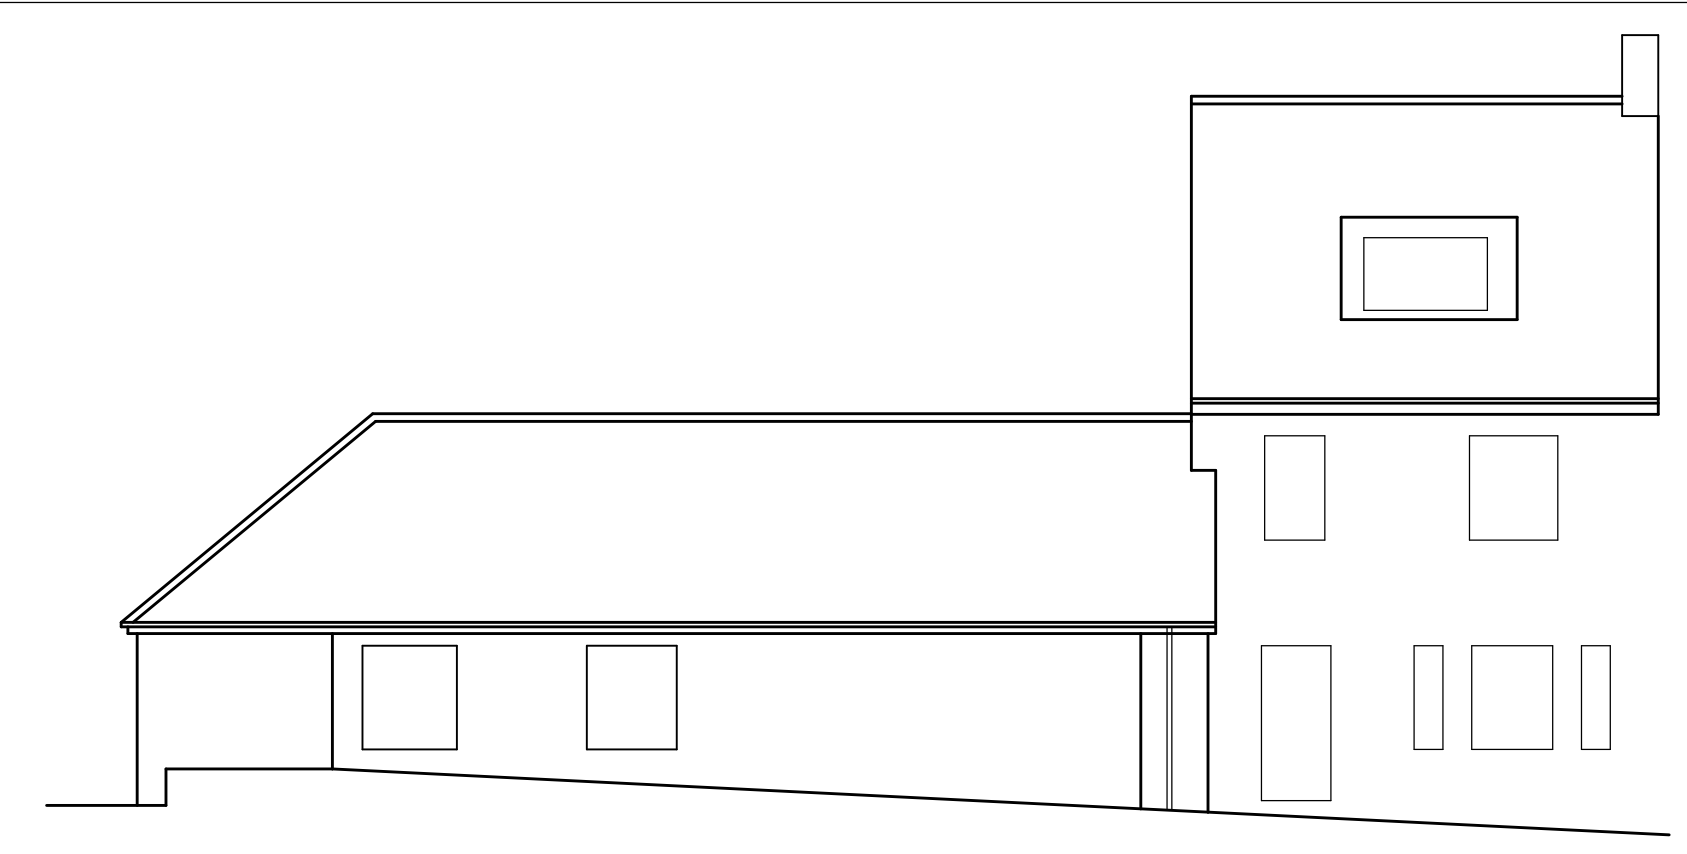


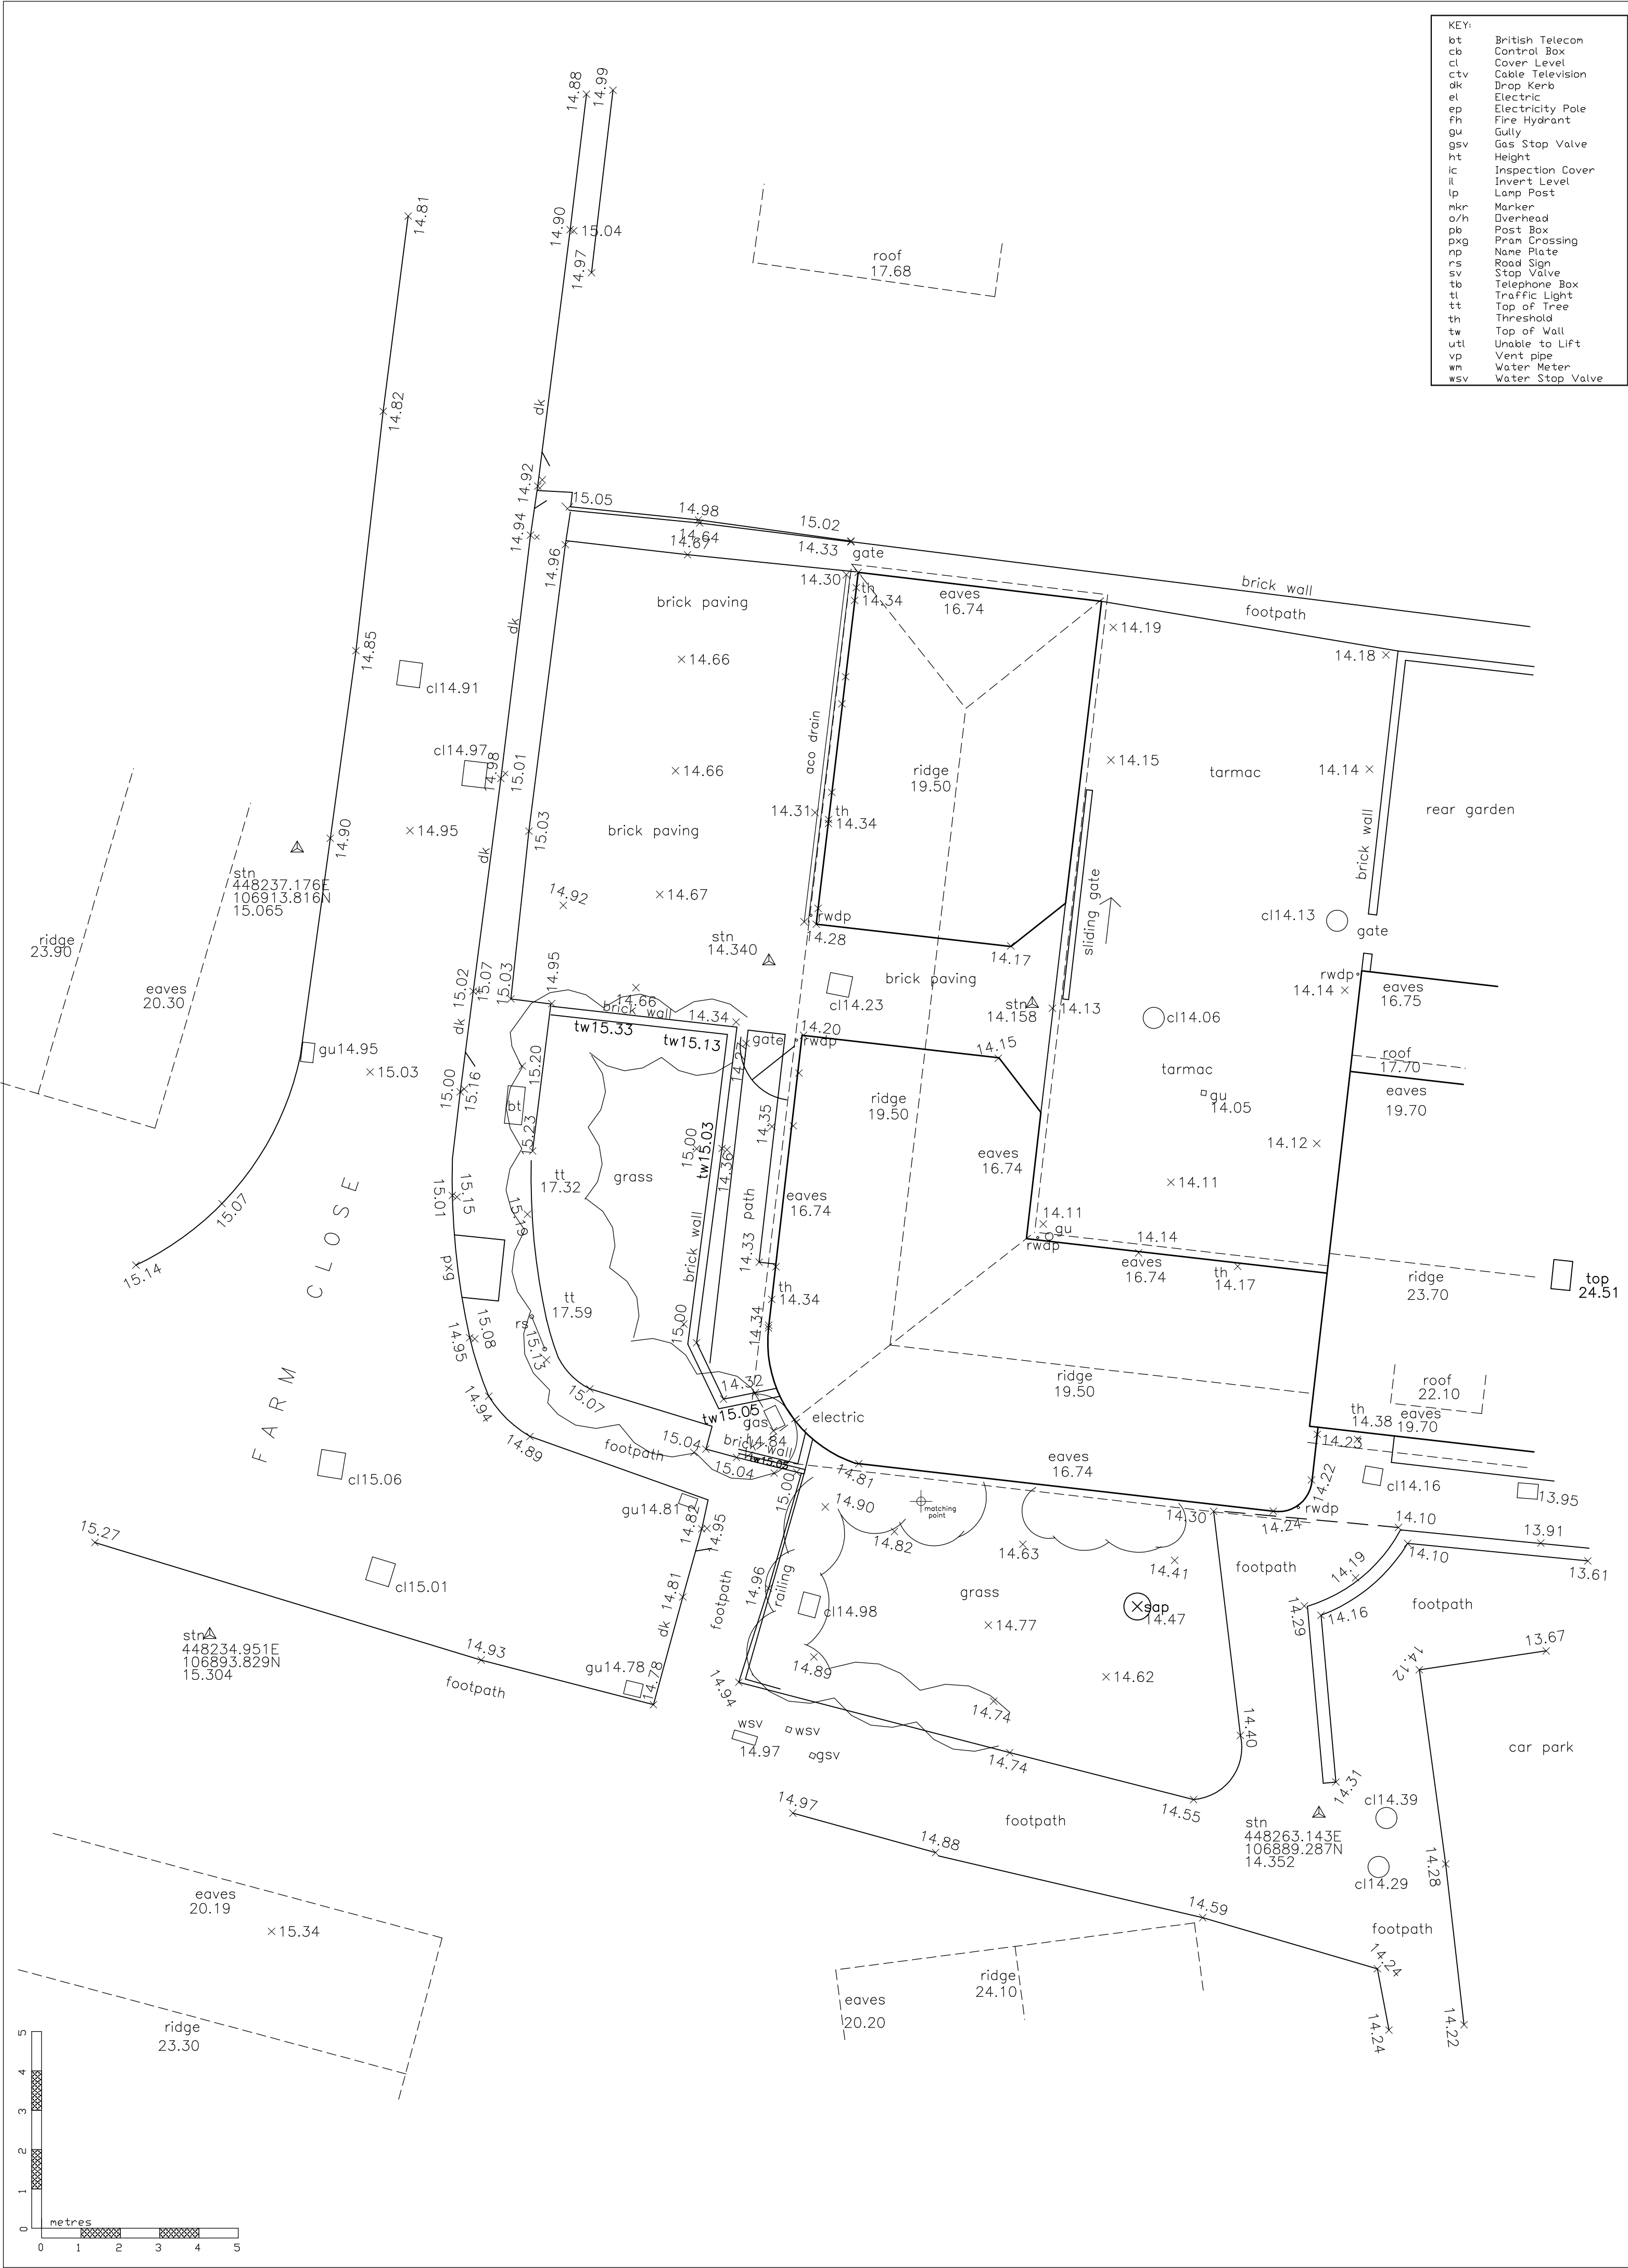


12.0M datum
SOUTH ELEVATION

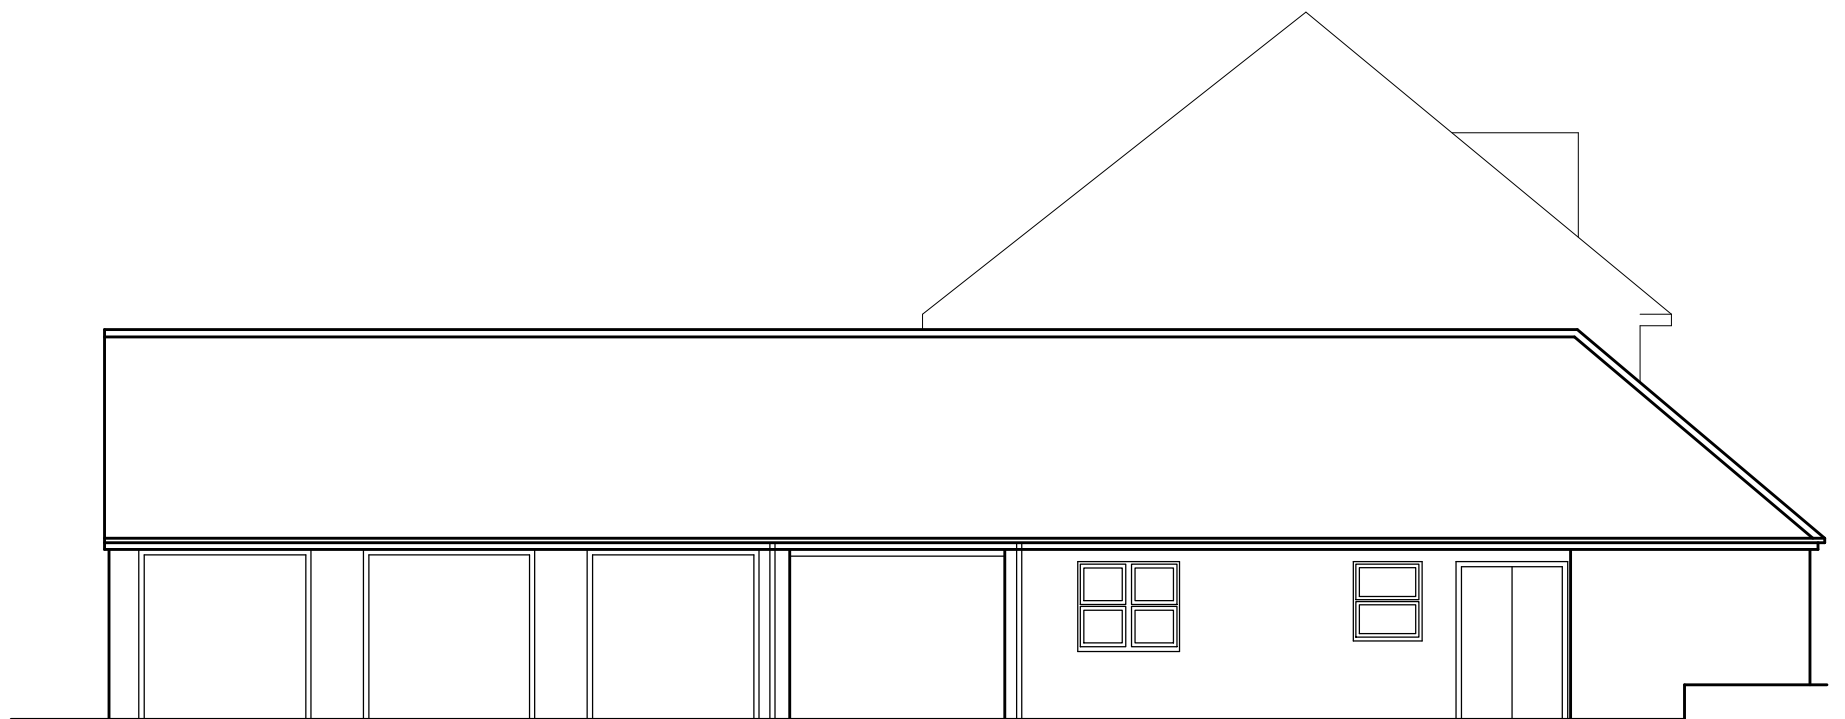

12.0M datum
WEST ELEVATION

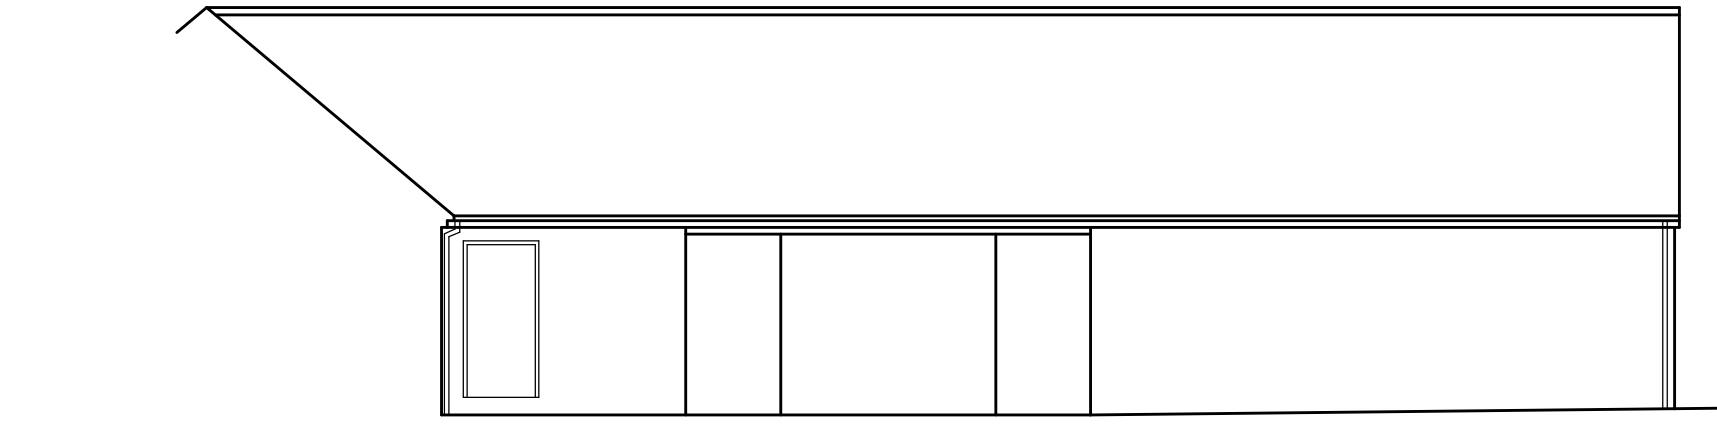

12.0M datum
EAST ELEVATION

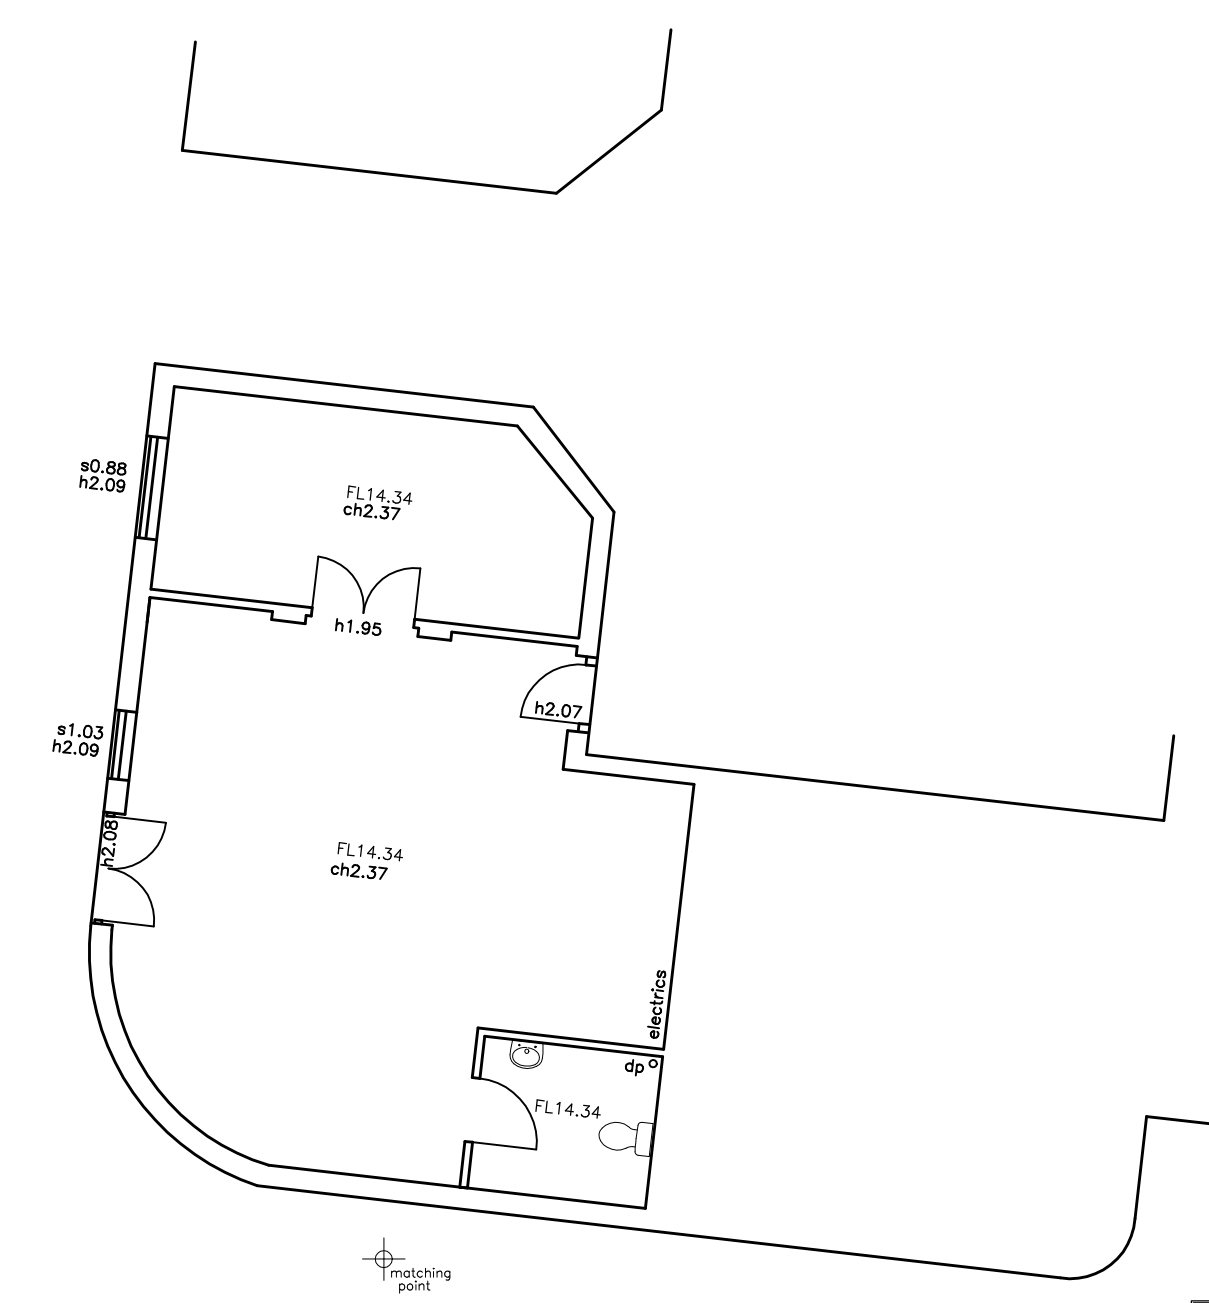

GROUND FLOOR PLAN

NOTES
LEVELS RELATE TO a.s. DATUM
TREE SPECIES SHOULD BE VERIFIED WHERE OF CRITICAL IMPORTANCE
THE ARCHITECT SHOULD SATISFY HIMSELF THAT ALL TREES LIKELY TO AFFECT HIS DESIGN HAVE BEEN SHOWN
INTER CONNECTION OF MANHOLES SHOULD BE VERIFIED WHERE OF CRITICAL IMPORTANCE USING CCTV
PIPE SIZES & INVERTS DETERMINED WITHOUT ENTRY INTO MANHOLE
ALL DIMENSIONS & LEVELS SHOWN IN METRES
ON SITE DIMENSION ACCURACY IS TAKEN RELATIVE TO THE PRINTED SCALE AND SHOULD BE CHECKED ON SITE WHERE OF CRITICAL IMPORTANCE

P STUBBINGTON LAND SURVEYS LTD

THE MEAD
DURLEY BROOK ROAD
DURLEY
SOUTHAMPTON
HAMPSHIRE
SO32 2AR

TEL : 023 8060 1876

MOBILE: -
07973 348165

EMAIL: -
PAUL@PSLANDSURVEYS.COM

CONTRACT: - GARAGE BLOCK
FARM CLOSE
HAMBLE

TITLE: - TOPOGRAPHIC SURVEY

SCALE: - 1:100 @A1

DRAWING NO. 8381/01

DATE: - APRIL 2020

SURVEYOR: - PS