



North West Elevation - Plots 5 & 6




North East Elevation - Plots 5 & 6




South West Elevation - Plots 5 & 6




South East Elevation - Plots 5 & 6

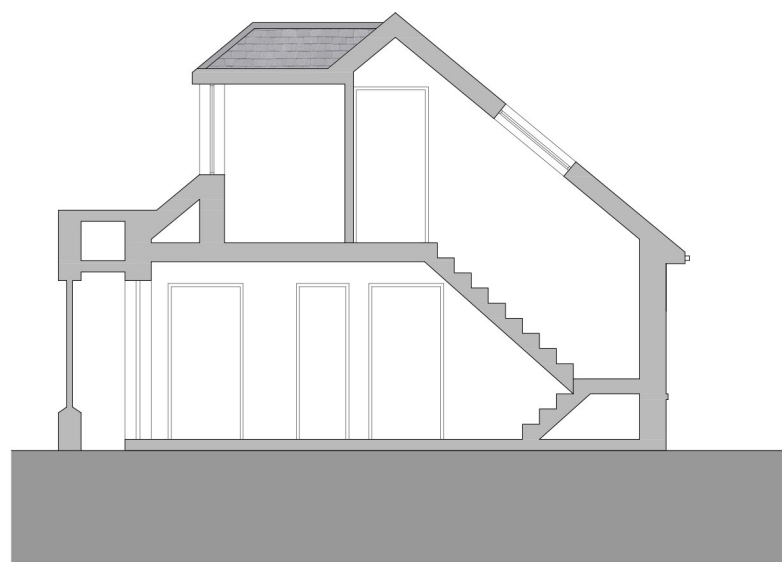


Section

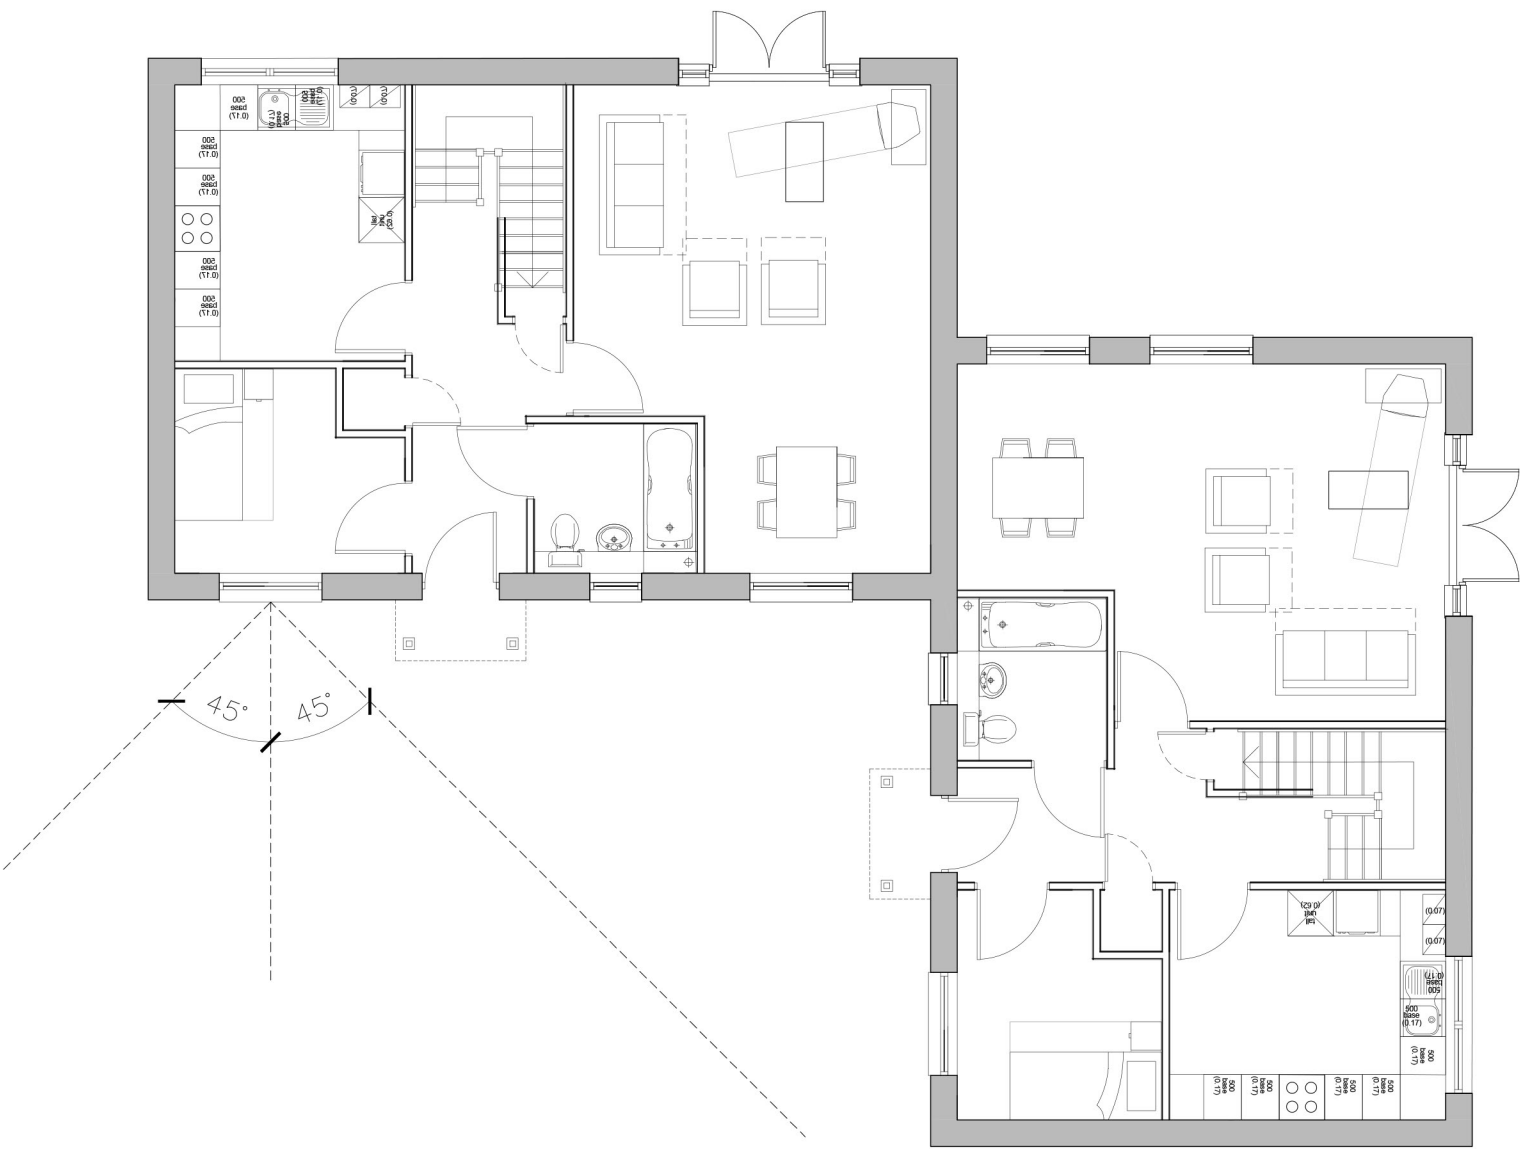

Ground floor plan

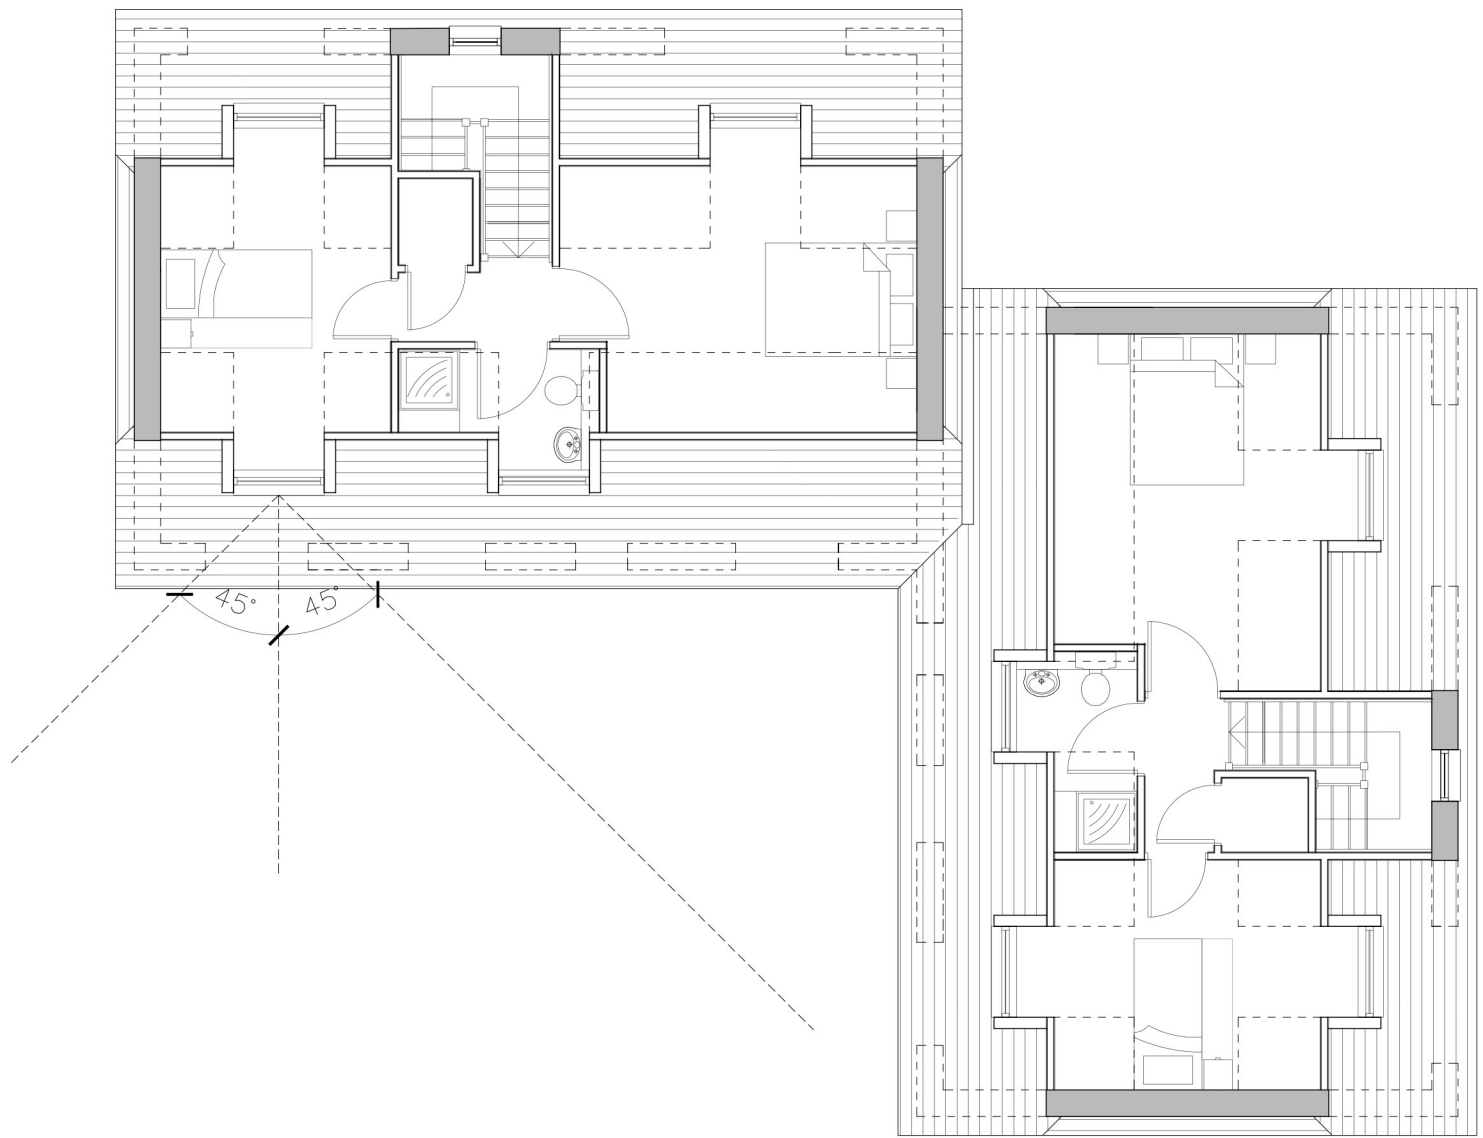

First floor plan

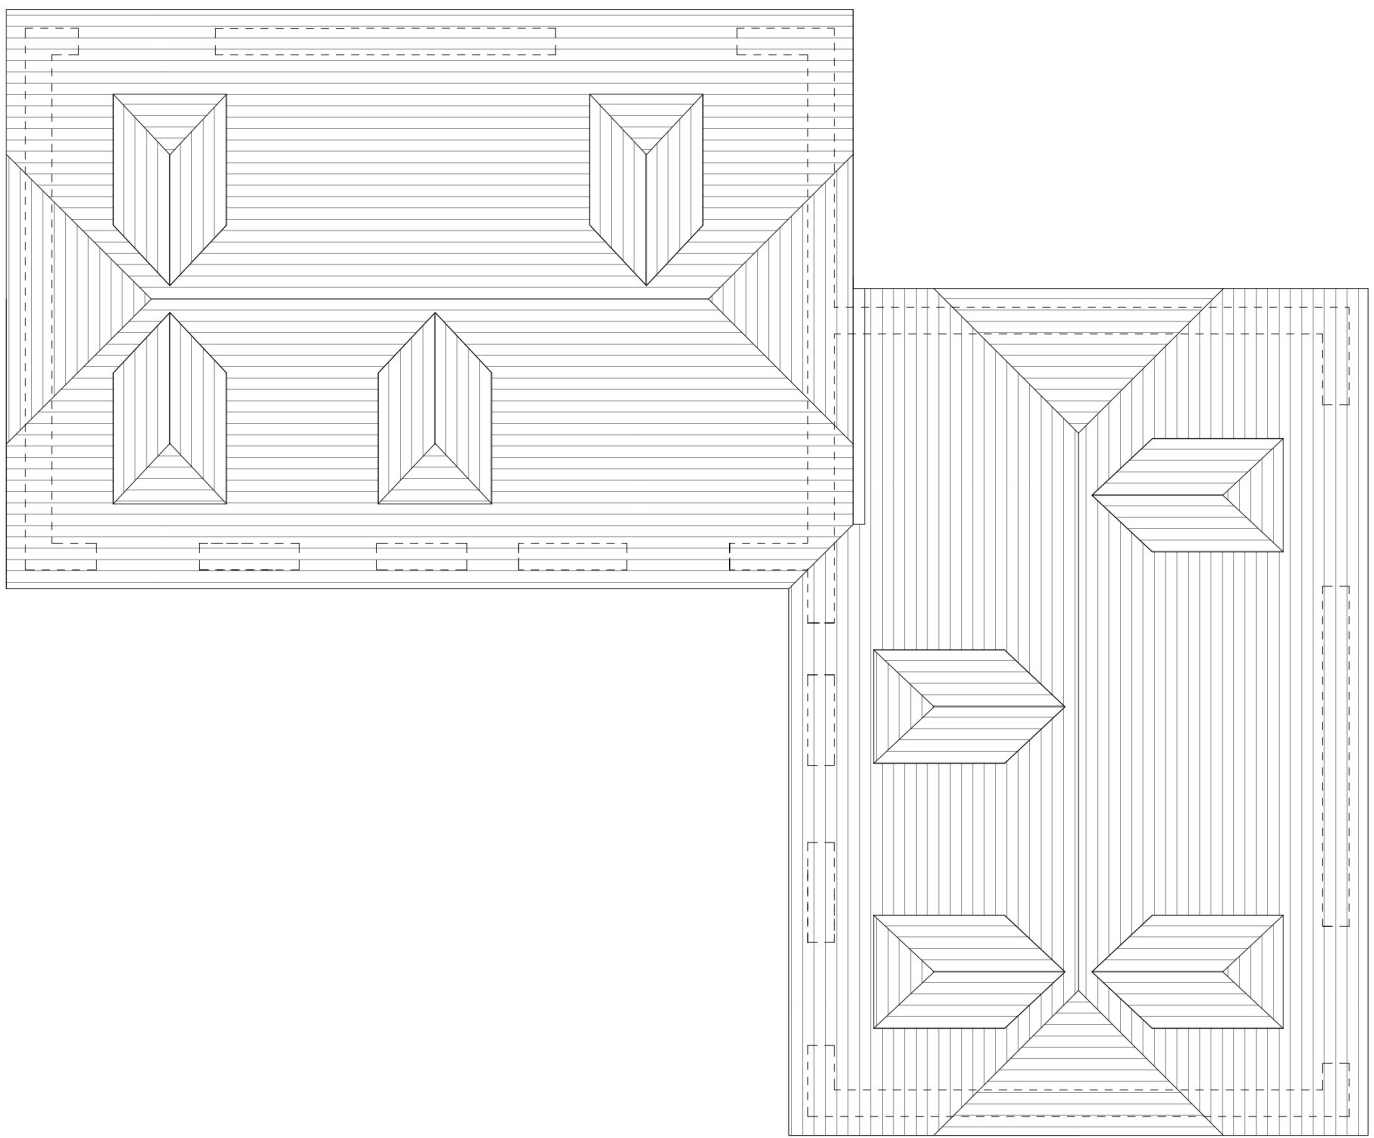

Roof plan

Material Schedule:

- | | |
|---|------------------------|
| 1 | Red Facing Brick |
| 2 | Buff Facing Brick |
| 3 | Red Feature Brick |
| 4 | Buff Feature Brick |
| 5 | Slate effect roof tile |
| 6 | White uPVC soffit |
| 7 | White uPVC fascia |
| 8 | Black rainwater goods |
| 9 | White uPVC windows |

notes

this drawing is the copyright of the **pdp architecture llp** and must not be reproduced in whole or part or used for the execution of works without their permission.

all dimensions to be checked on site prior to commencement of construction works and the architect notified of any discrepancy.

figured dimensions are to be used in preference to scaled dimensions.

no deviation from this drawing will be permitted without prior consent of the architect.

all drawings are prepared subject to a full measured and structural survey of the buildings and site.

all structural work is subject to the appointment of a structural engineer to confirm and agree the structural proposals.


os promap licence no. 100020449.

health & safety:
exceptional risks involving specific methods of construction or exceptional maintenance issues:
NO SIGNIFICANT RISK

revision		notes	date	drawn	checked
scale width 50 mm @ a1 - 25 mm @ a3					
A		Amended following pre-application comments	11/09/19	PC	HM
B		Resubmission	14.09.20	IR	HM

client **Whitman Builders**

PLANNING

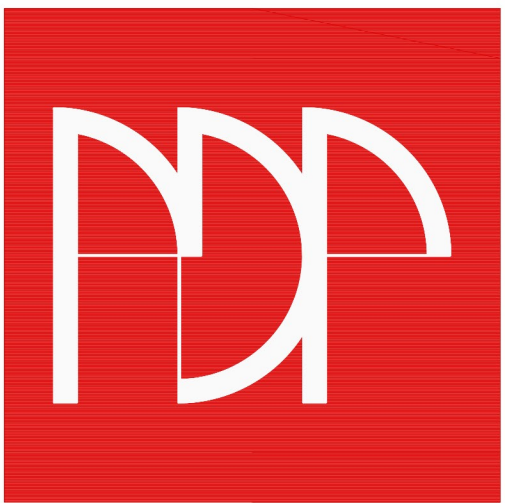

pdp architecture llp

chartered architects town planning
interior design consultants

2 beechworth road havant
hampshire po9 1ax
tel 023 9248 1100
fax 023 9247 5050
email pdp@pdp-architects.co.uk

www.pdp-architects.co.uk

project	NETLEY CENTRAL CLUB STATION ROAD				
detail	FLOOR PLANS PLOTS 5 & 6				
drawn	HM	checked			
date	FEB'16	status		Planning	
a1 scale	a3 scale	rev			
1:100	1:200	28086-PD104		B	