



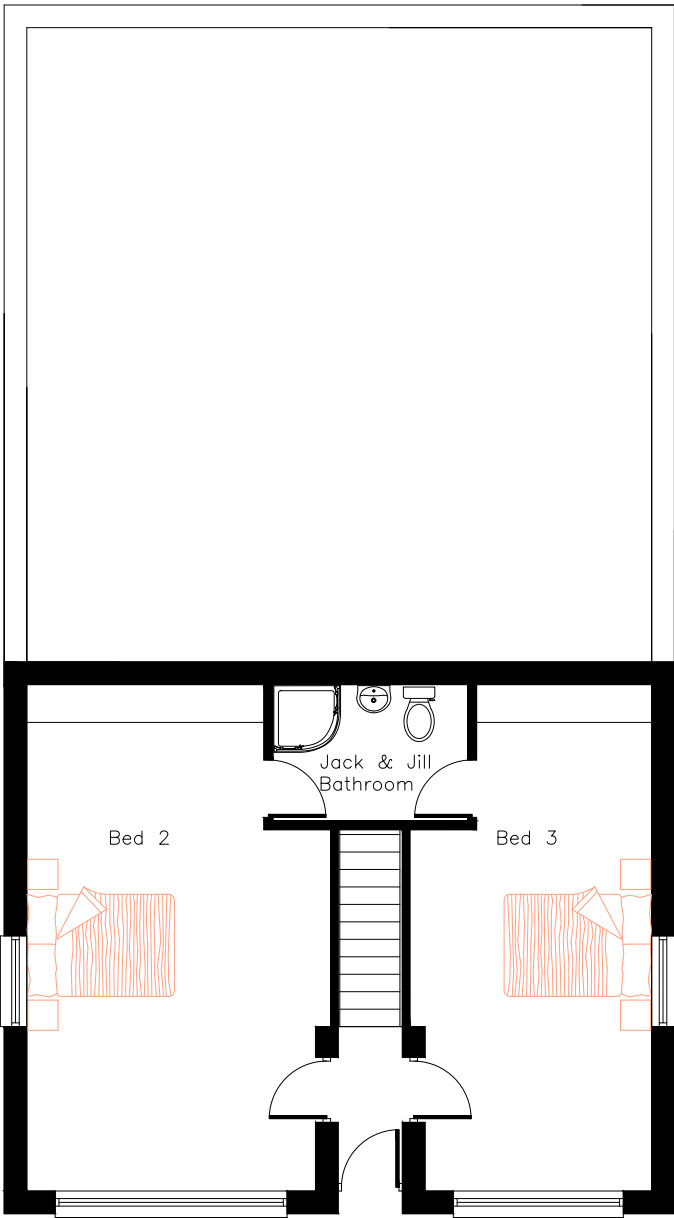

Existing Lower Ground Floor Plan

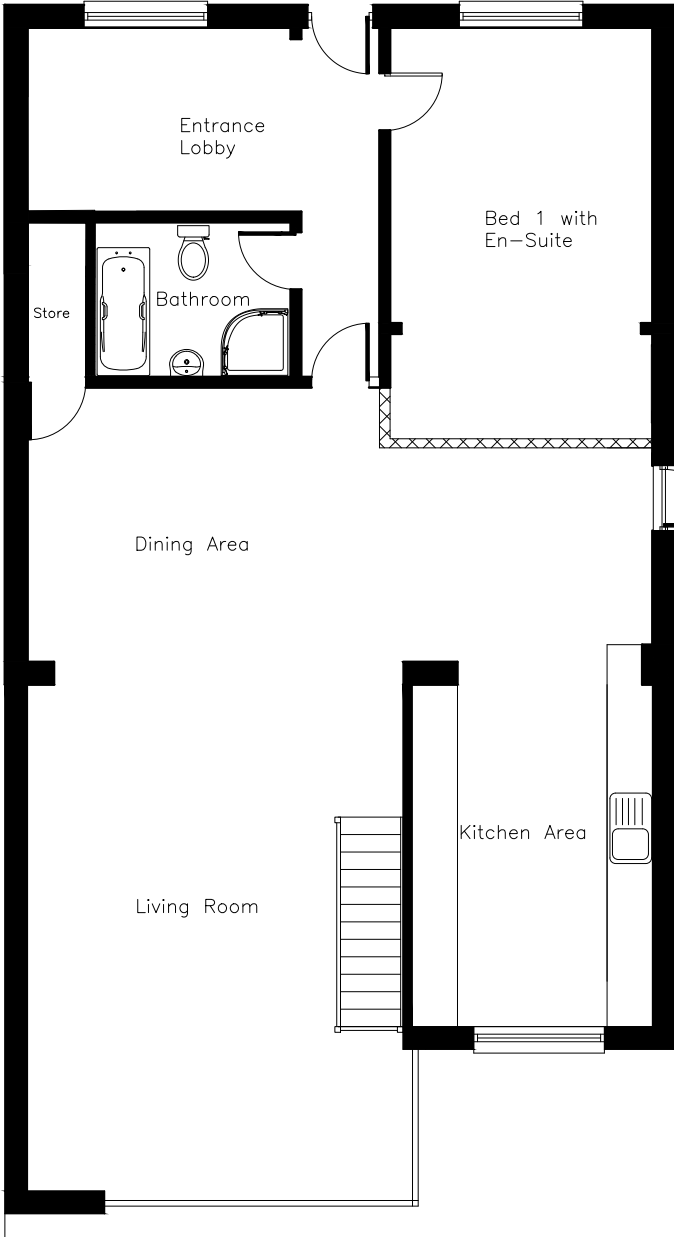

Existing Ground Floor Plan



Revisions

3 Ash Road, Ashurst, Southampton, Hants, S040 7AT
T 023 8029 2751 E alan.acmltd@gmail.com

Project Proposed Extensions and Alterations to 'Ramcrest', Lowford Hill, Bursledon, Southampton, SO31 8ER			
Client Mr & Mrs S Hare	Date 10/20	Drawn AM	Drawing no. 2005-01-07
Drawing Title Existing Floor Plans	Scale 1:100@A3	Checked	