





Front Elevation As Existing

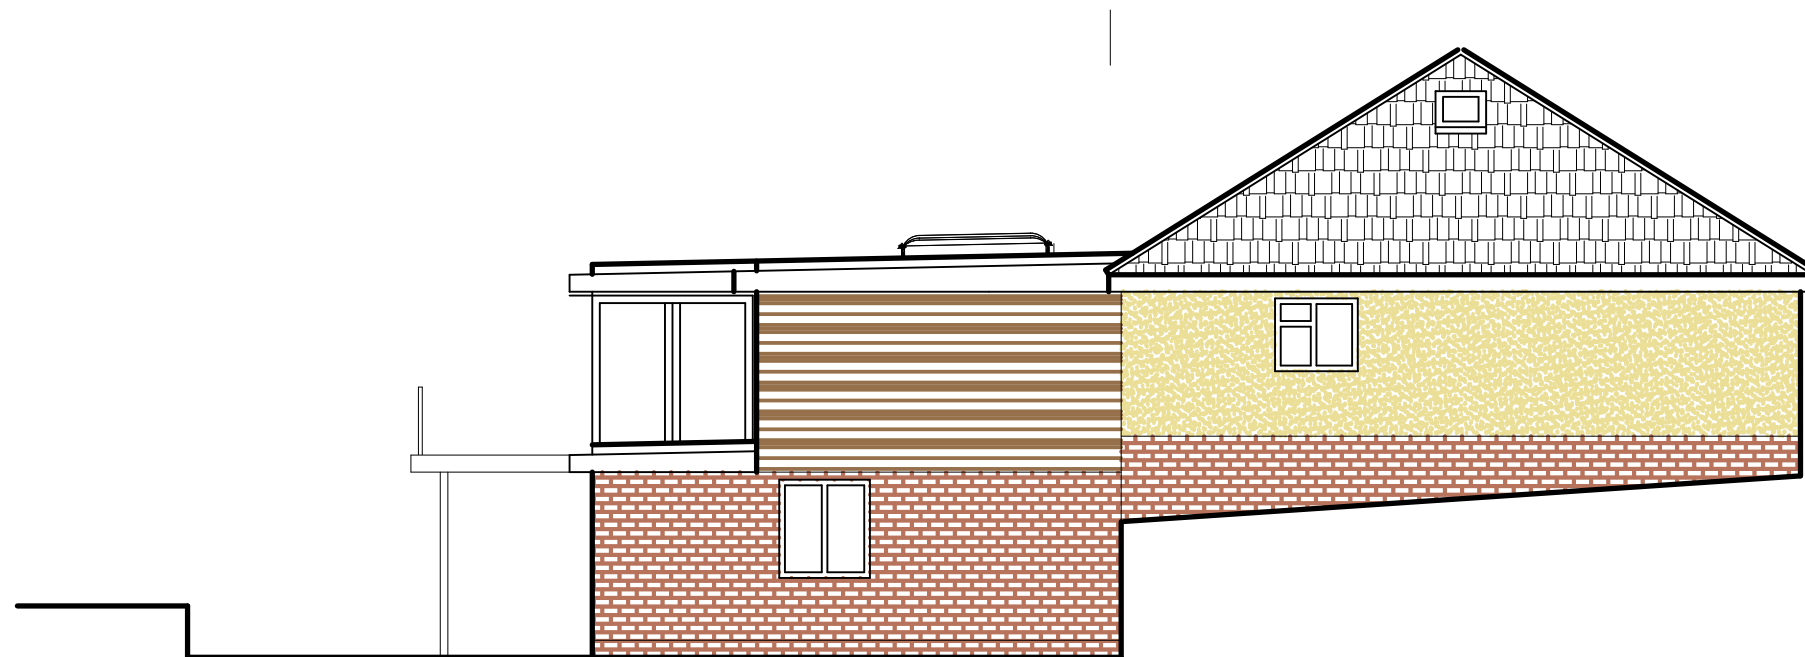

Side Elevation As Existing



Rear Elevation As Existing

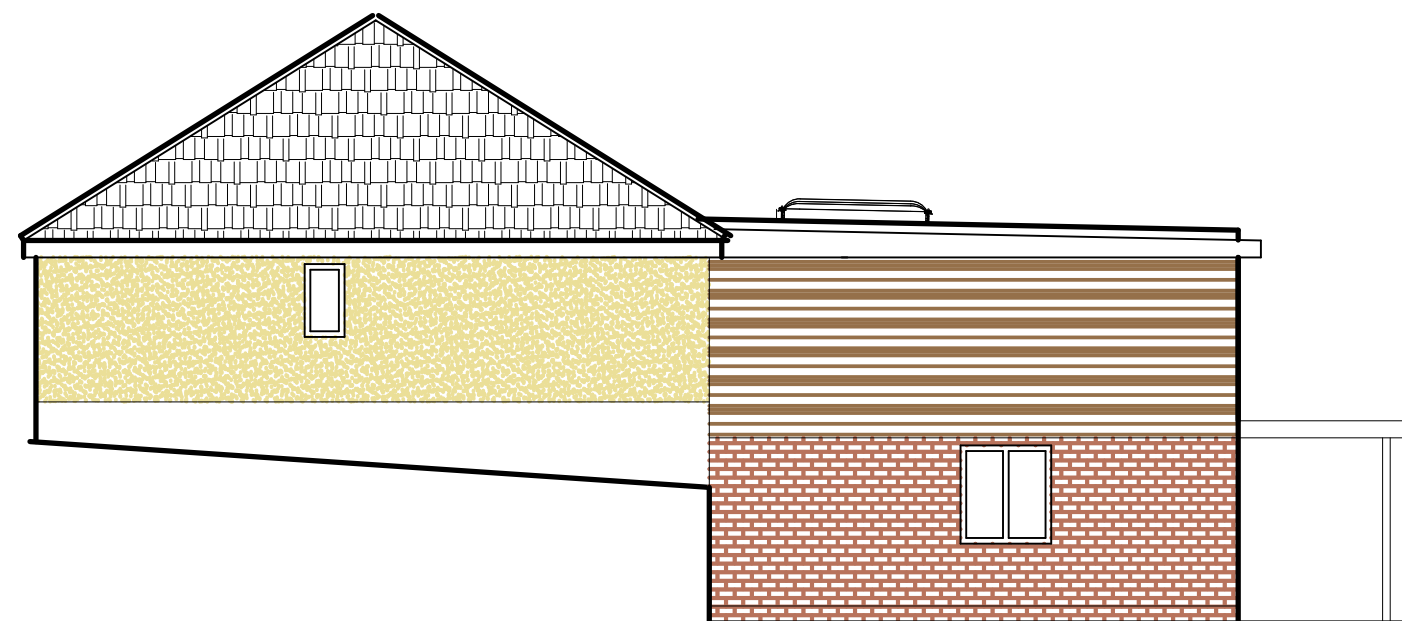

Side Elevation As Existing

Revisions

acmarchitects ltd.

3 Ash Road, Ashurst, Southampton, Hants, SO40 7AT
T 023 8029 2751 E alan.acmltd@gmail.com

Project Proposed Extensions and Alterations to 'Ramcrest', Lowford Hill, Bursledon, Southampton, SO31 8ER

Client Mr & Mrs S Hare

Date 04/20

Drawn AM

Drawing no.

Drawing Title Existing Elevations

Scale 1:100@A3

Checked

2005-01-06