



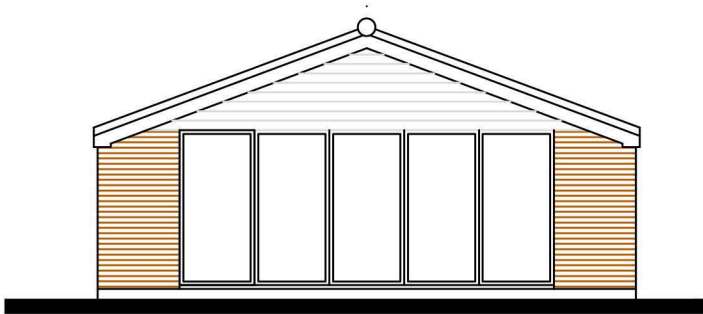


NORTH WEST ELEVATION




SOUTH EAST ELEVATION

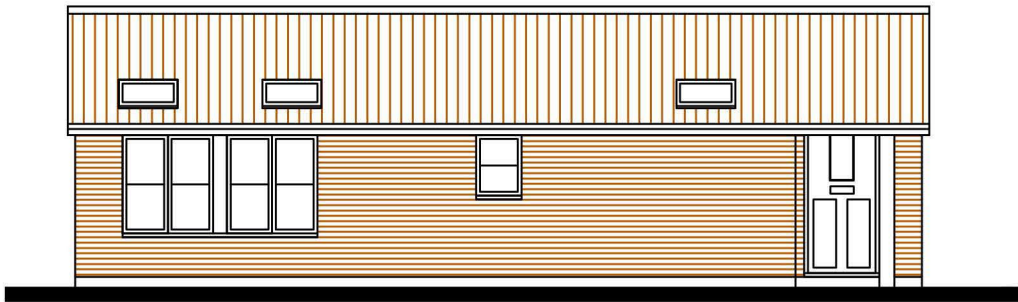

NORTH EAST ELEVATION

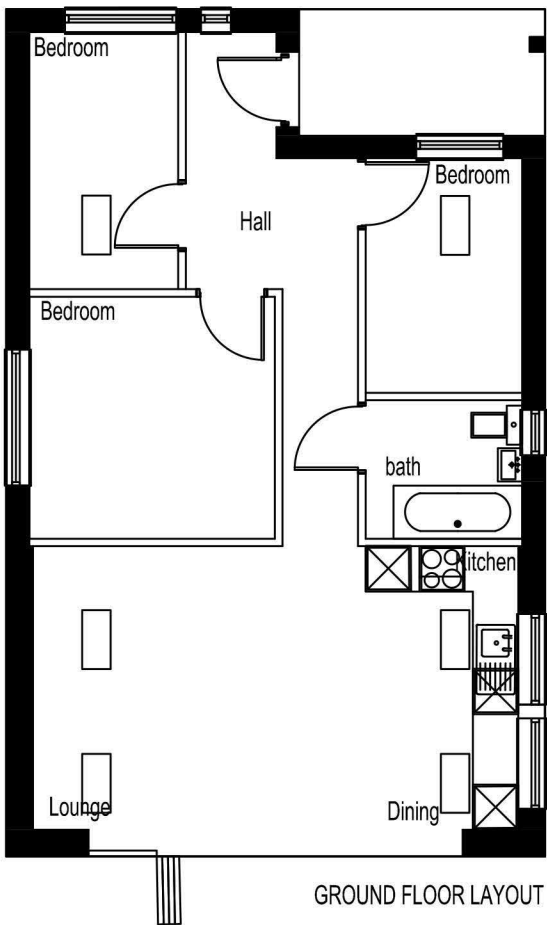

GROUND FLOOR LAYOUT

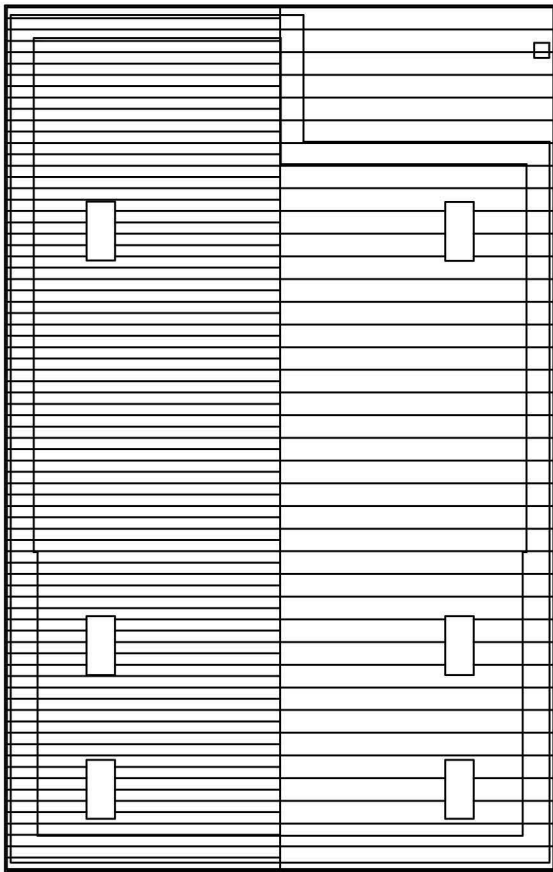

ROOF LAYOUT



SOUTH WEST ELEVATION



MATERIALS SCHEDULE	
ROOF TILES:PLAIN CONCRETE TILE	
COLOUR: TERRACOTTA	
WEATHERBOARDING: PRE PAINTED	
COLOUR VICTORIAN GREY	
FACE BRICKWORK: WEINBERGER	
CHARTHAM MULTI STOCK	
FASCIAS WHITE UPVC	
BIFOLD DOORS WHITE ALUMINUM	
WINDOWS WHITE UPVC	
ENTRANCE DOORS: BLACK	
RAINWATER GOODS BLACK 1/2 ROUND UPVC	

Revision

Date

VAWARD

planning & design

Client

Goodwill Homes Ltd

Project

Conversion of a PDR outbuilding to a Single storey Dwelling at the rear of 98 Station Road, Netley

Drawing Title

Proposed Elevations,Floor & Roof layouts

Scale 1:100

Drawn VAW

Date 07.01.21

Checked

Drawing No P03

Revision

This drawing is copyright of the designer & must not be reproduced without permission. Any discrepancies should be reported to the designer

Greenswood Cottage Church Road

Swanmore Southampton SO32 2PA

T 01489 894 300 M 07811 393 434

e-mail vawardplanning.co.uk