



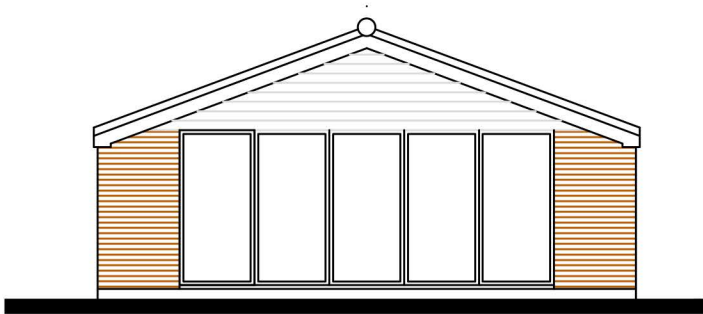


NORTH WEST ELEVATION




SOUTH EAST ELEVATION

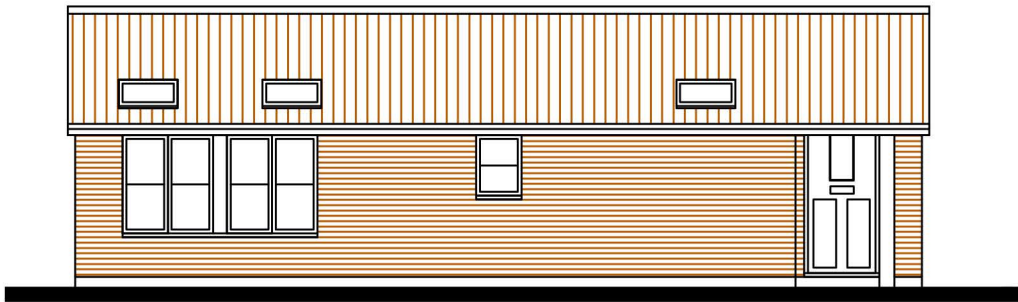


NORTH EAST ELEVATION

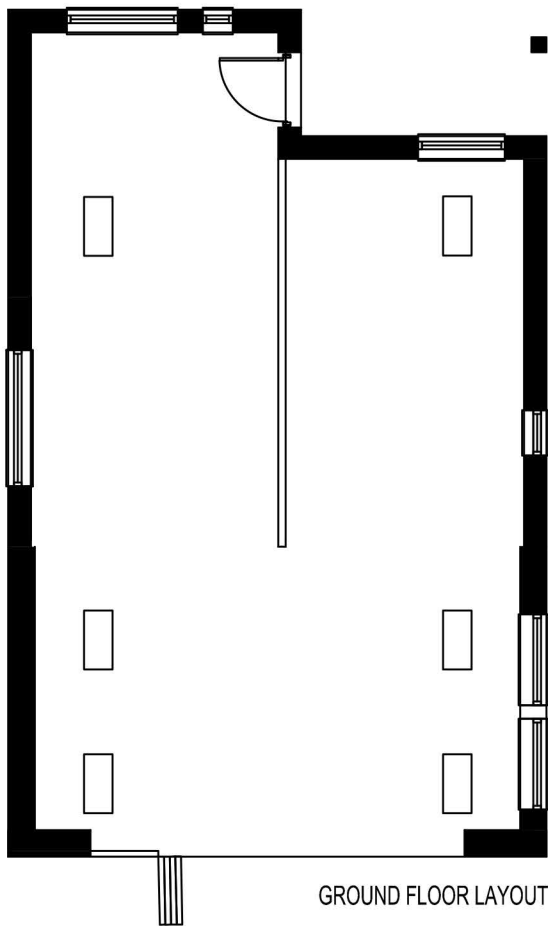


GROUND FLOOR LAYOUT

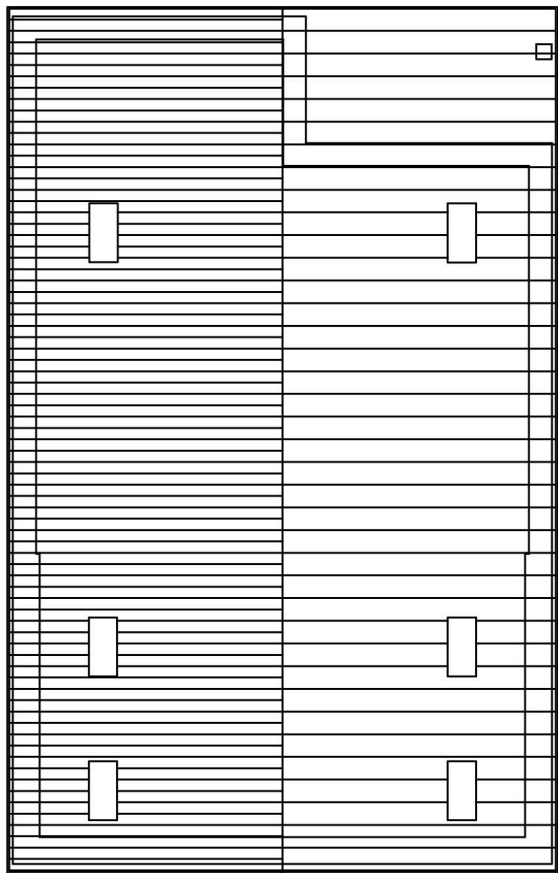

ROOF LAYOUT

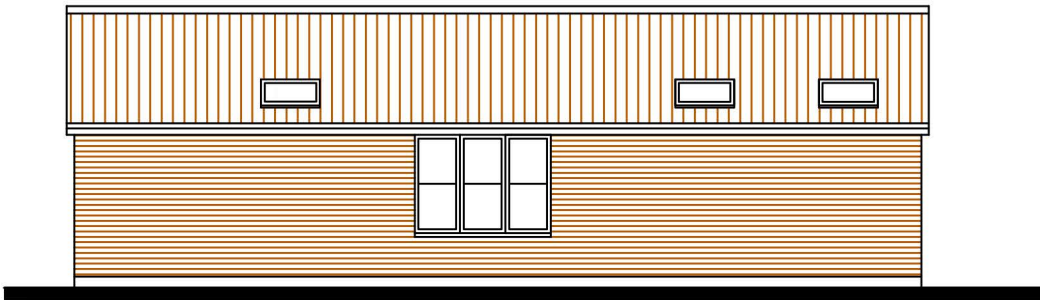

SOUTH WEST ELEVATION

 

MATERIALS SCHEDULE
ROOF TILES:PLAIN CONCRETE TILE
COLOUR: TERRACOTTA
WEATHERBOARDING: PRE PAINTED
COLOUR VICTORIAN GREY
FACE BRICKWORK: WEINBERGER
CHARTHAM MULTI STOCK
FASCIAS WHITE UPVC
BIFOLD DOORS WHITE ALUMINUM
WINDOWS WHITE UPVC
ENTRANCE DOORS: BLACK
RAINWATER GOODS BLACK 1/2 ROUND UPVC

Revision		Date							
VAWARD planning & design Client Goodwill Homes Ltd Project Conversion of a PDR outbuilding to a Single storey Dwelling at the rear of 98 Station Road, Netley Drawing Title Existing Elevations,Floor & Roof layouts Greenswood Cottage Church Road Swanmore Southampton SO32 2PA T 01489 894 300 M 07811 393 434 e-mail vawardplanning.co.uk <table><tr><td>Scale 1:100</td><td>Drawn VAW</td></tr><tr><td>Date 07.01.21</td><td>Checked</td></tr><tr><td>Drawing No P04</td><td>Revision</td></tr></table> This drawing is copyright of the designer & must not be reproduced without permission. Any discrepancies should be reported to the designer				Scale 1:100	Drawn VAW	Date 07.01.21	Checked	Drawing No P04	Revision
Scale 1:100	Drawn VAW								
Date 07.01.21	Checked								
Drawing No P04	Revision								