

Sales Floor Area

95.66m² / 1029.67ft

Sales Specification

Linden Collection Plus

Site specific Linden Homes Layout :

306

NOTES: THIS DRAWING IS TO BE READ IN CONJUNCTION WITH THE LINDEN HOMES TECHNICAL SPECIFICATION.

ELEVATION LEGEND

c.l.	Centre line
M.J.B	Movement joint in Brick
M.J.R	Movement joint in Render / Recon Stone
RWP	Rainwater pipe
DPC	Damp proof course
FAF	Fan assisted flue
SVP	Soil vent pipe
(e)	Emergency egress window
(SG)	Safety glass to windows & doors
(ob)	Obscure glazing
★	Fixed casement
(g)	Guarding to inside of window
G	Gas meter box
	Extract fan ducted within floor zone
	Tile vent for extract fan or SVP.

Key Elevation Treatments:

1. Plinth brick detail
2. 150mm recon stone sill
3. Ibstock / Kevington sill brick
4. 150mm brick snap sill
5. Lead flashing to Tile hanging
6. Flat gauge brick head
7. 225mm brick soldier head
8. 300mm recon stone head (225 head, 75mm projecting course)
9. Bellcast rendered head
10. Brick stretcher course 25mm projection
11. 150mm brick detail 25mm projection, snapped header / stretcher
12. 225mm brick stretcher course, top and bottom course 25mm projection
13. Raised render surround
14. Recon stone surround
15. Brick corbel
16. 150mm stretcher course eaves detail
17. Tile hanging
18. Feature tile hanging

Read in conjunction with External Finishes Drawings / schedules

Elevation Details, read in conjunction with:


M-02-GF-05/07 Threshold details

Should a gas membrane be required replace above with M-02-GF-14/16

M-04-EW-01 Window detail Brick
M-04-EW-06 Movement joint details
M-07-RF-02 Ridge detail
M-07-RF-10 Ventilation extract detail
M-07-RF-13 GRP porch

AD-01-EBT-01 Recon stone sill
AD-01-EBT-06 Brick soldier / snap sill

Eaves-01 40° Eaves detail

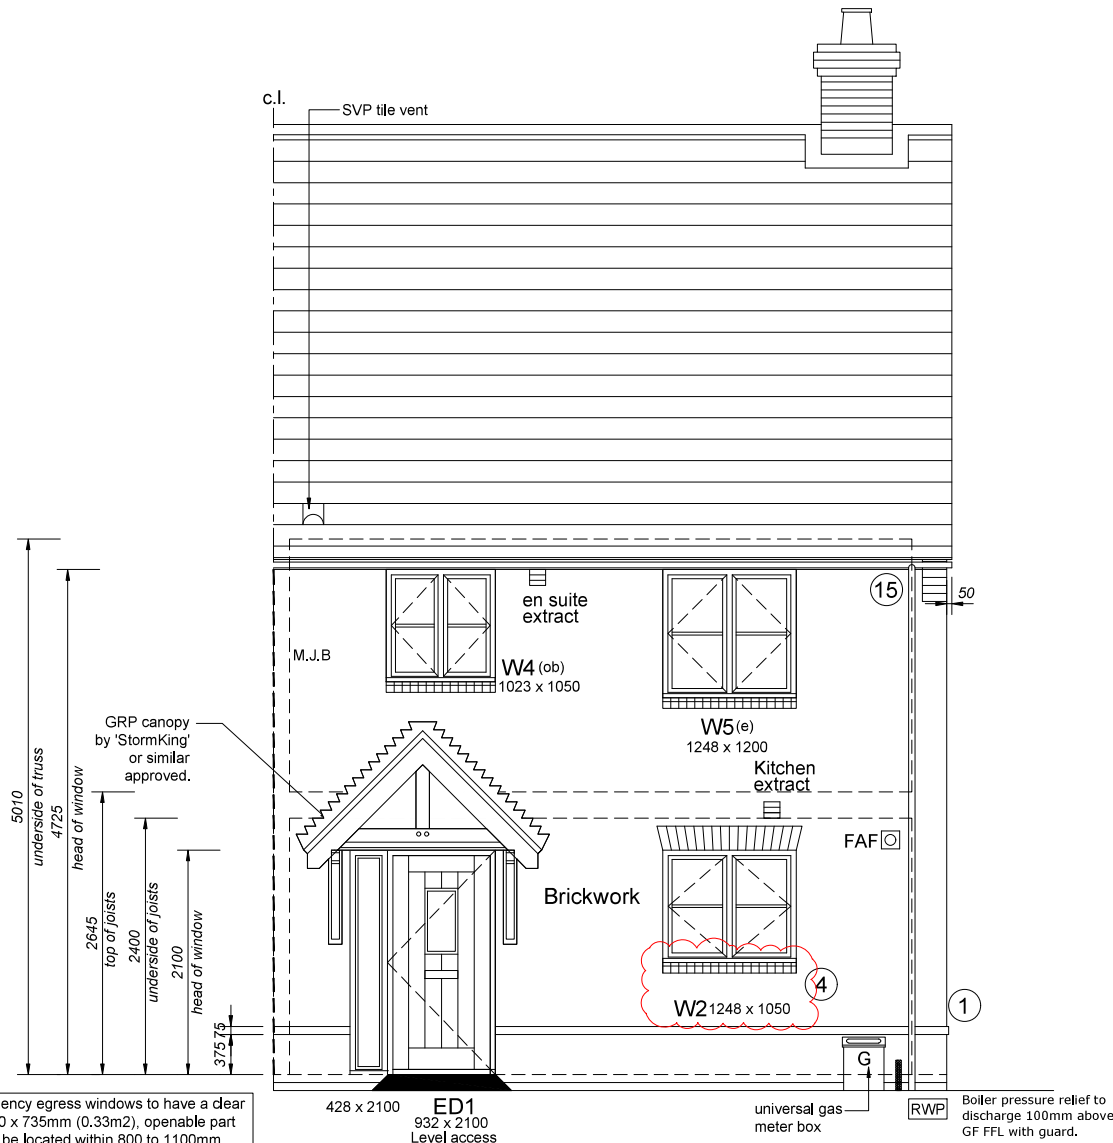

Front Elevation Plots As: 394, 395 & 399 Opp: 400

Linden
HOMES

© 2015 Linden Limited All Rights Reserved

Client :

Linden Homes

Client Ref Number :

Project :

Boorley Green, Botley

For Linden Homes Guildford

Parcel B6

Project No :

LHS307

Drawing Title :

House Type 306

Front Elevation

Drawn By :

Checked :

Approved :

WB

RSH

Date : April 2019

Scale : 1:50 @ : A3

Drawing No :

306-600

Rev. No :

P13

Sales Floor Area

95.66m² / 1029.67ft

Sales Specification

Linden Collection Plus

Site specific Linden Homes Layout :

306

NOTES: THIS DRAWING IS TO BE READ IN CONJUNCTION WITH THE LINDEN HOMES TECHNICAL SPECIFICATION.

ELEVATION LEGEND

c.l.	Centre line
M.J.B	Movement joint in Brick
M.J.R	Movement joint in Render / Recon Stone
RWP	Rainwater pipe
DPC	Damp proof course
FAF	Fan assisted flue
SVP	Soil vent pipe
(e)	Emergency egress window
(SG)	Safety glass to windows & doors
(ob)	Obscure glazing
★	Fixed casement
(g)	Guarding to inside of window
G	Gas meter box
	Extract fan ducted within floor zone
	Tile vent for extract fan or SVP.

Key Elevation Treatments:

1. Plinth brick detail
2. 150mm recon stone sill
3. 1bstock / Kevington sill brick
4. 150mm brick snap sill
5. Lead flashing to Tile hanging
6. Flat gauge brick head
7. 225mm brick soldier head (225 head, 75mm projecting course)
8. 300mm recon stone head (225 head, 75mm projecting course)
9. Bellcast rendered head
10. Brick stretcher course 25mm projection
11. 150mm brick detail 25mm projection, snapped header / stretcher
12. 225mm brick stretcher course, top and bottom course 25mm projection
13. Raised render surround
14. Recon stone surround
15. Brick corbel
16. 150mm stretcher course eaves detail
17. Tile hanging
18. Feature tile hanging

Read in conjunction with External Finishes Drawings / schedules

Elevation Details, read in conjunction with:


M-02-GF-05/07 Threshold details

Should a gas membrane be required replace above with M-02-GF-14/16

M-04-EW-01 Window detail Brick
M-04-EW-06 Movement joint details
M-07-RF-02 Ridge detail
M-07-RF-10 Ventilation extract detail
M-07-RF-13 GRP porch

AD-01-EBT-01 Recon stone sill
AD-01-EBT-06 Brick soldier / snap sill

Eaves-01 40° Eaves detail

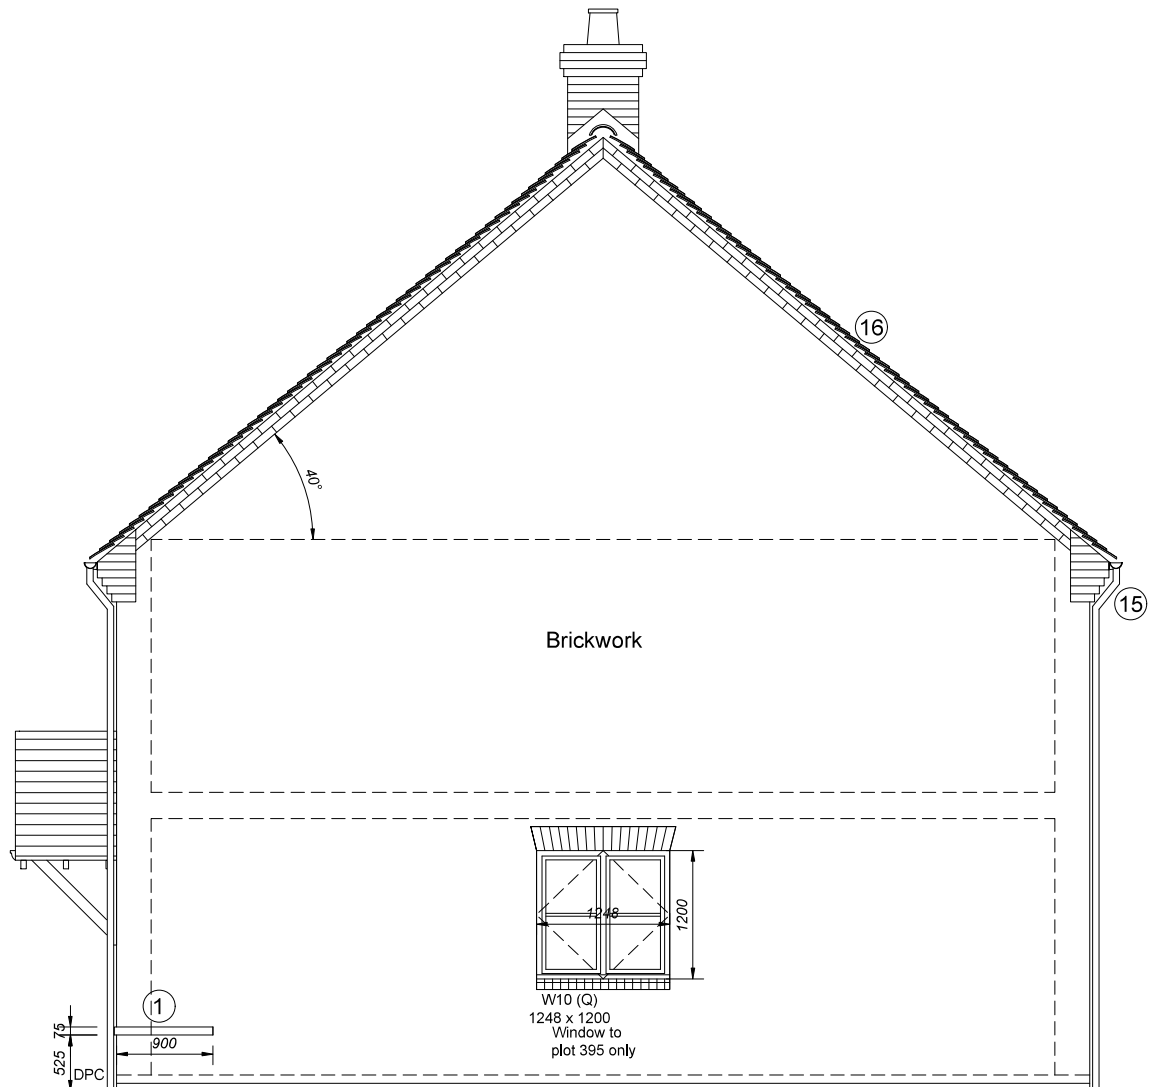

Side Elevation Plots As: 394, 395 & 399 Opp: 400

NOTE: Emergency egress windows to have a clear opening of 450 x 735mm (0.33m²), openable part of windows to be located within 800 to 1100mm from finished floor level.

NOTE: For rainwater downpipe locations, refer to plot specific drawings.

Linden
HOMES

© 2015 Linden Limited All Rights Reserved

Client :

Linden Homes

Client Ref Number :

Project :

Boorley Green, Botley
For Linden Homes Guildford
Parcel B6

Project No :

LHS307

Drawing Title :

House Type 306
Side Elevation

Drawn By :

Checked :
WB

Approved :
RSH

Date : April 2019

Scale : 1:50 @ : A3

Drawing No :

306-601

Rev. No :

P13

Sales Floor Area

95.66m² / 1029.67ft

Sales Specification

Linden Collection Plus

Site specific Linden Homes Layout :

306

NOTES: THIS DRAWING IS TO BE READ IN CONJUNCTION WITH THE LINDEN HOMES TECHNICAL SPECIFICATION.

ELEVATION LEGEND

c.l.	Centre line
M.J.B	Movement joint in Brick
M.J.R	Movement joint in Render / Recon Stone
RWP	Rainwater pipe
DPC	Damp proof course
FAF	Fan assisted flue
SVP	Soil vent pipe
(e)	Emergency egress window
(SG)	Safety glass to windows & doors
(ob)	Obscure glazing
★	Fixed casement
(g)	Guarding to inside of window
G	Gas meter box
⌈	Extract fan ducted within floor zone
⌋	Tile vent for extract fan or SVP.

Key Elevation Treatments:

1. Plinth brick detail
2. 150mm recon stone sill
3. 1bstock / Kevington sill brick
4. 150mm brick snap sill
5. Lead flashing to Tile hanging
6. Flat gauge brick head
7. 225mm brick soldier head (225 head, 75mm projecting course)
8. 300mm recon stone head (225 head, 75mm projecting course)
9. Bellcast rendered head
10. Brick stretcher course 25mm projection
11. 150mm brick detail 25mm projection, snapped header / stretcher
12. 225mm brick stretcher course, top and bottom course 25mm projection
13. Raised render surround
14. Recon stone surround
15. Brick corbel
16. 150mm stretcher course eaves detail
17. Tile hanging
18. Feature tile hanging

Read in conjunction with External Finishes Drawings / schedules

Elevation Details, read in conjunction with:


M-02-GF-05/07 Threshold details

Should a gas membrane be required replace above with M-02-GF-14/16

M-04-EW-01 Window detail Brick
M-04-EW-06 Movement joint details
M-07-RF-02 Ridge detail
M-07-RF-10 Ventilation extract detail
M-07-RF-13 GRP porch

AD-01-EBT-01 Recon stone sill
AD-01-EBT-06 Brick soldier / snap sill

Eaves-01 40° Eaves detail

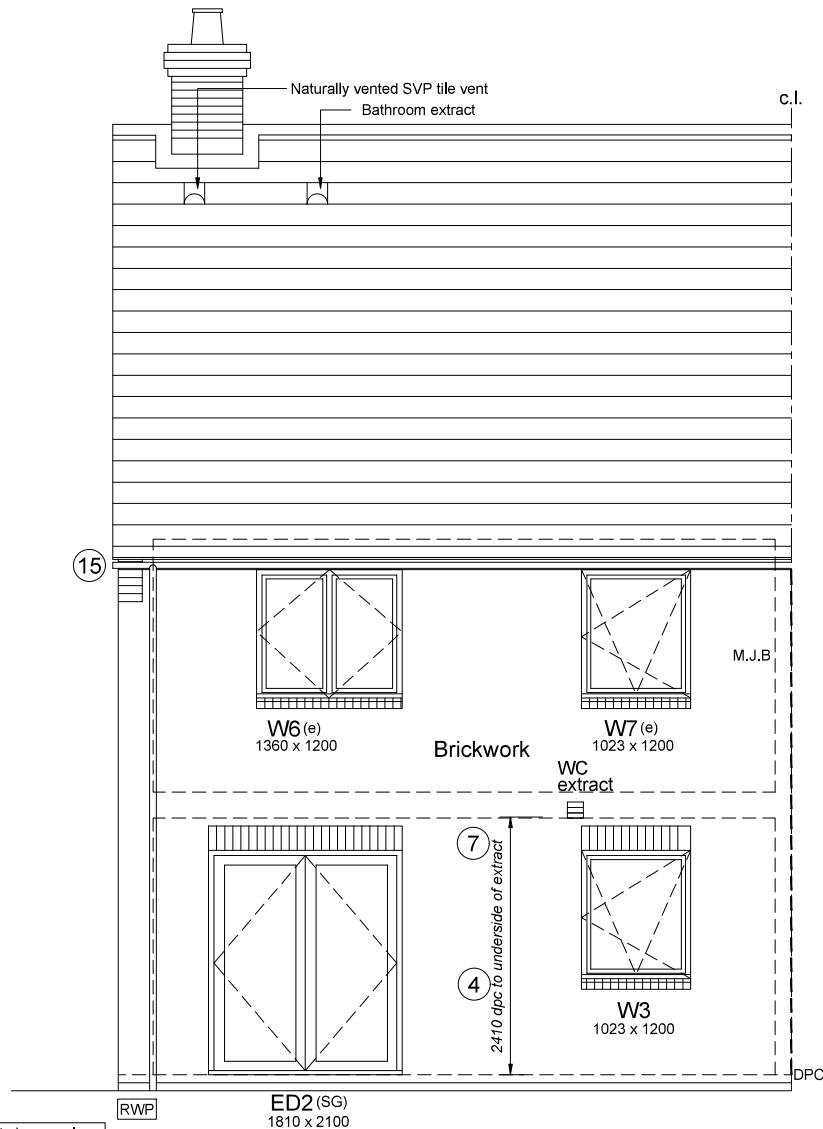

NOTE: Emergency egress windows to have a clear opening of 450 x 735mm (0.33m²), openable part of windows to be located within 800 to 1100mm from finished floor level.

NOTE: For rainwater downpipe locations, refer to plot specific drawings.

Rear Elevation Plots As: 394, 395 & 399 Opp: 400

Linden
HOMES

© 2015 Linden Limited All Rights Reserved

Client :

Linden Homes

Client Ref Number :

Project :

Boorley Green, Botley
For Linden Homes Guildford
Parcel B6

Project No :

LHS307

Drawing Title :

House Type 306
Rear Elevation

Drawn By :

Checked :
WB

Approved :
RSH

Date : April 2019

Scale : 1:50 @ : A3

Drawing No :

306-602

Rev. No :

P13

Sales Floor Area

95.66m² / 1029.67ft

Sales Specification

Linden Collection Plus

Site specific Linden Homes Layout :

306

NOTES: THIS DRAWING IS TO BE READ IN CONJUNCTION WITH THE LINDEN HOMES TECHNICAL SPECIFICATION.

ELEVATION LEGEND

c.l.	Centre line
M.J.B	Movement joint in Brick
M.J.R	Movement joint in Render / Recon Stone
RWP	Rainwater pipe
DPC	Damp proof course
FAF	Fan assisted flue
SVP	Soil vent pipe
(e)	Emergency egress window
(SG)	Safety glass to windows & doors
(ob)	Obscure glazing
*	Fixed casement
(g)	Guarding to inside of window
G	Gas meter box
	Extract fan ducted within floor zone
	Tile vent for extract fan or SVP.

Key Elevation Treatments:

1. Plinth brick detail
2. 150mm recon stone sill
3. 1bstock / Kevington sill brick
4. 150mm brick snap sill
5. Lead flashing to Tile hanging
6. Flat gauge brick head
7. 225mm brick soldier head
8. 300mm recon stone head (225 head, 75mm projecting course)
9. Bellcast rendered head
10. Brick stretcher course 25mm projection
11. 150mm brick detail 25mm projection, snapped header / stretcher
12. 225mm brick stretcher course, top and bottom course 25mm projection
13. Raised render surround
14. Recon stone surround
15. Brick corbel
16. 150mm stretcher course eaves detail
17. Tile hanging
18. Feature tile hanging

Read in conjunction with External Finishes Drawings / schedules

Elevation Details, read in conjunction with:


M-02-GF-05/07 Threshold details

Should a gas membrane be required replace above with M-02-GF-14/16

M-04-EW-01 Window detail Brick
M-04-EW-06 Movement joint details
M-07-RF-02 Ridge detail
M-07-RF-10 Ventilation extract detail
M-07-RF-13 GRP porch

AD-01-EBT-01 Recon stone sill
AD-01-EBT-06 Brick soldier / snap sill

Eaves-01 40° Eaves detail

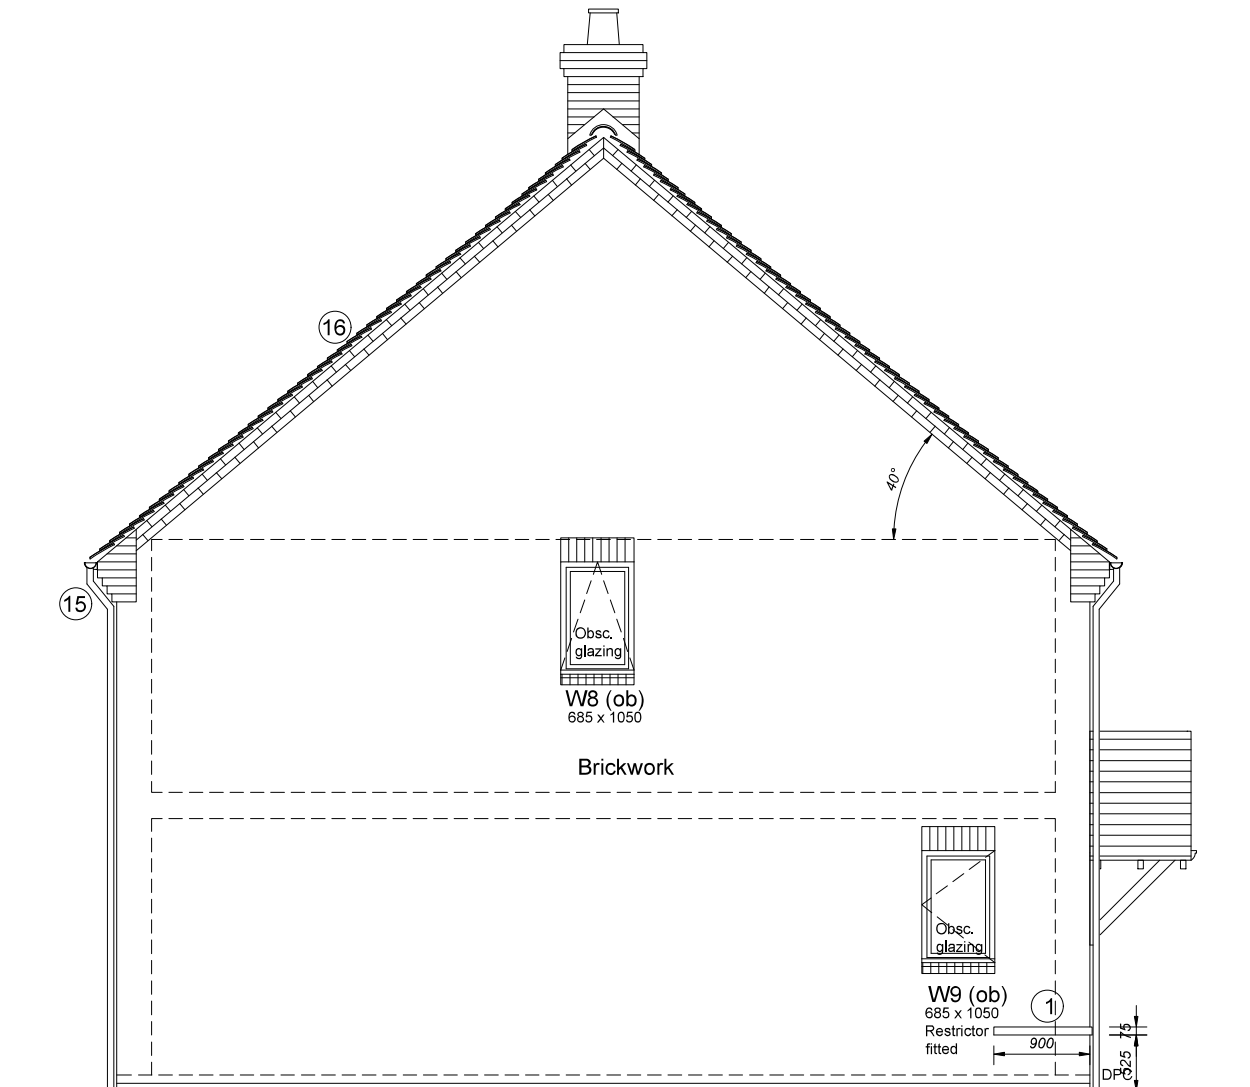

Side Elevation Plots As: 394, 395 & 399 Opp: 400

NOTE: Emergency egress windows to have a clear opening of 450 x 735mm (0.33m²), openable part of windows to be located within 800 to 1100mm from finished floor level.

NOTE: For rainwater downpipe locations, refer to plot specific drawings.

Linden
HOMES

© 2015 Linden Limited All Rights Reserved

Client :

Linden Homes

Client Ref Number :

Project :

Boorley Green, Botley
For Linden Homes Guildford
Parcel B6

Project No :

LHS307

Drawing Title :

House Type 306
Side Elevation

Drawn By :

Checked :
WB

Approved :
RSH

Date : April 2019

Scale : 1:50 @ : A3

Drawing No :

306-603

Rev. No :

P13

Sales Floor Area

95.66m² / 1029.67ft

Sales Specification

Linden Collection Plus

Site specific Linden Homes Layout :

306

NOTES: THIS DRAWING IS TO BE READ IN CONJUNCTION WITH THE LINDEN HOMES TECHNICAL SPECIFICATION.

ELEVATION LEGEND

c.l.	Centre line
M.J.B	Movement joint in Brick
M.J.R	Movement joint in Render / Recon Stone
RWP	Rainwater pipe
DPC	Damp proof course
FAF	Fan assisted flue
SVP	Soil vent pipe
(e)	Emergency egress window
(SG)	Safety glass to windows & doors
(ob)	Obscure glazing
★	Fixed casement
(g)	Guarding to inside of window
G	Gas meter box
	Extract fan ducted within floor zone
	Tile vent for extract fan or SVP.

Key Elevation Treatments:

1. Plinth brick detail
2. 150mm recon stone sill
3. Ibstock / Kevington sill brick
4. 150mm brick snap sill
5. Lead flashing to Tile hanging
6. Flat gauge brick head
7. 225mm brick soldier head (225 head, 75mm projecting course)
8. 300mm recon stone head (225 head, 75mm projecting course)
9. Bellcast rendered head
10. Brick stretcher course 25mm projection
11. 150mm brick detail 25mm projection, snapped header / stretcher
12. 225mm brick stretcher course, top and bottom course 25mm projection
13. Raised render surround
14. Recon stone surround
15. Brick corbel
16. 150mm stretcher course eaves detail
17. Tile hanging
18. Feature tile hanging

Read in conjunction with External Finishes Drawings / schedules

Elevation Details, read in conjunction with:


M-02-GF-05/07 Threshold details

Should a gas membrane be required replace above with M-02-GF-14/16

M-04-EW-01 Window detail Brick
M-04-EW-06 Movement joint details
M-07-RF-02 Ridge detail
M-07-RF-10 Ventilation extract detail
M-07-RF-13 GRP porch

AD-01-EBT-01 Recon stone sill
AD-01-EBT-06 Brick soldier / snap sill

Eaves-01 40° Eaves detail

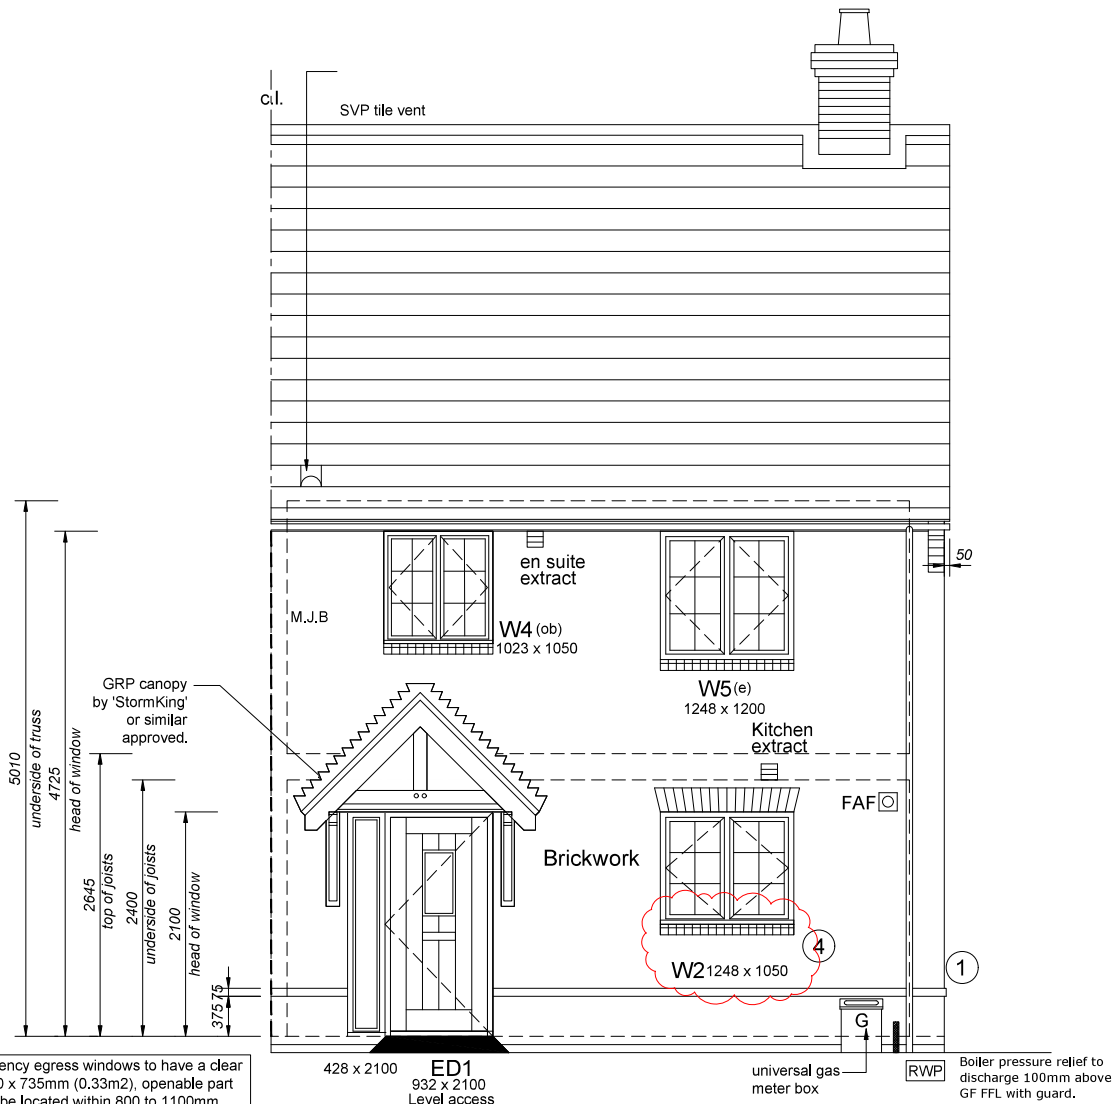

NOTE: Emergency egress windows to have a clear opening of 450 x 735mm (0.33m²), openable part of windows to be located within 800 to 1100mm from finished floor level.

NOTE: For rainwater downpipe locations, refer to plot specific drawings.

Front Elevation Plots Opp: 437

Linden
HOMES

© 2015 Linden Limited All Rights Reserved

Client :

Linden Homes

Client Ref Number :

Project :

Boorley Green, Botley

For Linden Homes Guildford

Parcel B6

Project No :

LHS307

Drawing Title :

House Type 306

Front Elevation - Plot 437

Drawn By :

Checked :

Approved :

WB

RSH

Date : April 2019

Scale : 1:50 @ : A3

Drawing No :

306-604

Rev. No :

P13

Sales Floor Area

95.66m² / 1029.67ft

Sales Specification

Linden Collection Plus

Site specific Linden Homes Layout :

306

NOTES: THIS DRAWING IS TO BE READ IN
CONJUNCTION WITH THE LINDEN HOMES
TECHNICAL SPECIFICATION.

ELEVATION LEGEND

c.l.	Centre line
M.J.B	Movement joint in Brick
M.J.R	Movement joint in Render / Recon Stone
RWP	Rainwater pipe
DPC	Damp proof course
FAF	Fan assisted flue
SVP	Soil vent pipe
(e)	Emergency egress window
(SG)	Safety glass to windows & doors
(ob)	Obscure glazing
★	Fixed casement
(g)	Guarding to inside of window
G	Gas meter box
	Extract fan ducted within floor zone
	Tile vent for extract fan or SVP.

Key Elevation Treatments:

1. Plinth brick detail
2. 150mm recon stone sill
3. Ibstock / Kevington sill brick
4. 150mm brick snap sill
5. Lead flashing to Tile hanging
6. Flat gauge brick head
7. 225mm brick soldier head
8. 300mm recon stone head (225 head,
75mm projecting course)
9. Bellcast rendered head
10. Brick stretcher course 25mm projection
11. 150mm brick detail 25mm projection,
snapped header / stretcher
12. 225mm brick stretcher course, top and
bottom course 25mm projection
13. Raised render surround
14. Recon stone surround
15. Brick corbel
16. 150mm stretcher course eaves detail
17. Tile hanging
18. Feature tile hanging

Read in conjunction with External Finishes
Drawings / schedules

Elevation Details, read in conjunction with:


M-02-GF-05/07 Threshold details

Should a gas membrane be required replace
above with M-02-GF-14/16

M-04-EW-01 Window detail Brick
M-04-EW-06 Movement joint details
M-07-RF-02 Ridge detail
M-07-RF-10 Ventilation extract detail
M-07-RF-13 GRP porch

AD-01-EBT-01 Recon stone sill
AD-01-EBT-06 Brick soldier / snap sill

Eaves-01 40° Eaves detail

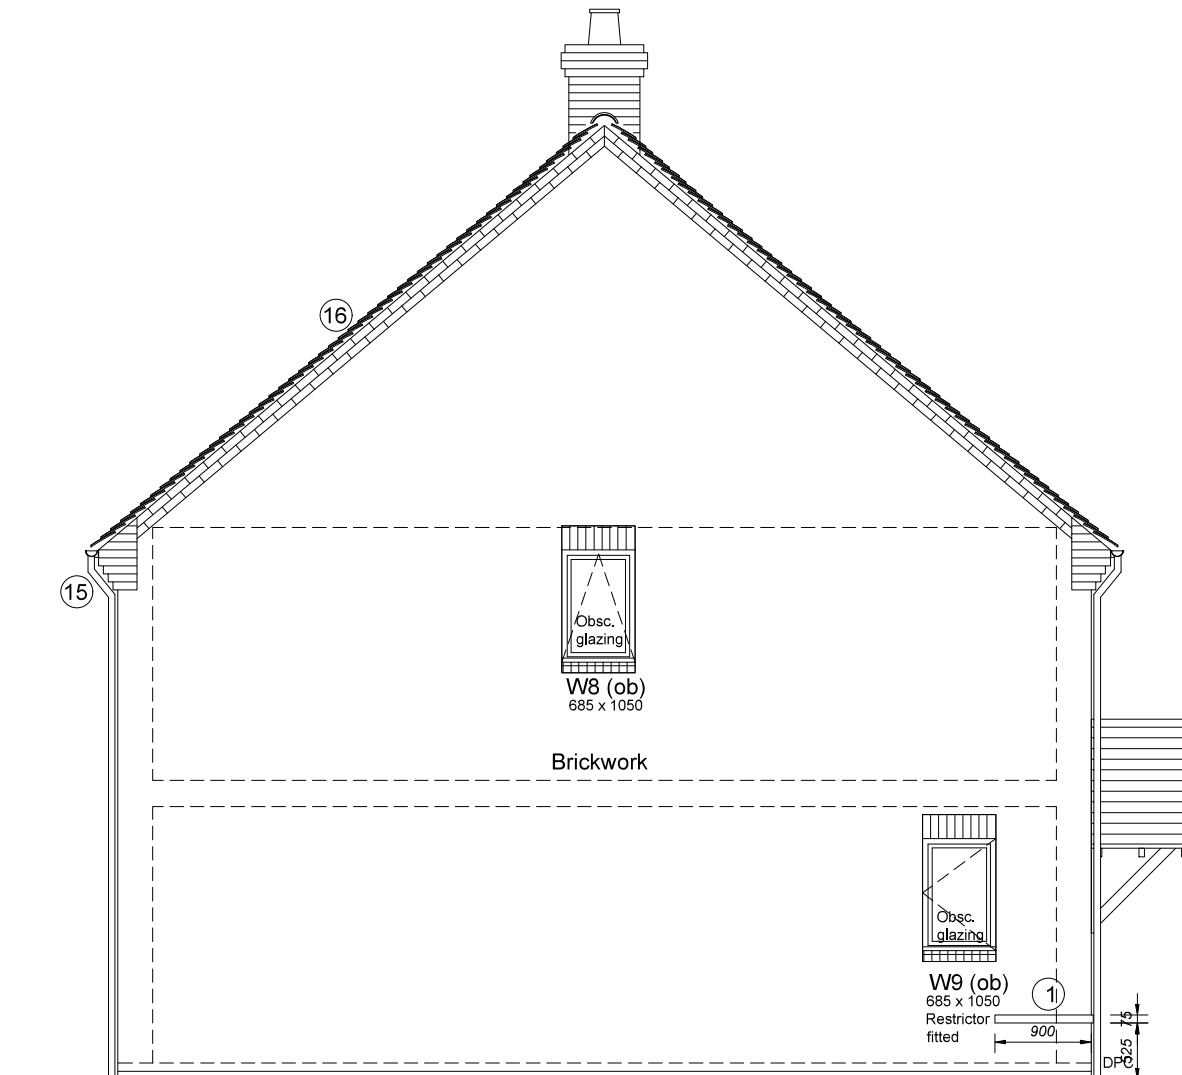

Side Elevation Plots Opp: 437

NOTE: Emergency egress windows to have a clear
opening of 450 x 735mm (0.33m²), openable part
of windows to be located within 800 to 1100mm
from finished floor level.

NOTE: For rainwater downpipe locations,
refer to plot specific drawings.


Linden
HOMES

© 2015 Linden Limited All Rights Reserved

Client :

Linden Homes

Client Ref Number :

Project :

Boorley Green, Botley
For Linden Homes Guildford
Parcel B6

Project No :

LHS307

Drawing Title :

House Type 306
Side Elevation Plot 437

Drawn By :

Checked :
WB

Approved :
RSH

Date : April 2019

Scale : 1:50 @ : A3

Drawing No :

306-605

Rev. No :

P13

95.66m² / 1029.67ft

Linden Collection Plus

306


ELEVATION LEGEND

c.I.	Centre line
M.J.B	Movement joint in Brick
M.J.R	Movement joint in Render / Recon Stone
RWP	Rainwater pipe
DPC	Damp proof course
FAF	Fan assisted flue
SVP	Soil vent pipe
(e)	Emergency egress window
(SG)	Safety glass to windows & doors
(ob)	Obscure glazing
★	Fixed casement
(g)	Guarding to inside of window
G	Gas meter box
	Extract fan ducted within floor zone
	Tile vent for extract fan or SVP.

1. Plinth brick detail
2. 150mm recon stone sill
3. Ibstock / Kevington sill brick
4. 150mm brick snap sill
5. Lead flashing to Tile hanging
6. Flat gauge brick head
7. 225mm brick soldier head
8. 300mm recon stone head (225 head, 75mm projecting course)
9. Bellcast rendered head
10. Brick stretcher course 25mm projection
11. 150mm brick detail 25mm projection, snapped header / stretcher
12. 225mm brick stretcher course, top and bottom course 25mm projection
13. Raised render surround
14. Recon stone surround
15. Brick corbel
16. 150mm stretcher course eaves detail
17. Tile hanging
18. Feature tile hanging

Eaves-01 40° Eaves detail

Drawing No :	Rev. No :
306-606	P13

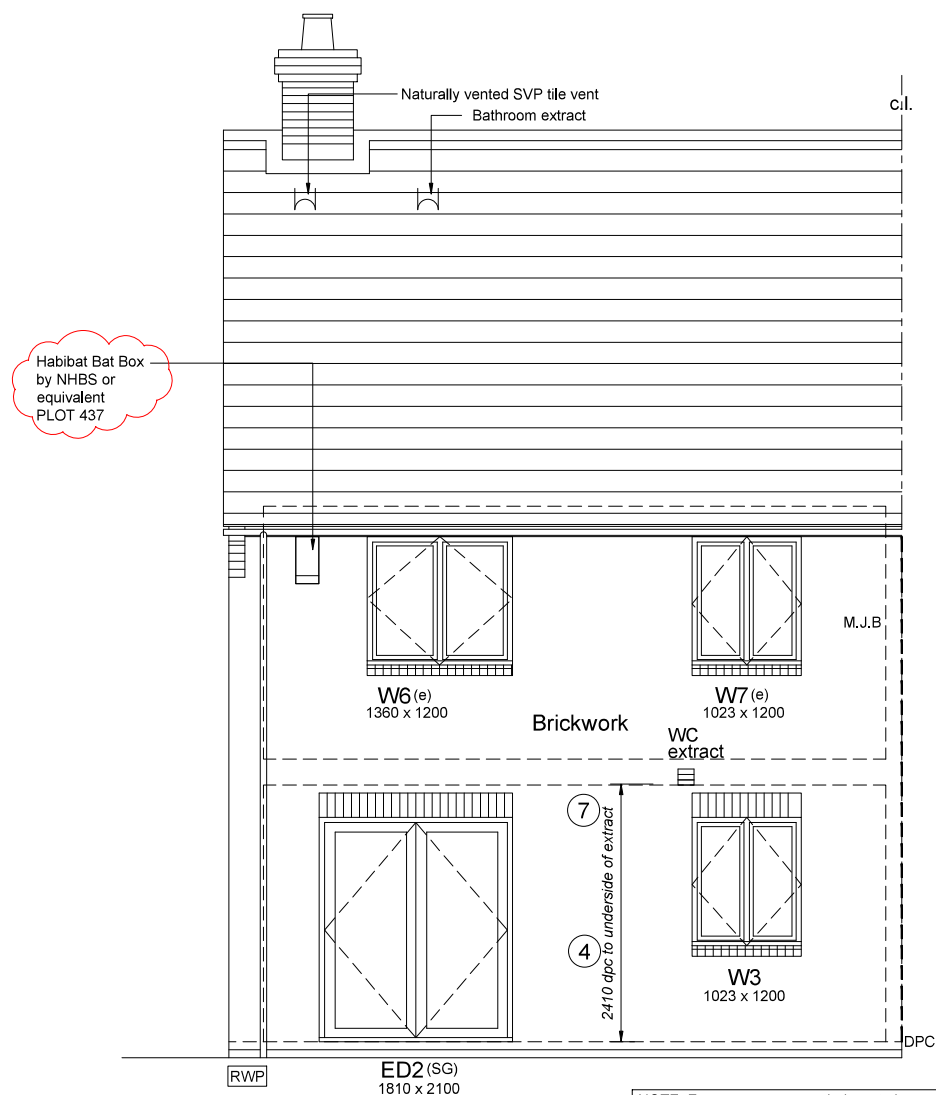

Rear Elevation Plots Opp: 437

NOTE: Emergency egress windows to have a clear opening of 450 x 735mm (0.33m²), operable part of windows to be located within 800 to 1100mm from finished floor level.

NOTE: For rainwater downpipe locations, refer to plot specific drawings.

Sales Floor Area

95.66m² / 1029.67ft

Sales Specification

Linden Collection Plus

Site specific Linden Homes Layout :

306

NOTES: THIS DRAWING IS TO BE READ IN CONJUNCTION WITH THE LINDEN HOMES TECHNICAL SPECIFICATION.

ELEVATION LEGEND

c.l.	Centre line
M.J.B	Movement joint in Brick
M.J.R	Movement joint in Render / Recon Stone
RWP	Rainwater pipe
DPC	Damp proof course
FAF	Fan assisted flue
SVP	Soil vent pipe
(e)	Emergency egress window
(SG)	Safety glass to windows & doors
(ob)	Obscure glazing
★	Fixed casement
(g)	Guarding to inside of window
G	Gas meter box
	Extract fan ducted within floor zone
	Tile vent for extract fan or SVP.

Key Elevation Treatments:

1. Plinth brick detail
2. 150mm recon stone sill
3. Ibstock / Kevington sill brick
4. 150mm brick snap sill
5. Lead flashing to Tile hanging
6. Flat gauge brick head
7. 225mm brick soldier head (225 head, 75mm projecting course)
8. 300mm recon stone head (225 head, 75mm projecting course)
9. Bellcast rendered head
10. Brick stretcher course 25mm projection
11. 150mm brick detail 25mm projection, snapped header / stretcher
12. 225mm brick stretcher course, top and bottom course 25mm projection
13. Raised render surround
14. Recon stone surround
15. Brick corbel
16. 150mm stretcher course eaves detail
17. Tile hanging
18. Feature tile hanging

Read in conjunction with External Finishes Drawings / schedules

Elevation Details, read in conjunction with:

M-02-GF-05/07 Threshold details

Should a gas membrane be required replace above with M-02-GF-14/16

M-04-EW-01 Window detail Brick
M-04-EW-06 Movement joint details
M-07-RF-02 Ridge detail
M-07-RF-10 Ventilation extract detail
M-07-RF-13 GRP porch

AD-01-EBT-01 Recon stone sill
AD-01-EBT-06 Brick soldier / snap sill

Eaves-01 40° Eaves detail

Linden
HOMES

© 2015 Linden Limited All Rights Reserved

Client :

Linden Homes

Client Ref Number :

Project :

Boorley Green, Botley
For Linden Homes Guildford
Parcel B6

Project No :

LHS307

Drawing Title :

House Type 306
Front Elevation - Plot 365

Drawn By :

Checked :
WB

Approved :
RSH

Date : April 2019


Scale : 1:50 @ : A3

Drawing No :

306-607

Rev. No :

P13

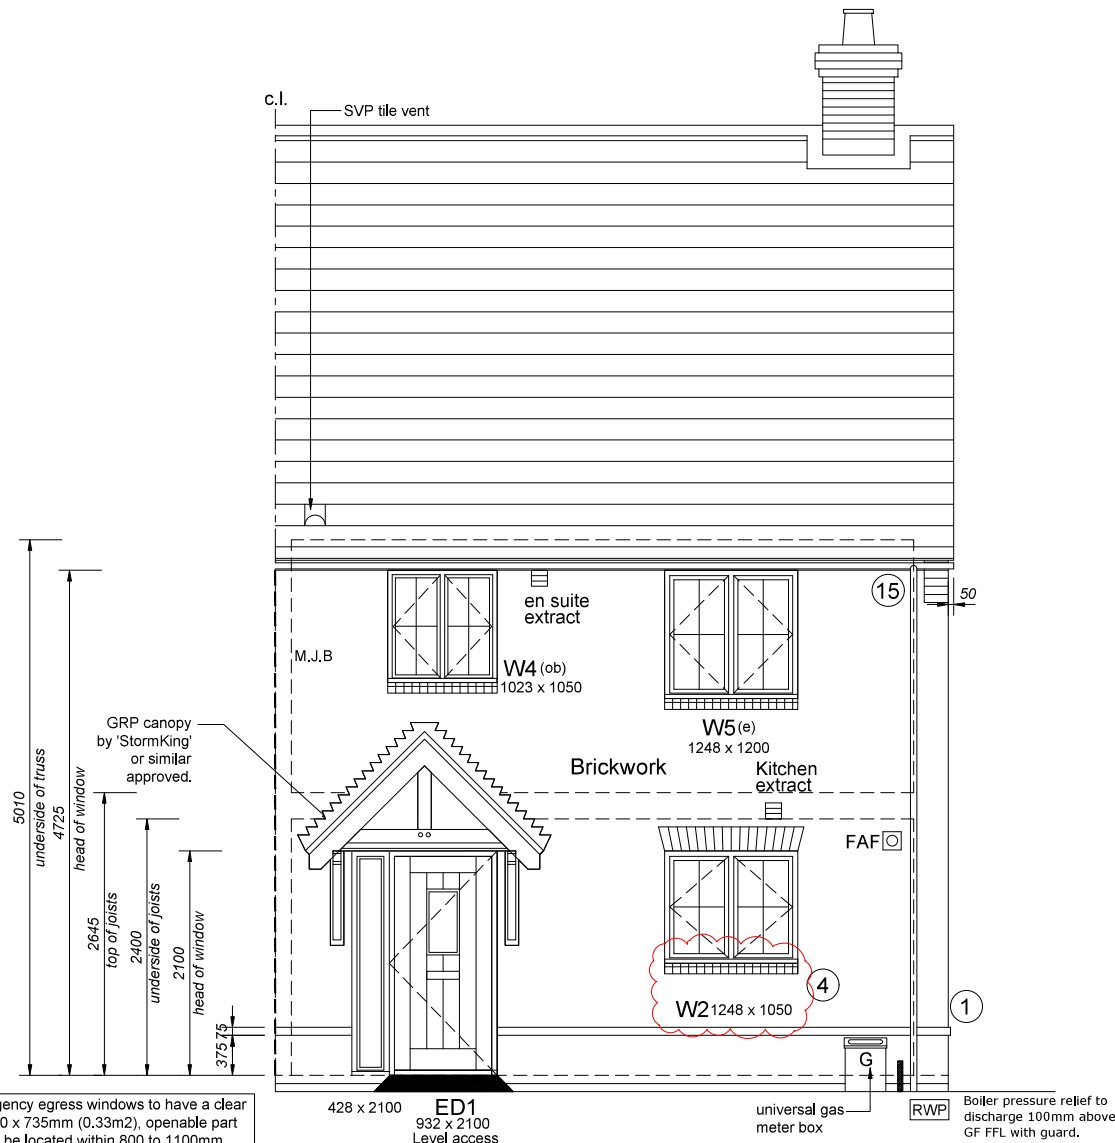

NOTE: Emergency egress windows to have a clear opening of 450 x 735mm (0.33m²), openable part of windows to be located within 800 to 1100mm from finished floor level.

NOTE: For rainwater downpipe locations, refer to plot specific drawings.

Front Elevation Plots As: 365

Sales Floor Area

95.66m² / 1029.67ft

Sales Specification

Linden Collection Plus

Site specific Linden Homes Layout :

306

NOTES: THIS DRAWING IS TO BE READ IN
CONJUNCTION WITH THE LINDEN HOMES
TECHNICAL SPECIFICATION.

ELEVATION LEGEND

c.l.	Centre line
M.J.B	Movement joint in Brick
M.J.R	Movement joint in Render / Recon Stone
RWP	Rainwater pipe
DPC	Damp proof course
FAF	Fan assisted flue
SVP	Soil vent pipe
(e)	Emergency egress window
(SG)	Safety glass to windows & doors
(ob)	Obscure glazing
★	Fixed casement
(g)	Guarding to inside of window
G	Gas meter box
	Extract fan ducted within floor zone
	Tile vent for extract fan or SVP.

Key Elevation Treatments:

1. Plinth brick detail
2. 150mm recon stone sill
3. 1bstock / Kevington sill brick
4. 150mm brick snap sill
5. Lead flashing to Tile hanging
6. Flat gauge brick head
7. 225mm brick soldier head (225 head,
75mm projecting course)
8. 300mm recon stone head (225 head,
75mm projecting course)
9. Bellcast rendered head
10. Brick stretcher course 25mm projection
11. 150mm brick detail 25mm projection,
snapped header / stretcher
12. 225mm brick stretcher course, top and
bottom course 25mm projection
13. Raised render surround
14. Recon stone surround
15. Brick corbel
16. 150mm stretcher course eaves detail
17. Tile hanging
18. Feature tile hanging

Read in conjunction with External Finishes
Drawings / schedules

Elevation Details, read in conjunction with:


M-02-GF-05/07 Threshold details

Should a gas membrane be required replace
above with M-02-GF-14/16

M-04-EW-01 Window detail Brick
M-04-EW-06 Movement joint details
M-07-RF-02 Ridge detail
M-07-RF-10 Ventilation extract detail
M-07-RF-13 GRP porch

AD-01-EBT-01 Recon stone sill
AD-01-EBT-06 Brick soldier / snap sill

Eaves-01 40° Eaves detail

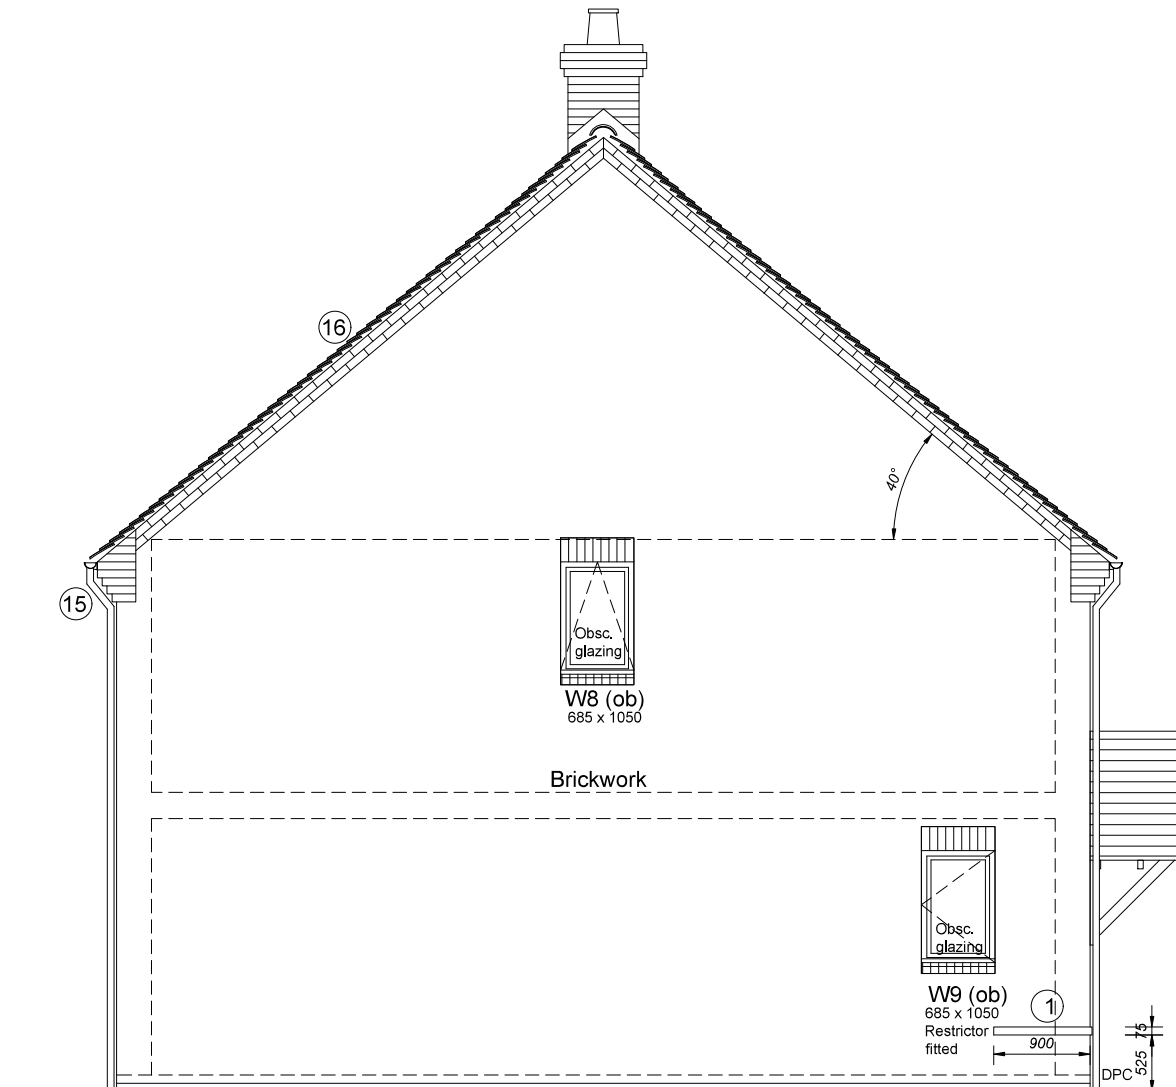

Side Elevation Plots As: 365

NOTE: Emergency egress windows to have a clear
opening of 450 x 735mm (0.33m²), openable part
of windows to be located within 800 to 1100mm
from finished floor level.

NOTE: For rainwater downpipe locations,
refer to plot specific drawings.


Linden
HOMES

© 2015 Linden Limited All Rights Reserved

Client :

Linden Homes

Client Ref Number :

Project :

Boorley Green, Botley
For Linden Homes Guildford
Parcel B6

Project No :

LHS307

Drawing Title :

House Type 306
Side Elevation Plot 365

Drawn By :

Checked :
WB

Approved :
RSH

Date : April 2019

Scale : 1:50 @ : A3

Drawing No :

306-608

Rev. No :

P13


Sales Floor Area
95.66m² / 1029.67ft

Sales Specification
Linden Collection Plus

Site specific Linden Homes Layout :

306

NOTES: THIS DRAWING IS TO BE READ IN
CONJUNCTION WITH THE LINDEN HOMES
TECHNICAL SPECIFICATION.

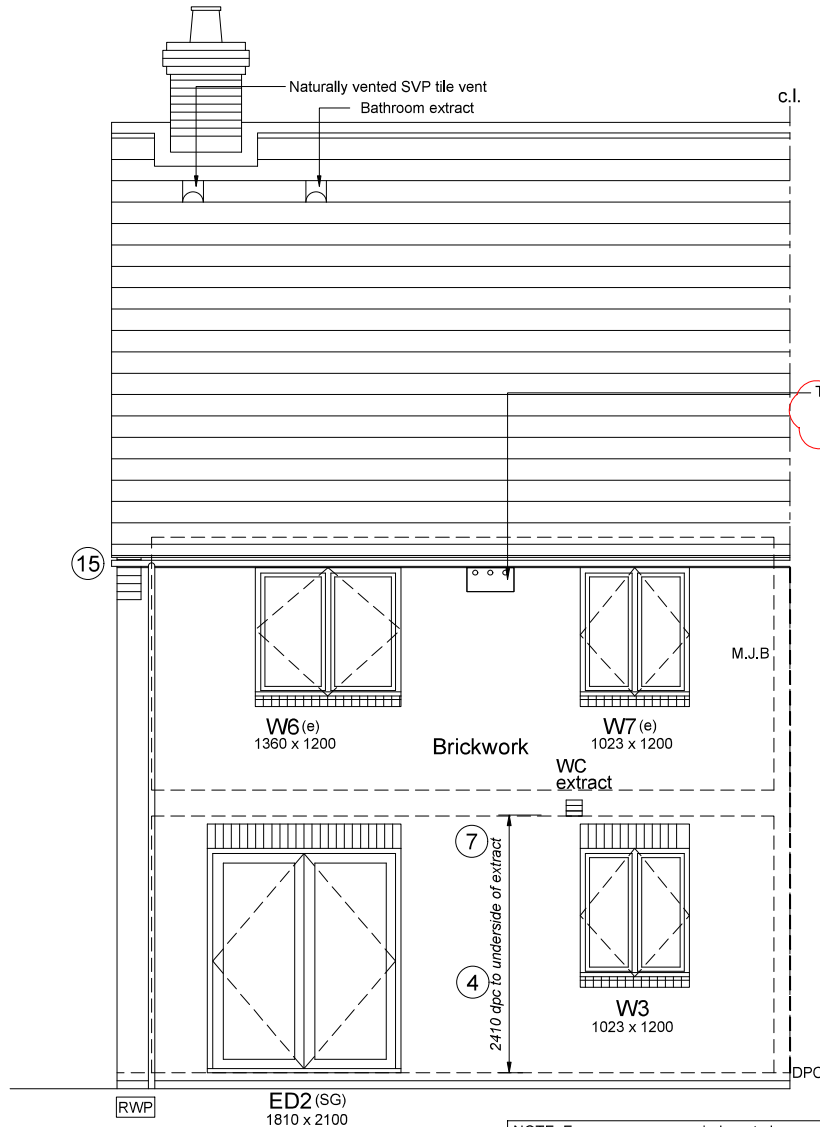

Rear Elevation Plots As: 365

NOTE: Emergency egress windows to have a clear opening of 450 x 735mm (0.33m²), openable part of windows to be located within 800 to 1100mm from finished floor level.

NOTE: For rainwater downpipe locations, refer to plot specific drawings.

Terraced Sparrow
Box by NHBS or
equivalent
PLOT 365

Key Elevation Treatments:

1. Plinth brick detail
2. 150mm recon stone sill
3. Ibstock / Kevington sill brick
4. 150mm brick snap sill
5. Lead flashing to Tile hanging
6. Flat gauge brick head
7. 225mm brick soldier head (225 head, 75mm projecting course)
8. 300mm recon stone head (225 head, 75mm projecting course)
9. Bellcast rendered head
10. Brick stretcher course 25mm projection
11. 150mm brick detail 25mm projection, snapped header / stretcher
12. 225mm brick stretcher course, top and bottom course 25mm projection
13. Raised render surround
14. Recon stone surround
15. Brick corbel
16. 150mm stretcher course eaves detail
17. Tile hanging
18. Feature tile hanging

Read in conjunction with External Finishes
Drawings / schedules

Elevation Details, read in conjunction with:

M-02-GF-05/07 Threshold details

Should a gas membrane be required replace
above with M-02-GF-14/16

M-04-EW-01 Window detail Brick
M-04-EW-06 Movement joint details
M-07-RF-02 Ridge detail
M-07-RF-10 Ventilation extract detail
M-07-RF-13 GRP porch

AD-01-EBT-01 Recon stone sill
AD-01-EBT-06 Brick soldier / snap sill

Eaves-01 40° Eaves detail

ELEVATION LEGEND

c.l.	Centre line
M.J.B	Movement joint in Brick
M.J.R	Movement joint in Render / Recon Stone
RWP	Rainwater pipe
DPC	Damp proof course
FAF	Fan assisted flue
SVP	Soil vent pipe
(e)	Emergency egress window
(SG)	Safety glass to windows & doors
(ob)	Obscure glazing
★	Fixed casement
(g)	Guarding to inside of window
G	Gas meter box
≡	Extract fan ducted within floor zone
⌋	Tile vent for extract fan or SVP.

**Linden
HOMES**

© 2015 Linden Limited All Rights Reserved

Client :

Linden Homes

Client Ref Number :

Project :

Boorley Green, Botley
For Linden Homes Guildford
Parcel B6

Project No :

LHS307

Drawing Title :

House Type 306
Rear Elevation Plot 365

Drawn By :

Checked :
WB

Approved :
RSH

Date : April 2019

Scale : 1:50 @ : A3

Drawing No :

306-609

Rev. No :

P13