

Roof:-

Windows:

Risk of falling from window opening appropriate safety measures to be implemented;
Lifting hazard of lintels and windows appropriate lifting equipment to be used;
Risk of access obstruction from ground floor bay windows to elements at higher levels, suitable method of access to be used;


Walls:

Risk of wall collapse, suitable propping to be used where required

RISK OF



RISK OF

 

LIFTING



OBSTACLE CONSIDERATION ACCESS TO ELEMENTS AT HIGH LEVEL

BED JOINT REINFORCEMENT TO SUIT FENESTRATION DETAIL:

On units with reconstructed stone or Render finish install 2 rows of Brickforce SBF35W60 bed joint reinforcement at 225/450mm vertical ctrs as specified by structural engineers design. Refer to the Technical specification for further information.

BRICKTOR BED JOINT REINFORCEMENT:

On units with reconstructed stone or Render finish install 2 rows of Bricktor SBT60CCR bed joint reinforcement at 225mm vertical ctrs and extend min 600mm past the structural opening. Refer to the Technical specification for further information.

C.I.	Centre line
M.J.B	Movement joint in brick
M.J.R	Movement joint in render/recon stone
RWP	Rainwater pipe
FAF	Fan assisted flue
svp	Soil vent pipe
aav	Air admittance valve
(e)	Emergency egress window
(sg)	Safety glass to windows & doors
(ob)	Obscure glazing
*	Fixed glazing
+	Optional window
(Q)	Part Q compliant
(g)	Guarding to inside of window
G	Gas meter box
	Extract fan
	Tile vent for extract fan or SVP.
LF	Lead Flashing in accordance with the lead association handbook

NOTES: THIS DRAWING IS TO BE READ IN
CONJUNCTION WITH THE LINDEN HOMES TECHNICAL
SPECIFICATION AND ALL OTHER PROJECT DRAWINGS,
NOT TO BE SCALED.

REV	DESCRIPTION	DATE	AUTH	CHK
-----	-------------	------	------	-----

Plots
As:
Opp: 359



© 2015 Linden Limited All Rights Reserved

PROJECT

The Linden Collection

For Linden Group

Boorley Green Phase 2 Parcel B5

DRAWING

THE FLETCHER


L1867/D5

Rear Elevation - Render

SCALE	DATE	AUTHOR	CHK'D
1:50 @ A3	April 2019	LD	WB

JOB NO.	DRAWING NO.	REV
LHS306	FLE-606	C9

CLIENT REF.	
-------------	--

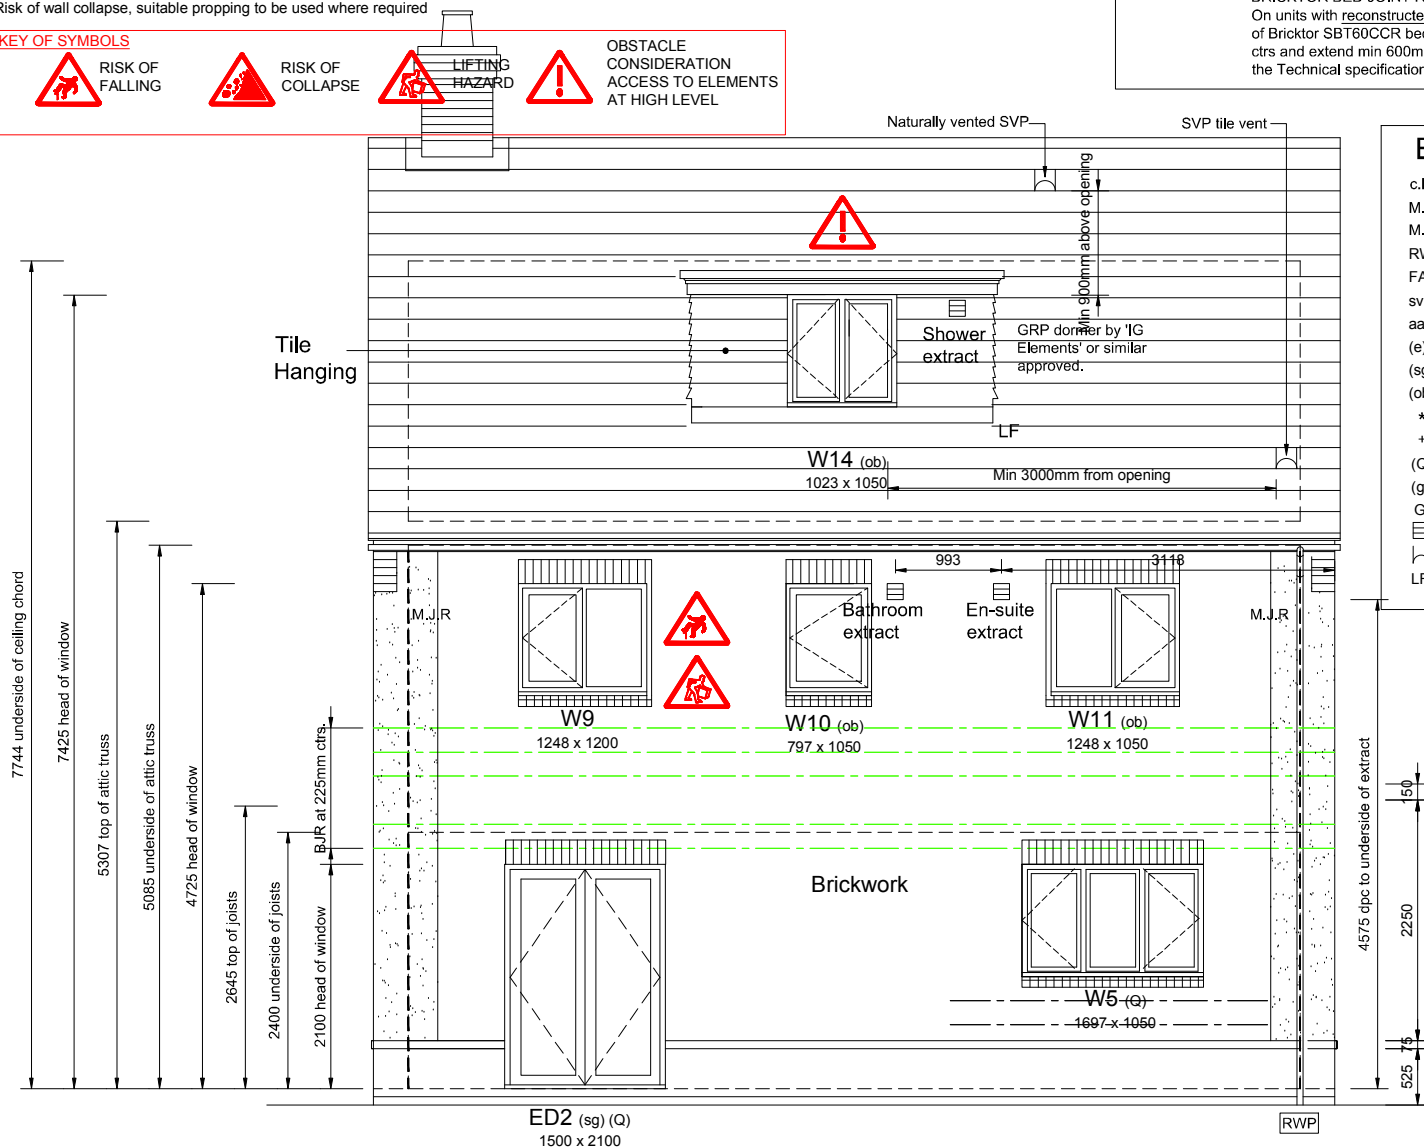

Rear Elevation

NOTE: For bed joint reinforcement.
Elevations shown as Brick, no bed joint reinforcement
required. Setting out for Render/Recon Stone coursing
heights may be adjusted depending on openings.

NOTE: For rainwater downpipe locations, refer to plot specific drawings.

NOTE: For recon stone units, ensure mortar is colour matched to the stone.