



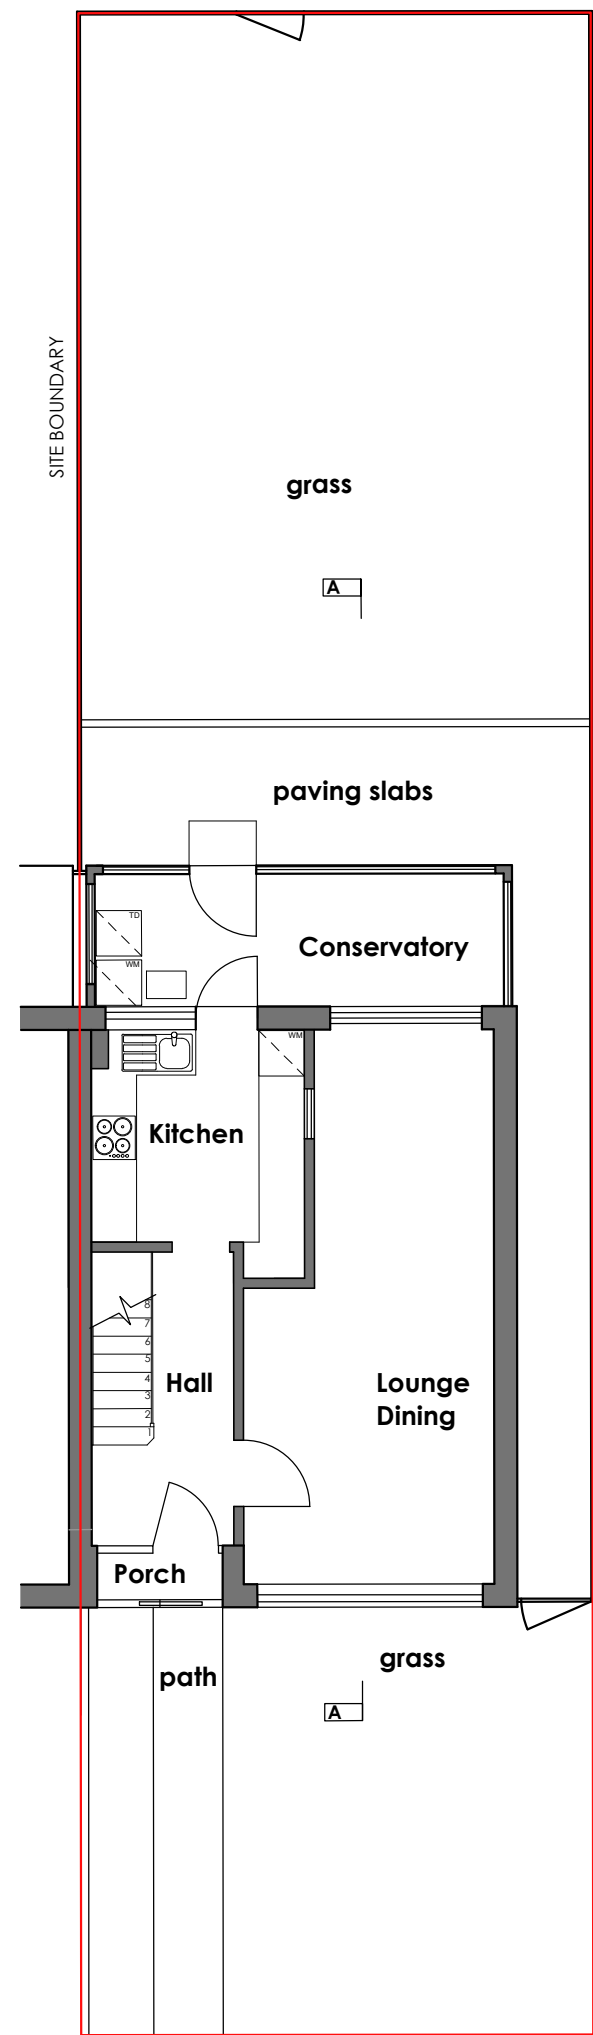


Public footpath

EXISTING SITE PLAN & GROUND FLOOR PLAN

 


EXISTING MATERIALS KEY


- ① SAND/ CREAM/ BUFF FACE BRICK
- ② BROWN VERTICAL TILE HANGING
- ③ BUFF STONE CLADDING
- ④ WHITE DOUBLE GLAZED WINDOWS AND DOORS
- ⑤ BROWN ROOF TILES
- ⑥ WHITE FASCIAS & SOFFITS
- ⑦ WHITE RAINWATER GUTTER AND DOWNPIPES

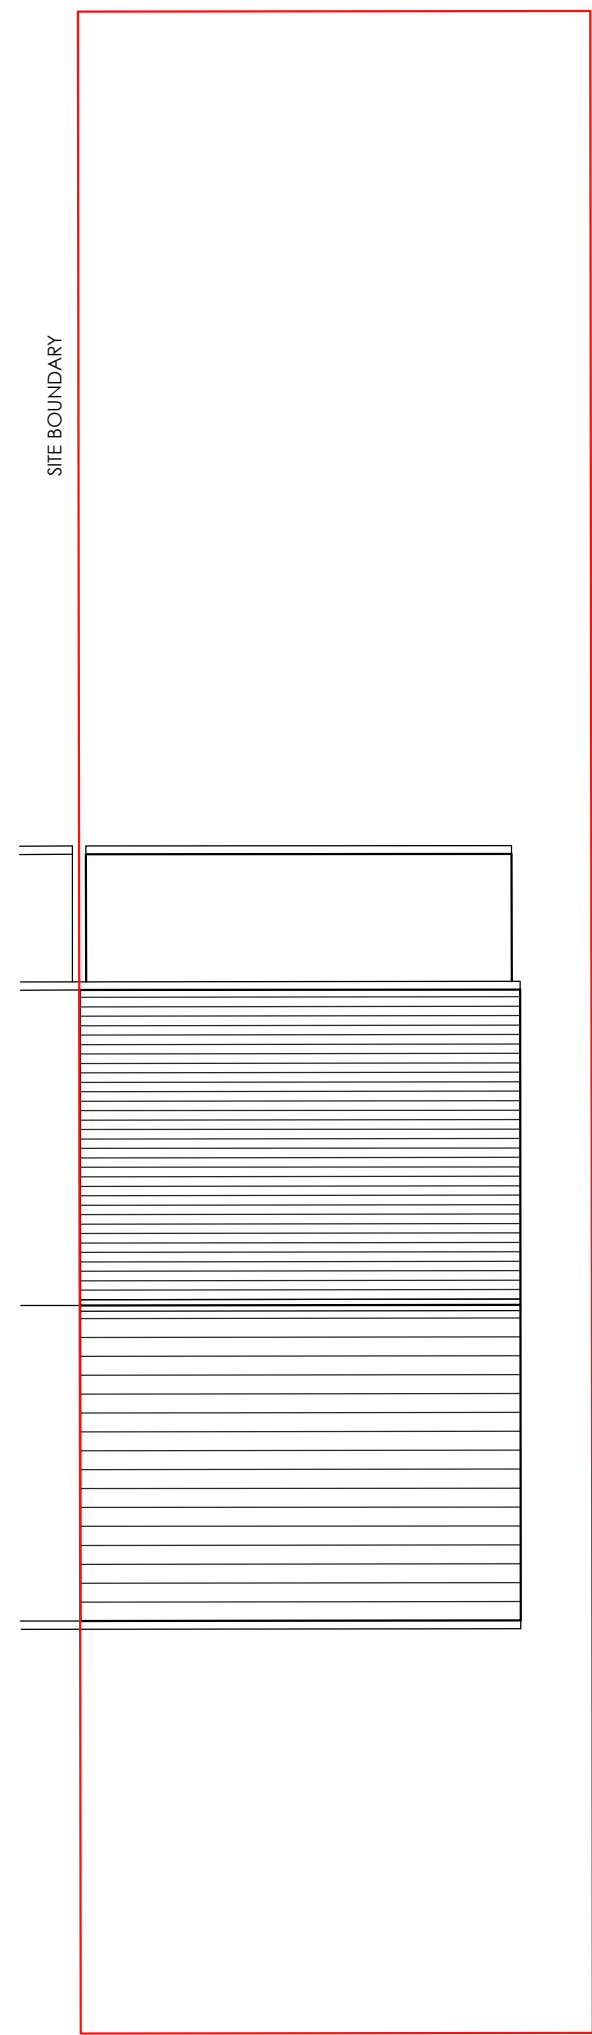

EXISTING ROOF PLAN

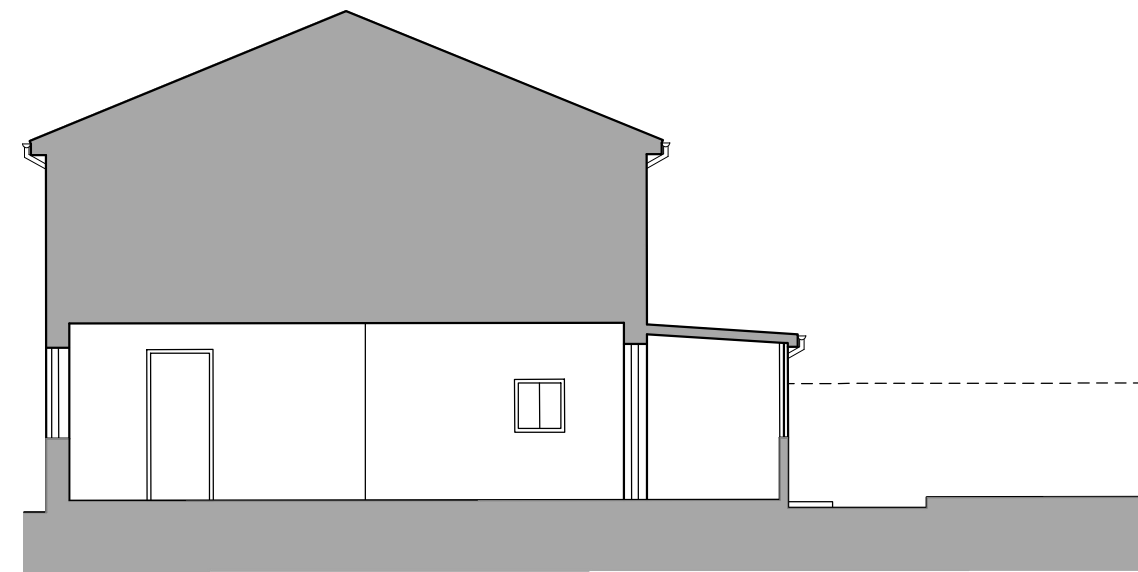


EXISTING SECTION A-A

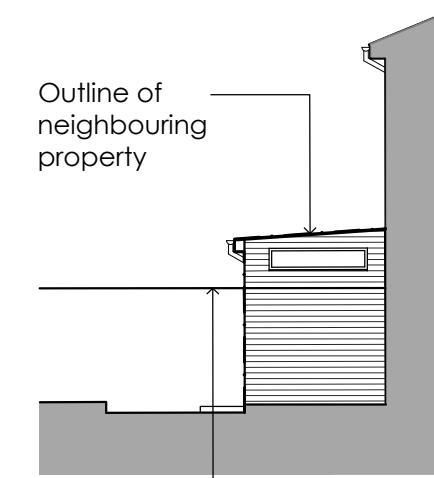

Boundary fence line


EXISTING REAR (N/W) ELEVATION

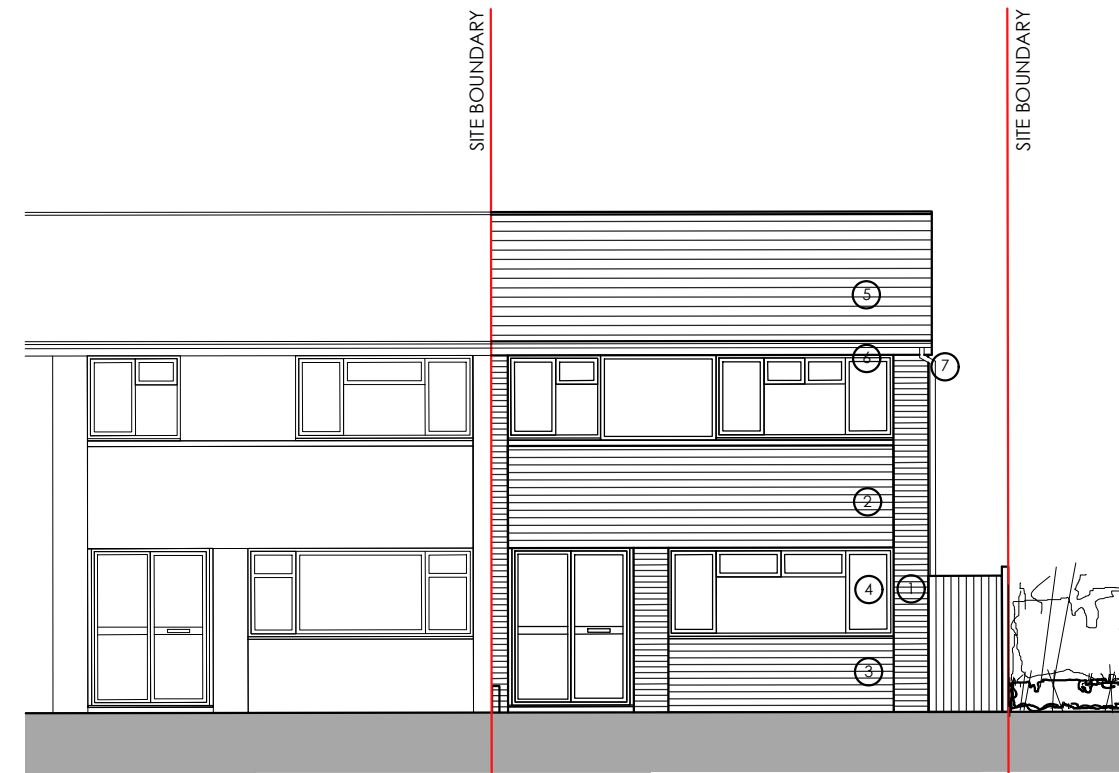


EXISTING FRONT (S/W) ELEVATION



EXISTING REAR (N/E) ELEVATION

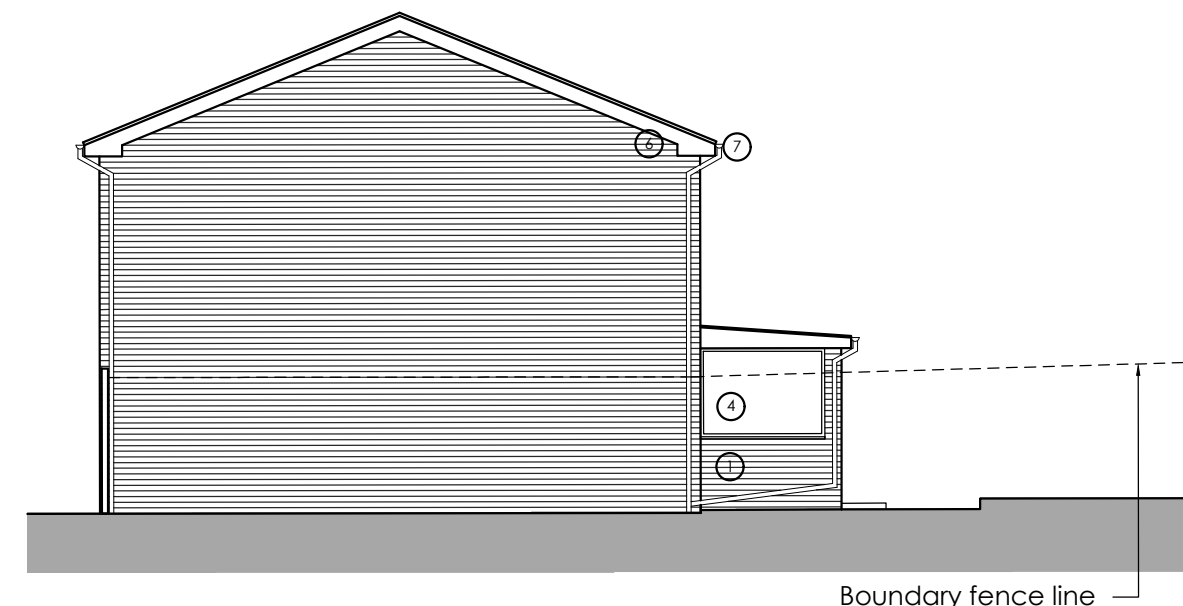

EXISTING SIDE (S/E) ELEVATION

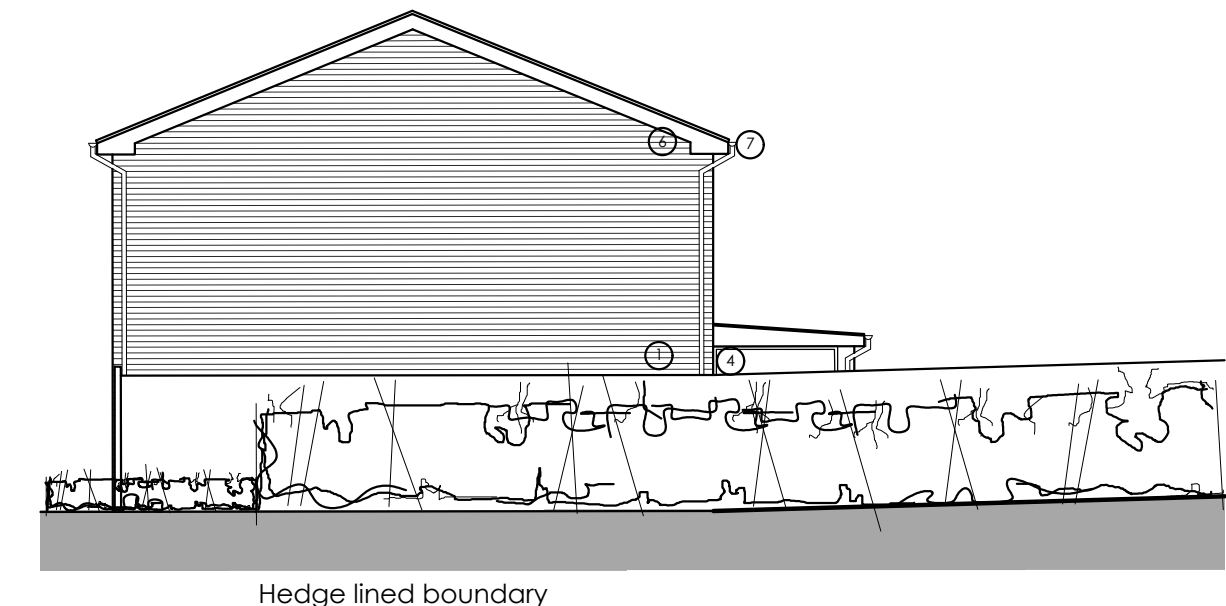

EXISTING STREET VIEW SIDE (S/E) ELEVATION

WGADD

WHITE + GRAYARCHITECTURE / DESIGN / DEVELOP LTD
159 Chamberlayne Road, Eastleigh, SOUTHAMPTON,
SO50 5JG.

16 Truleigh Drive, Portslade, BRIGHTON, BN41 2YQ.

Telephone STEVEN (SOUTHAMPTON) 07909961007,
MARTIN (BRIGHTON) 07788175278

Email whiteandgray@wgadd.co.uk
Website www.wgadd.co.uk

Project Title

22 Ashley Gardens, Chandlers Ford, SO53 2JH

Drawing No

WG183 100-02

Revision

P01

Scale

1:100 @ A1



Drawing Title

Existing Site plan, Ground Floor & Roof Plan,
Section and Elevations

Issue Status

PLANNING ISSUE

Date

June 2021

This drawing has been produced for planning purposes only do not use for any other reason without prior consent of WGADD LTD, this drawing is copyright.