


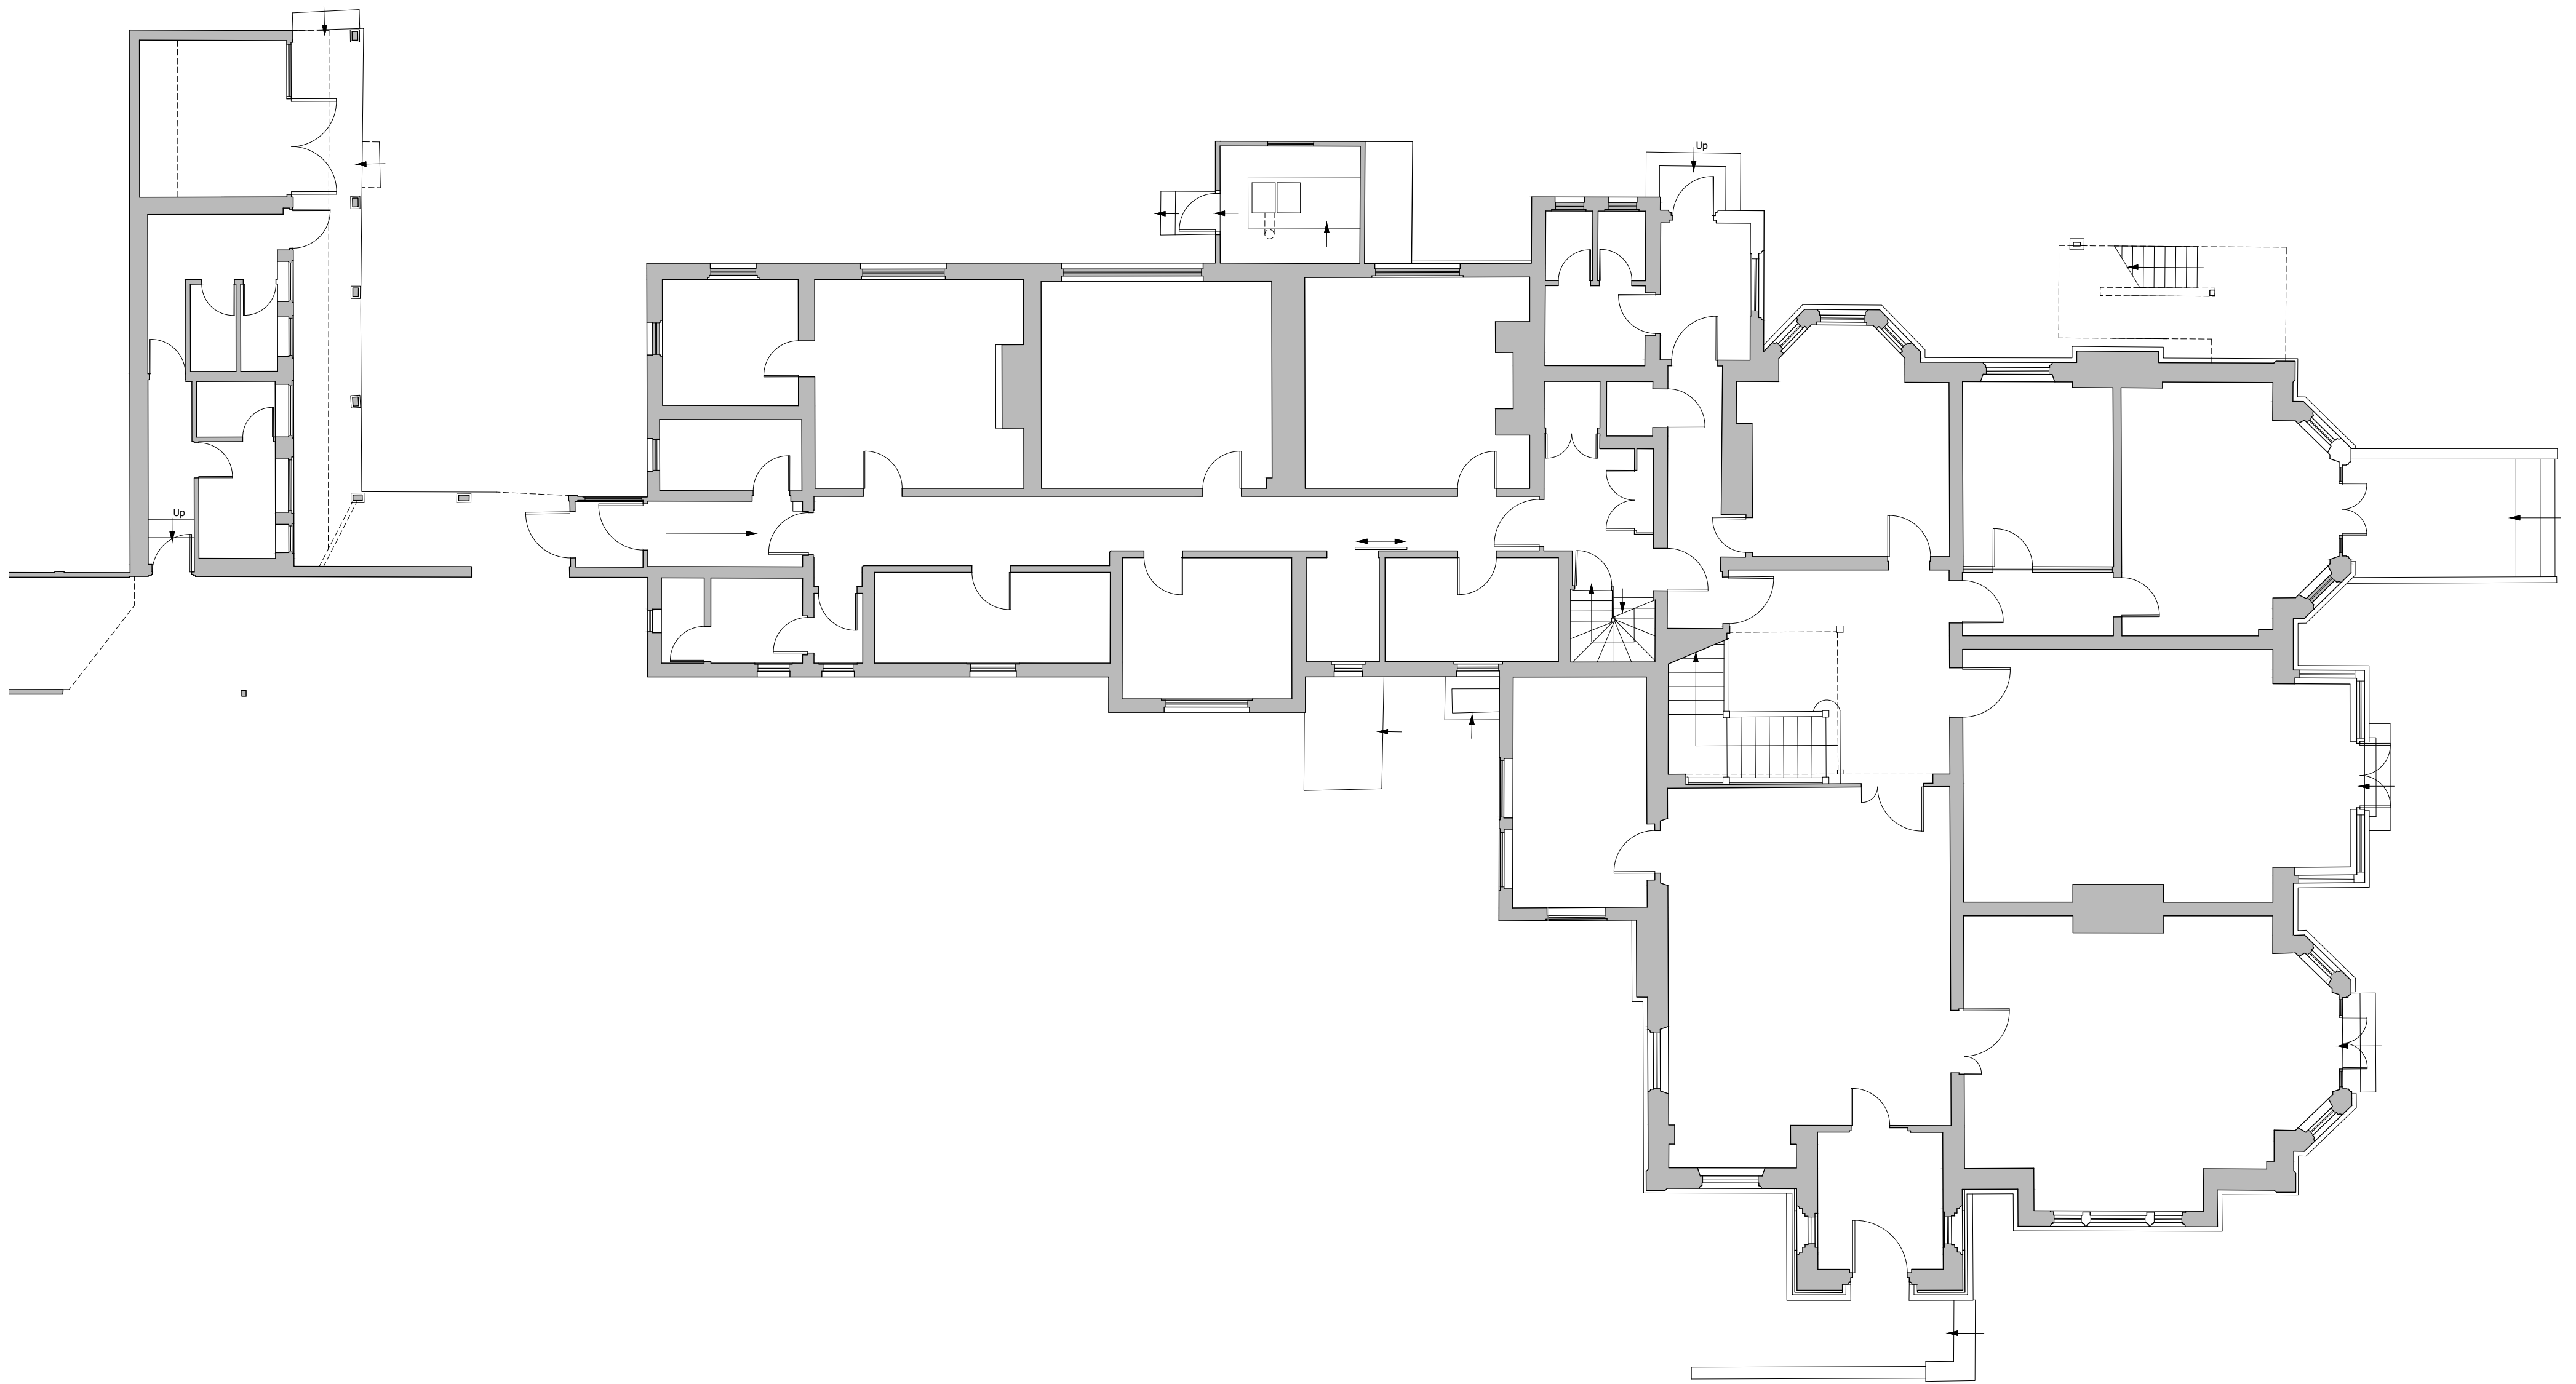

Ground Floor Plan
AS EXISTING
Scale 1:100

