


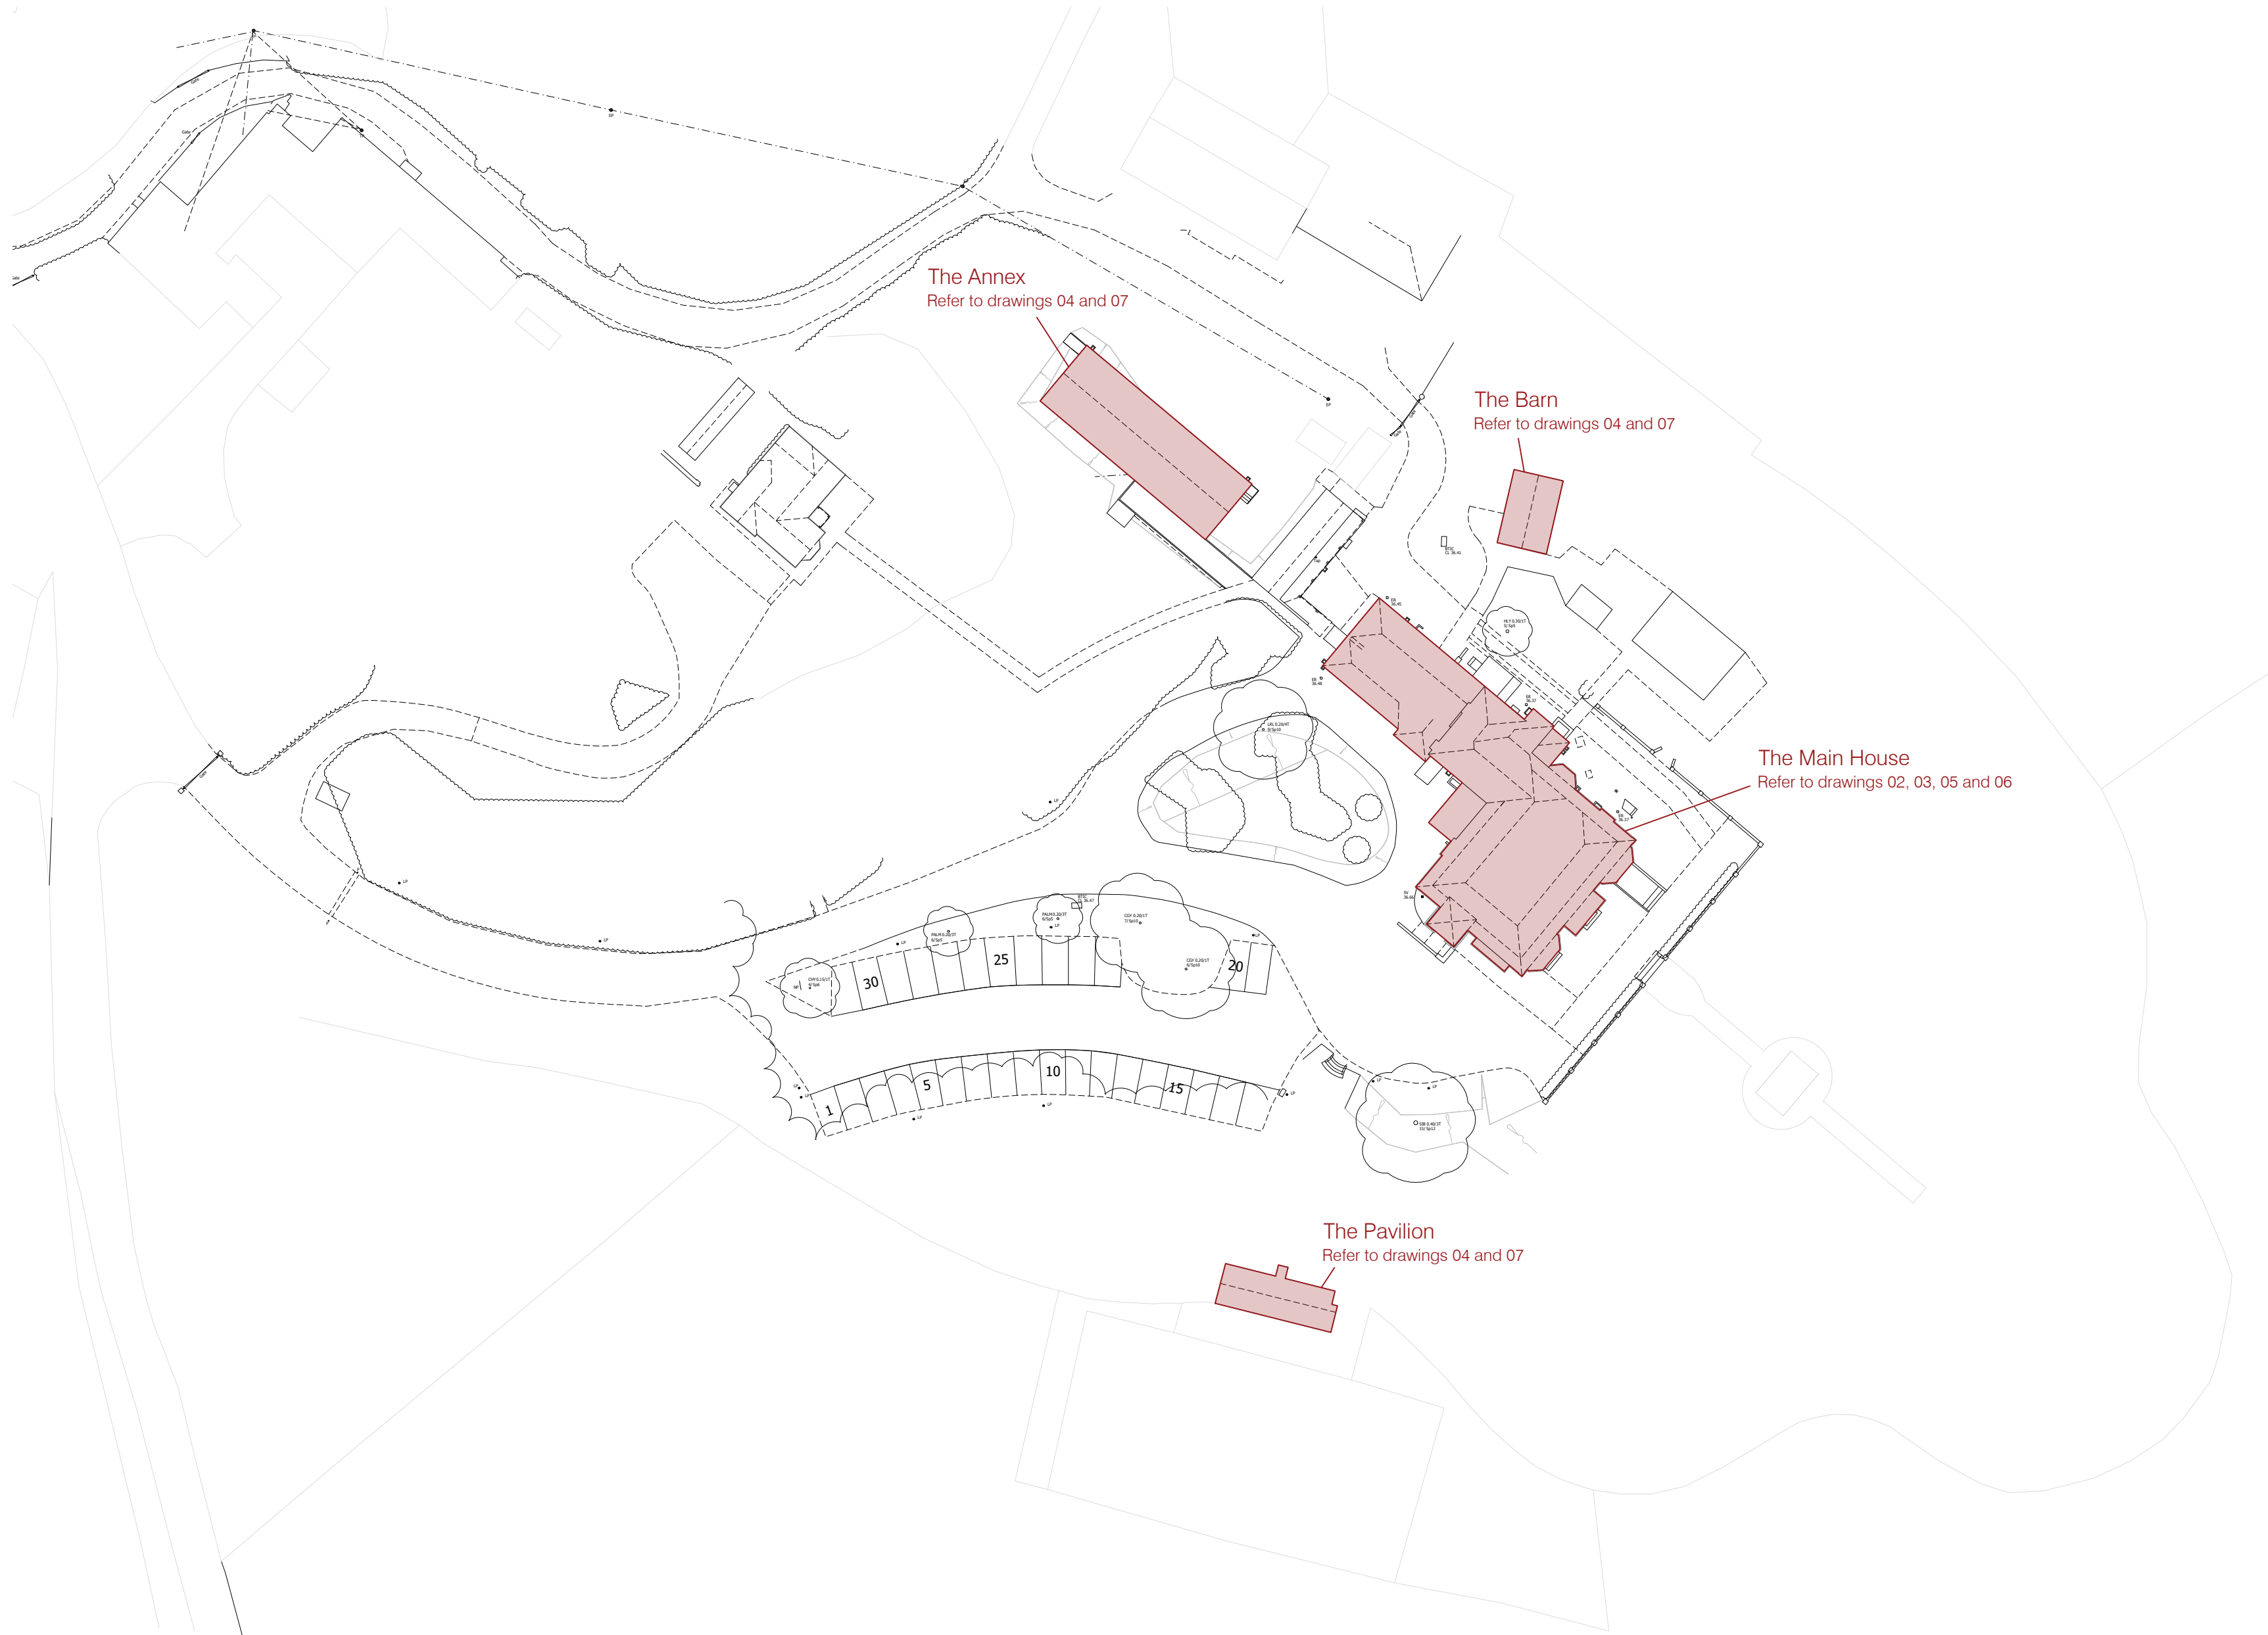

Site Plan
AS EXISTING /
PROPOSED
Scale 1:500

