


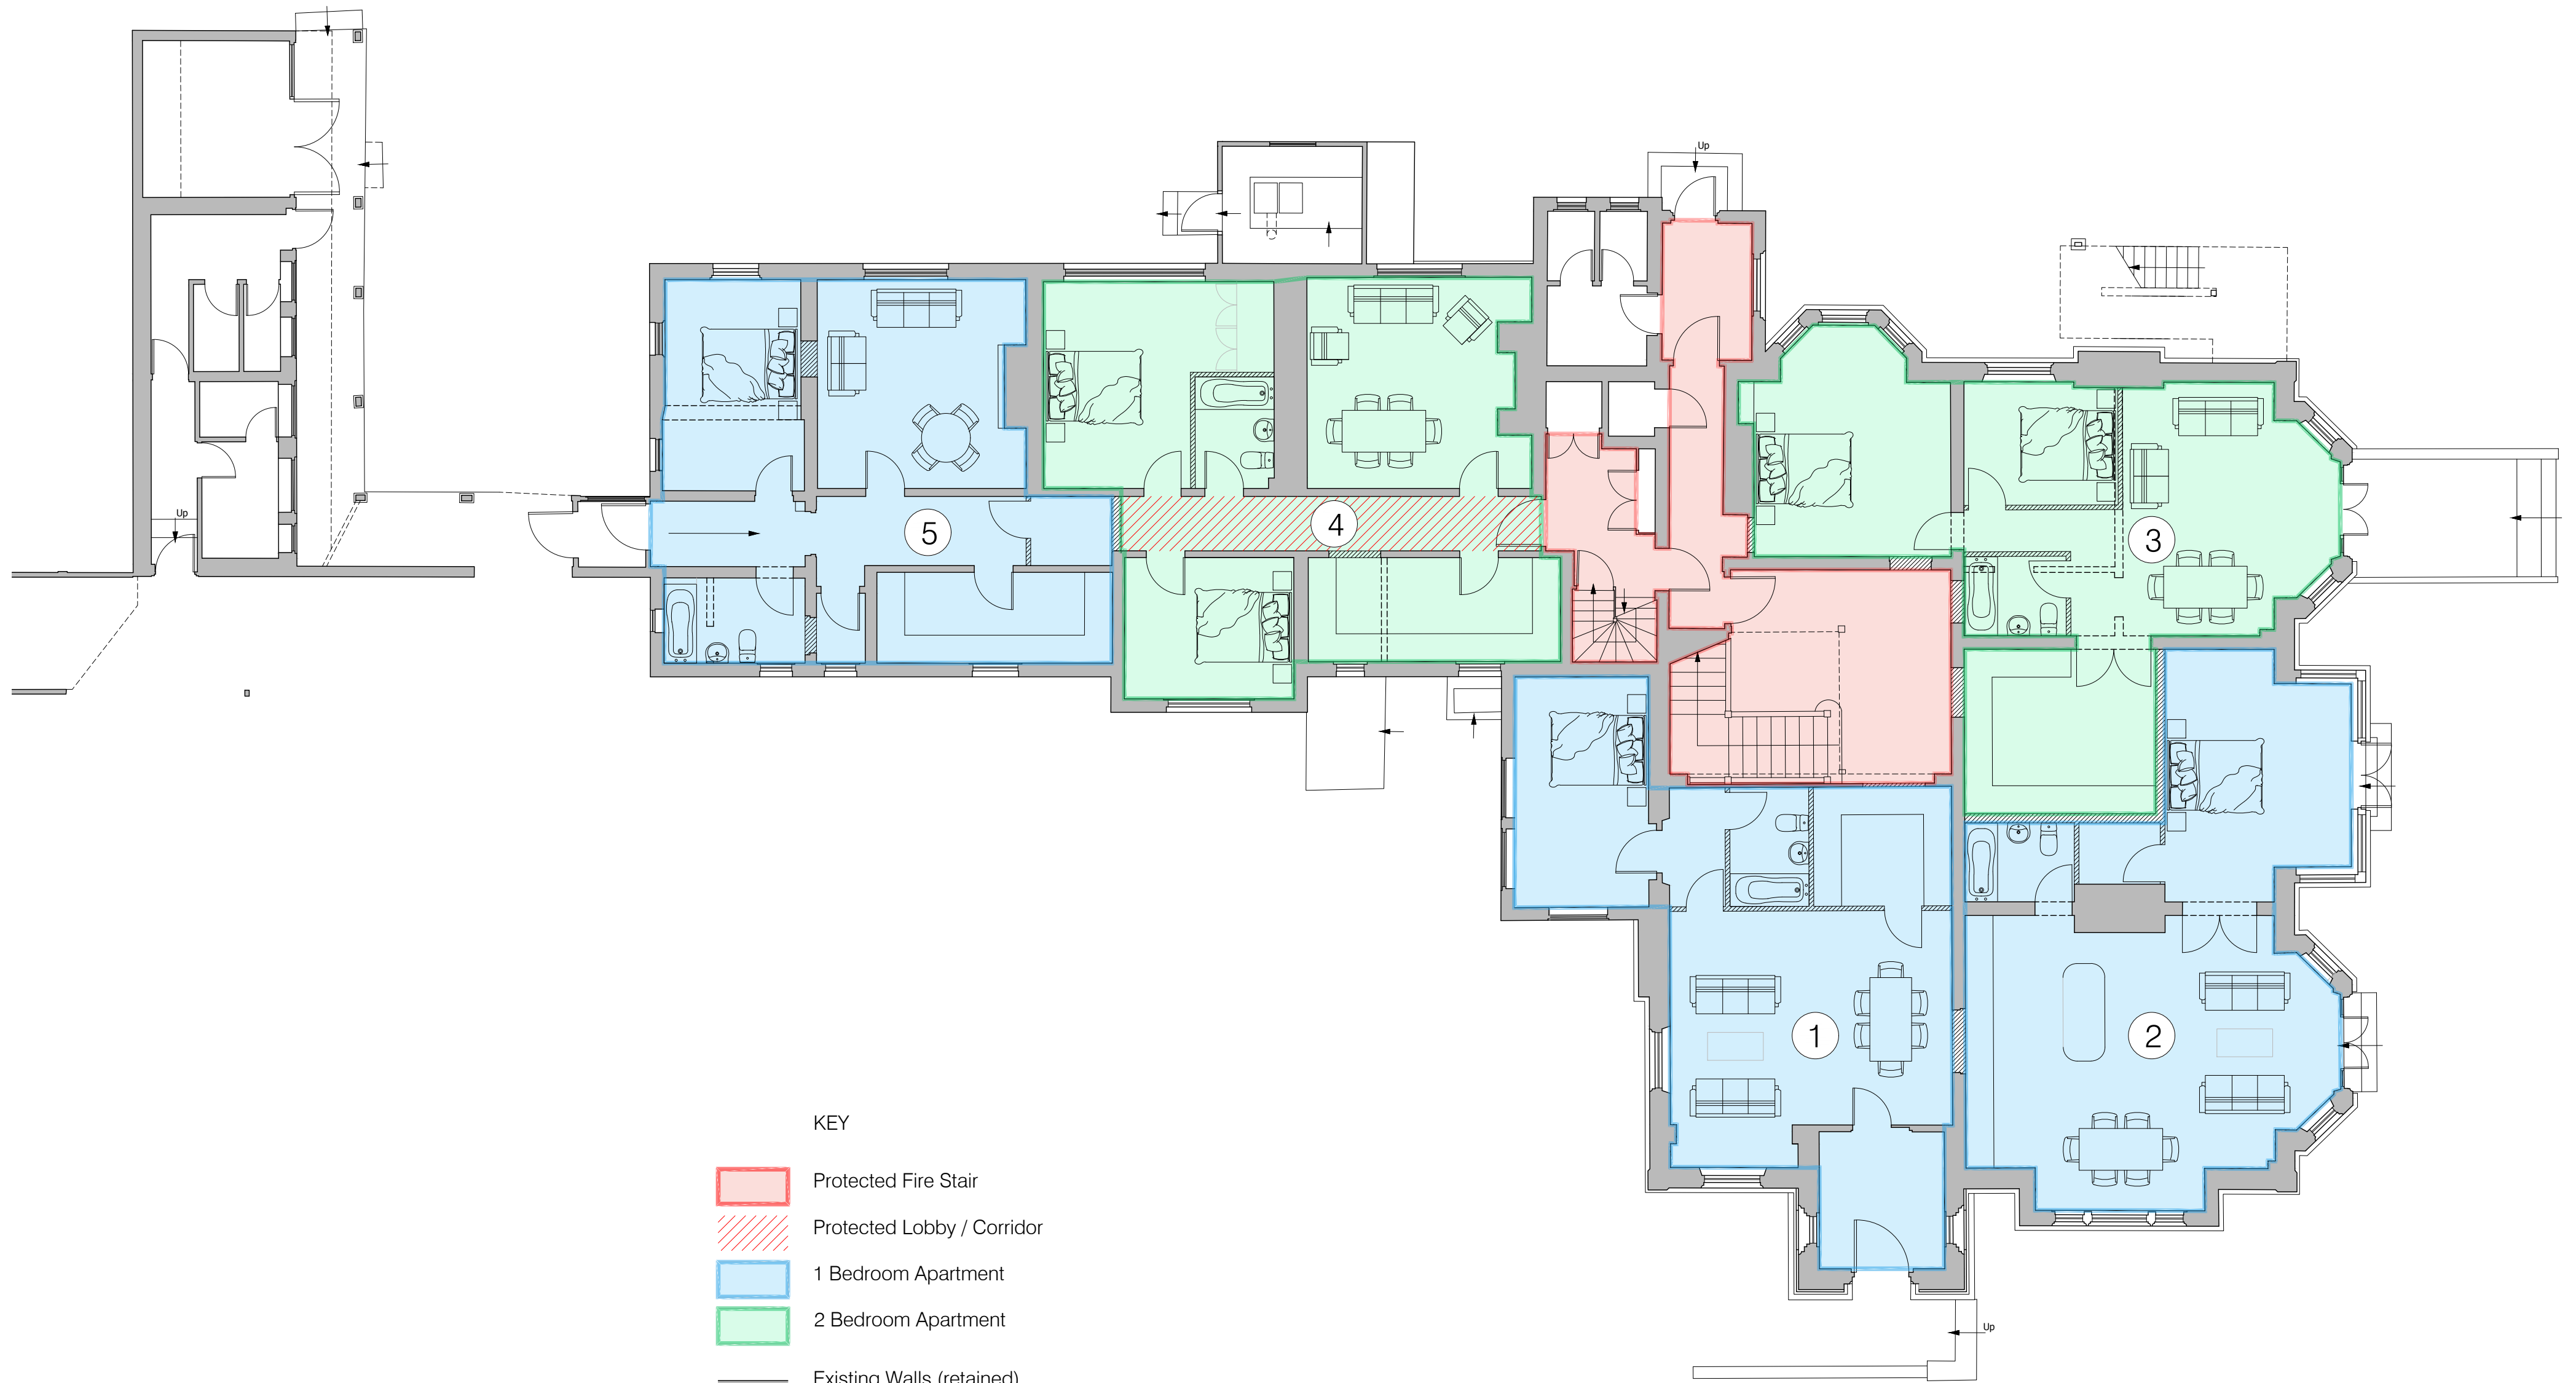

Ground Floor Plan
AS PROPOSED
Scale 1:100