



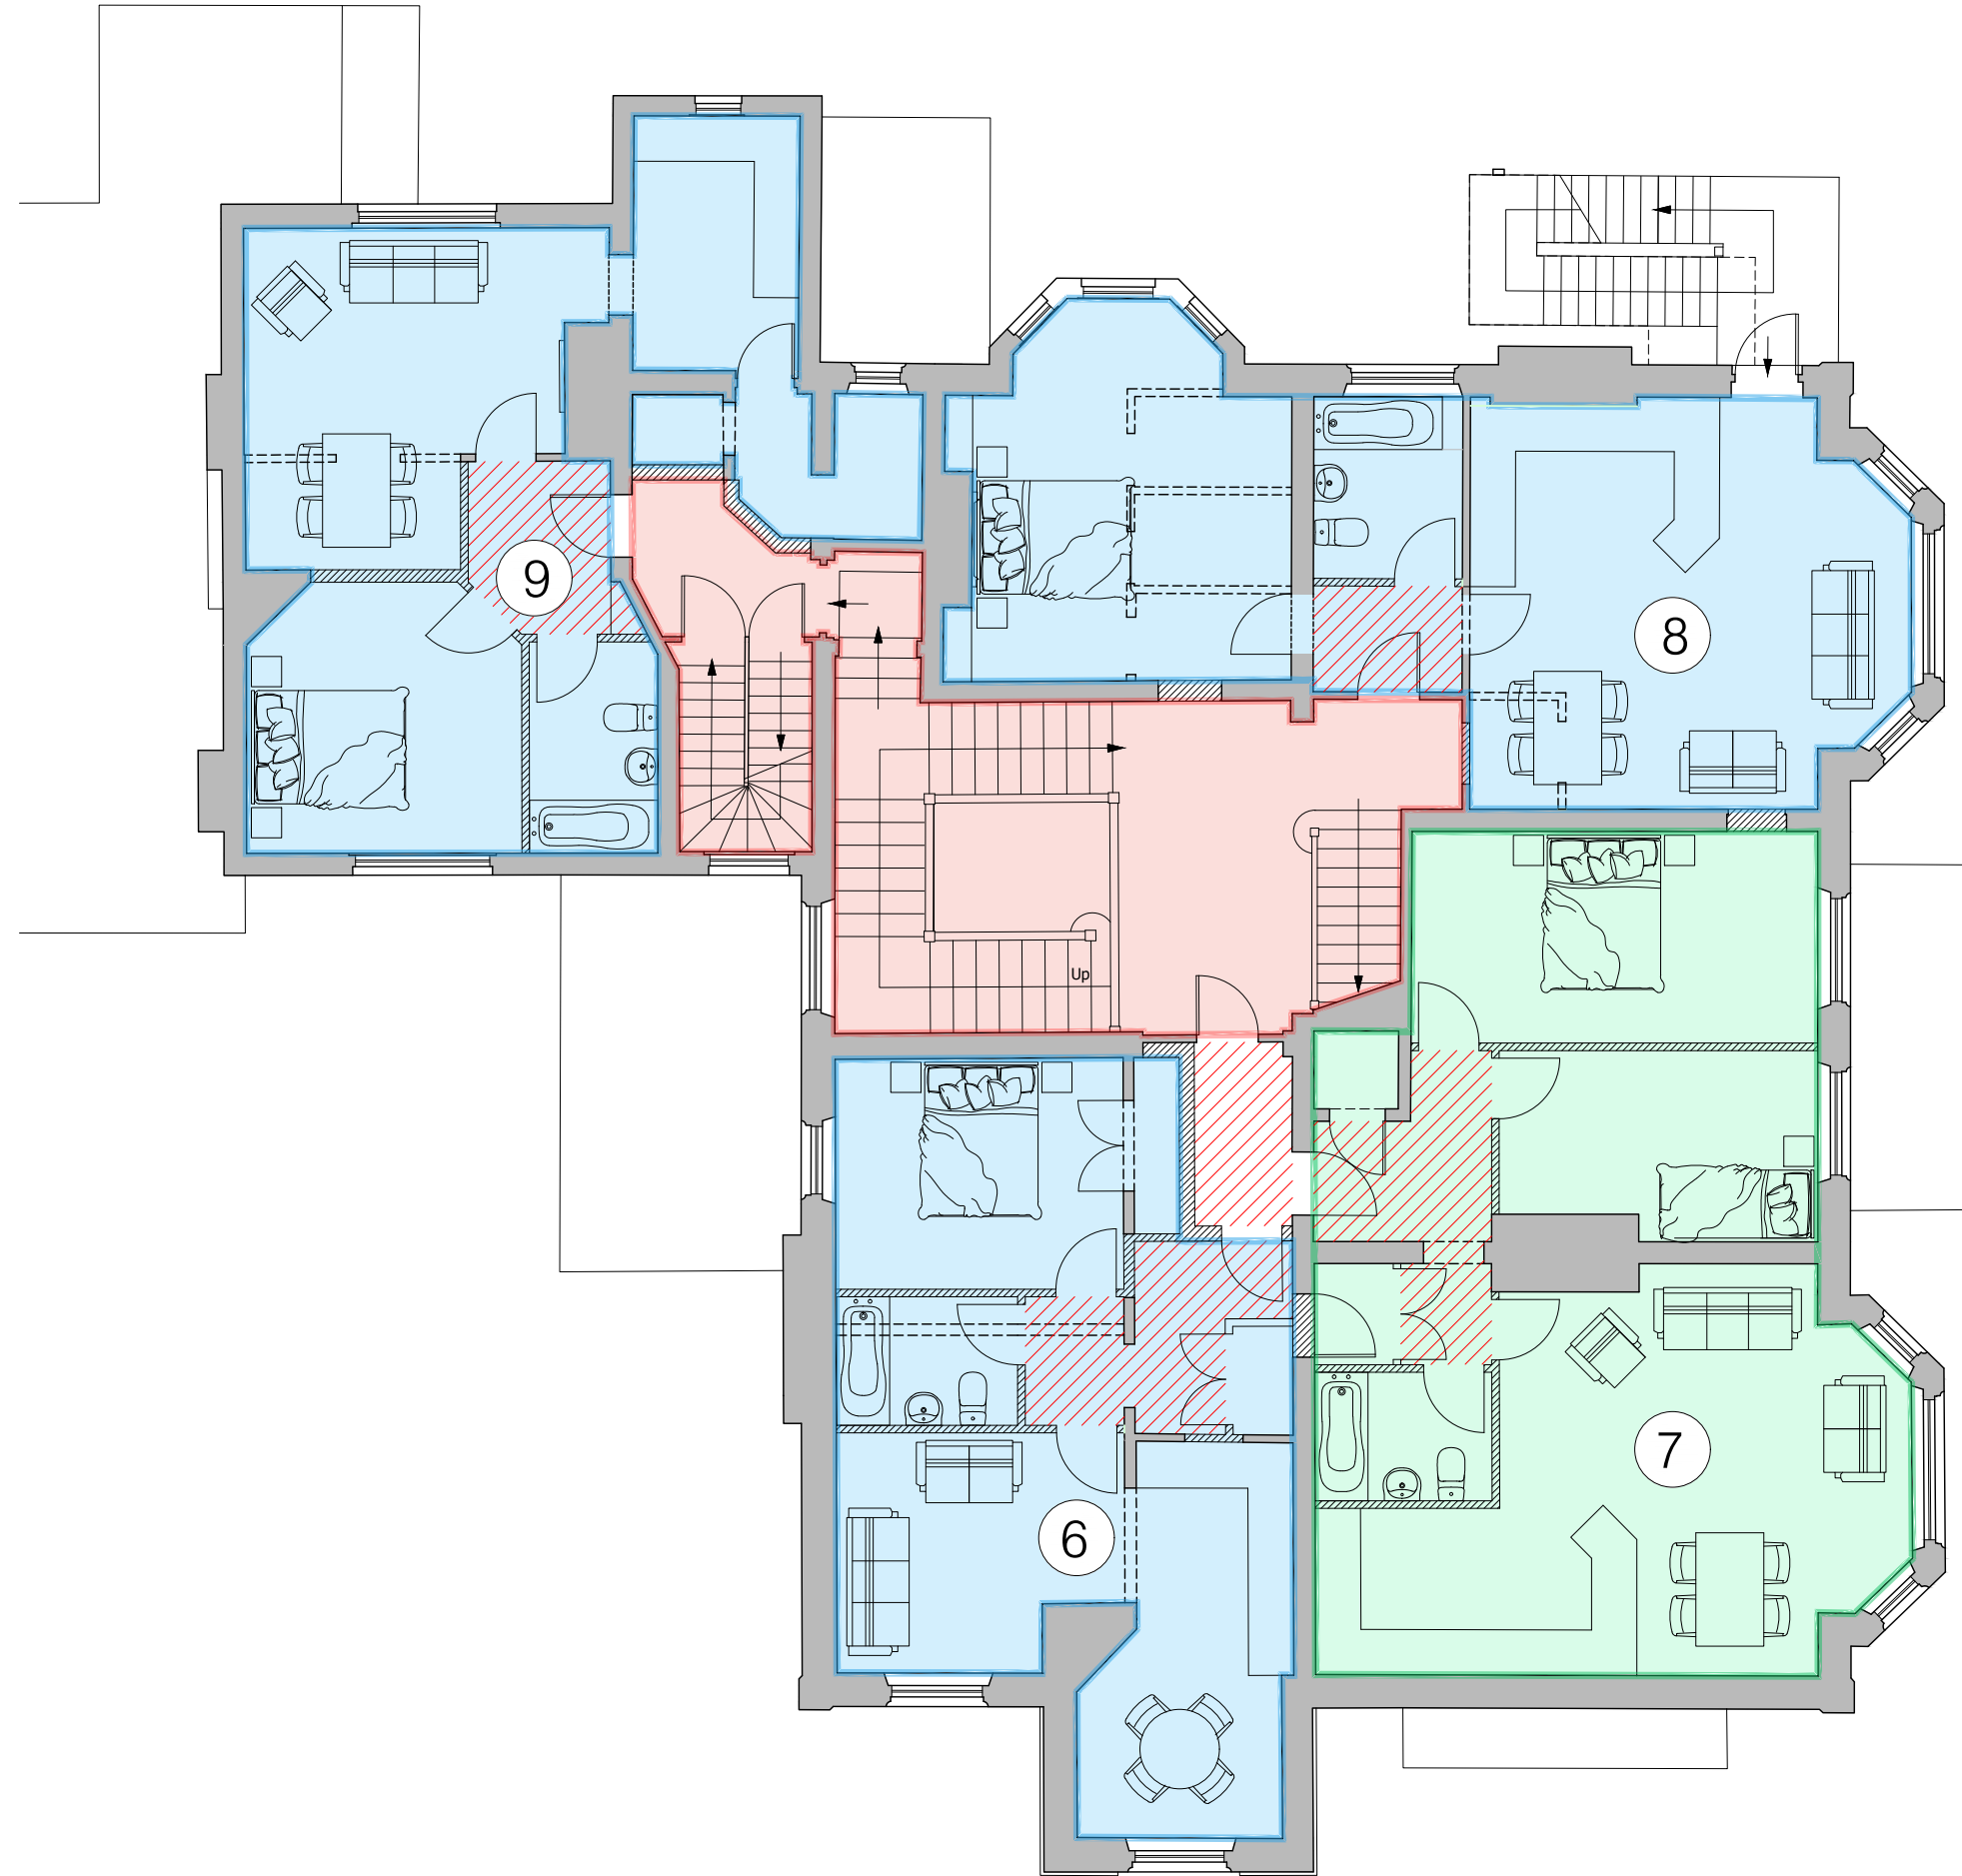

First Floor Plan
AS PROPOSED
Scale 1:100

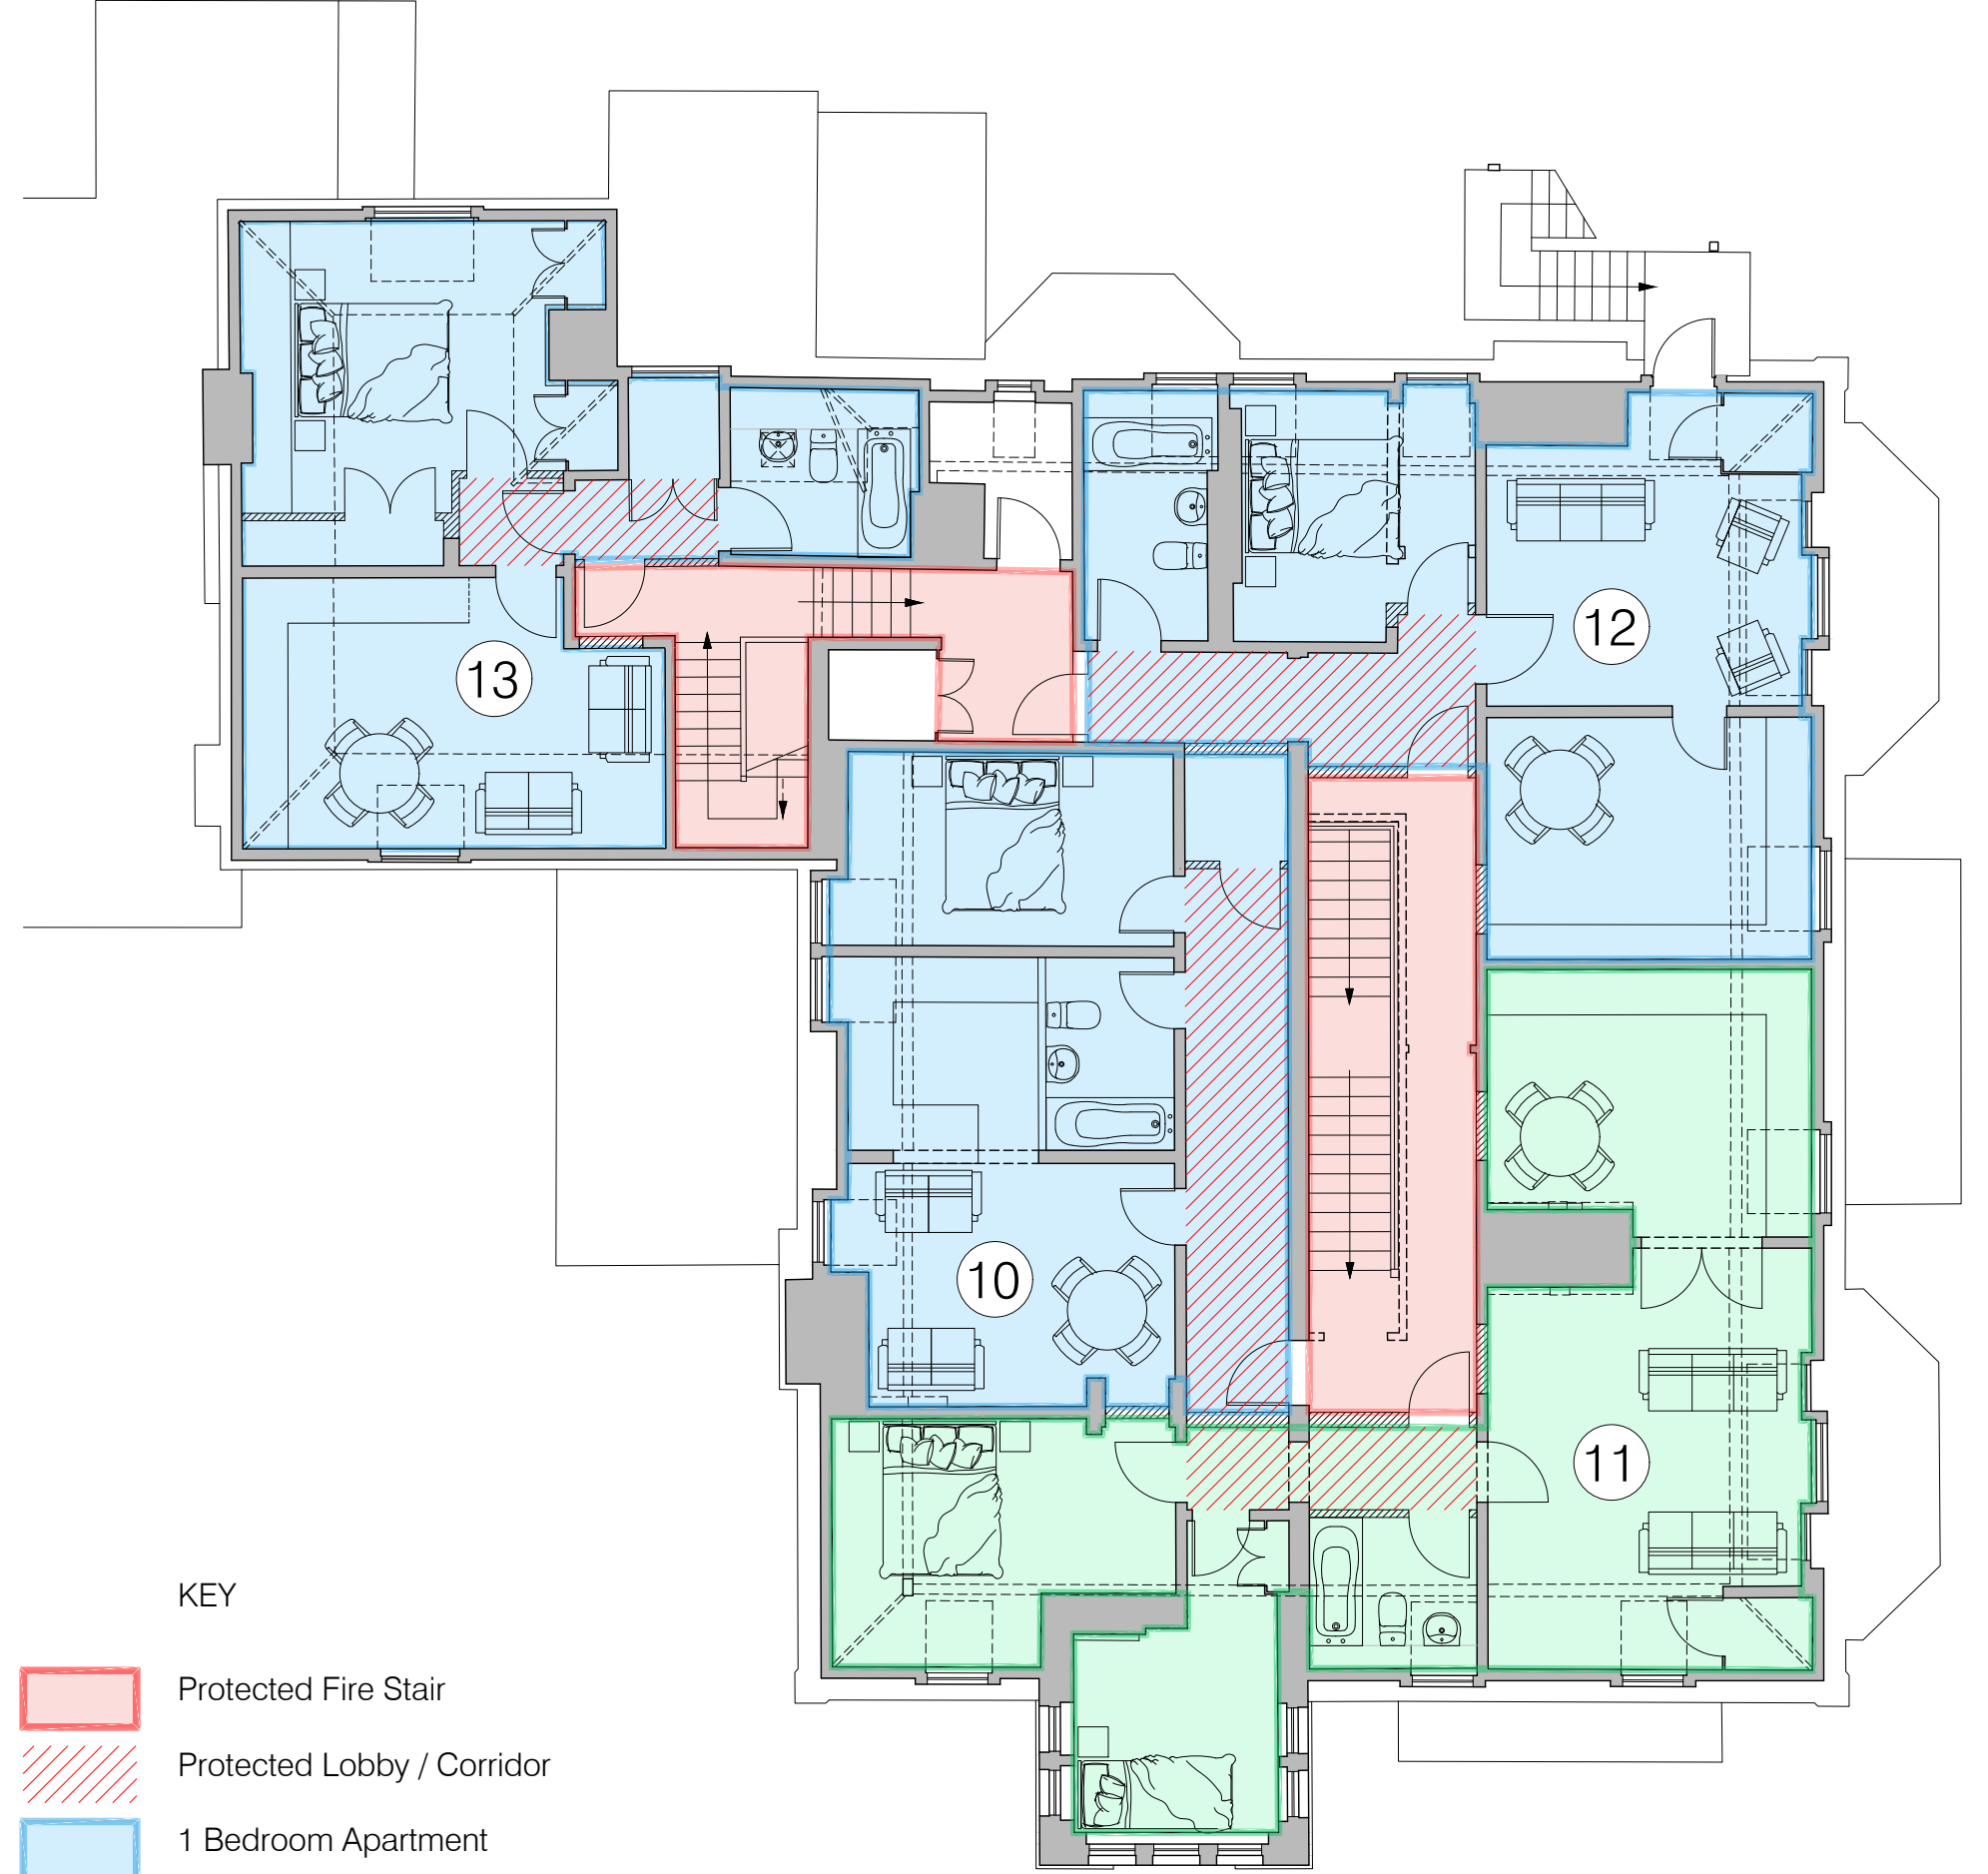

KEY

- Protected Fire Stair
- Protected Lobby / Corridor
- 1 Bedroom Apartment
- 2 Bedroom Apartment
- Existing Walls (retained)
- New Walls
- Removed Walls

Second Floor Plan
AS PROPOSED
Scale 1:100

