



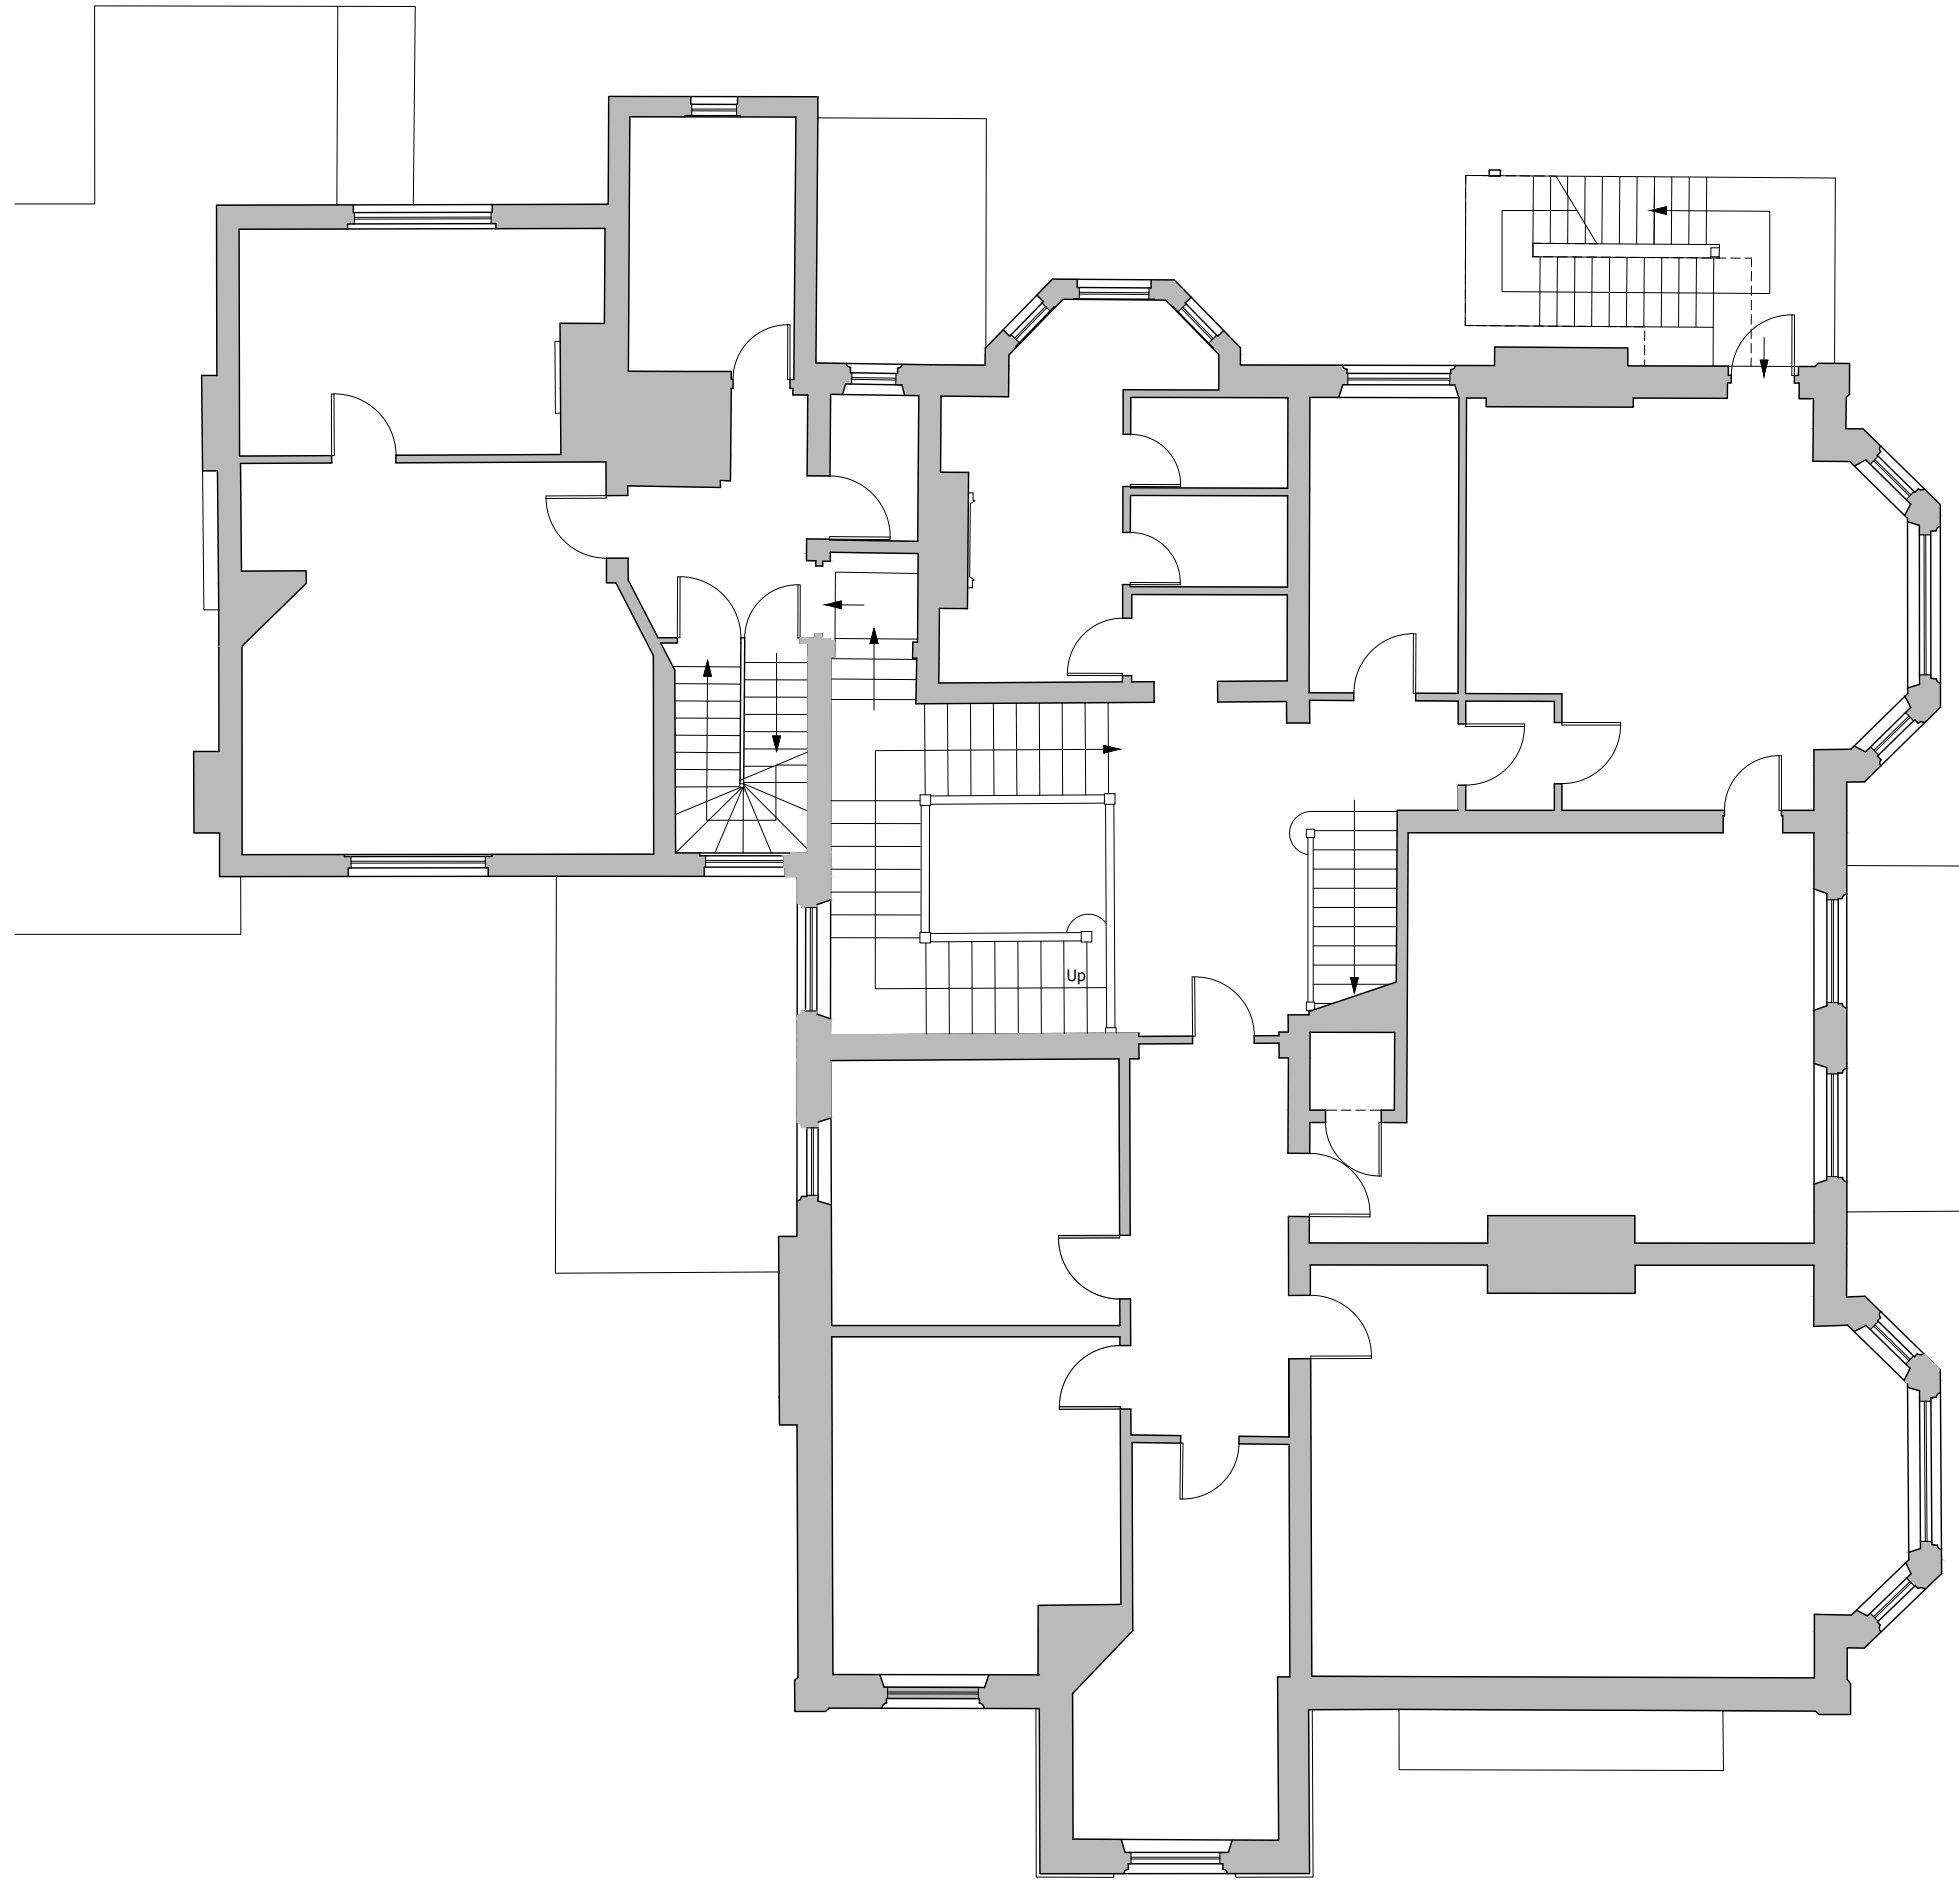

First Floor Plan
AS EXISTING
Scale 1:100

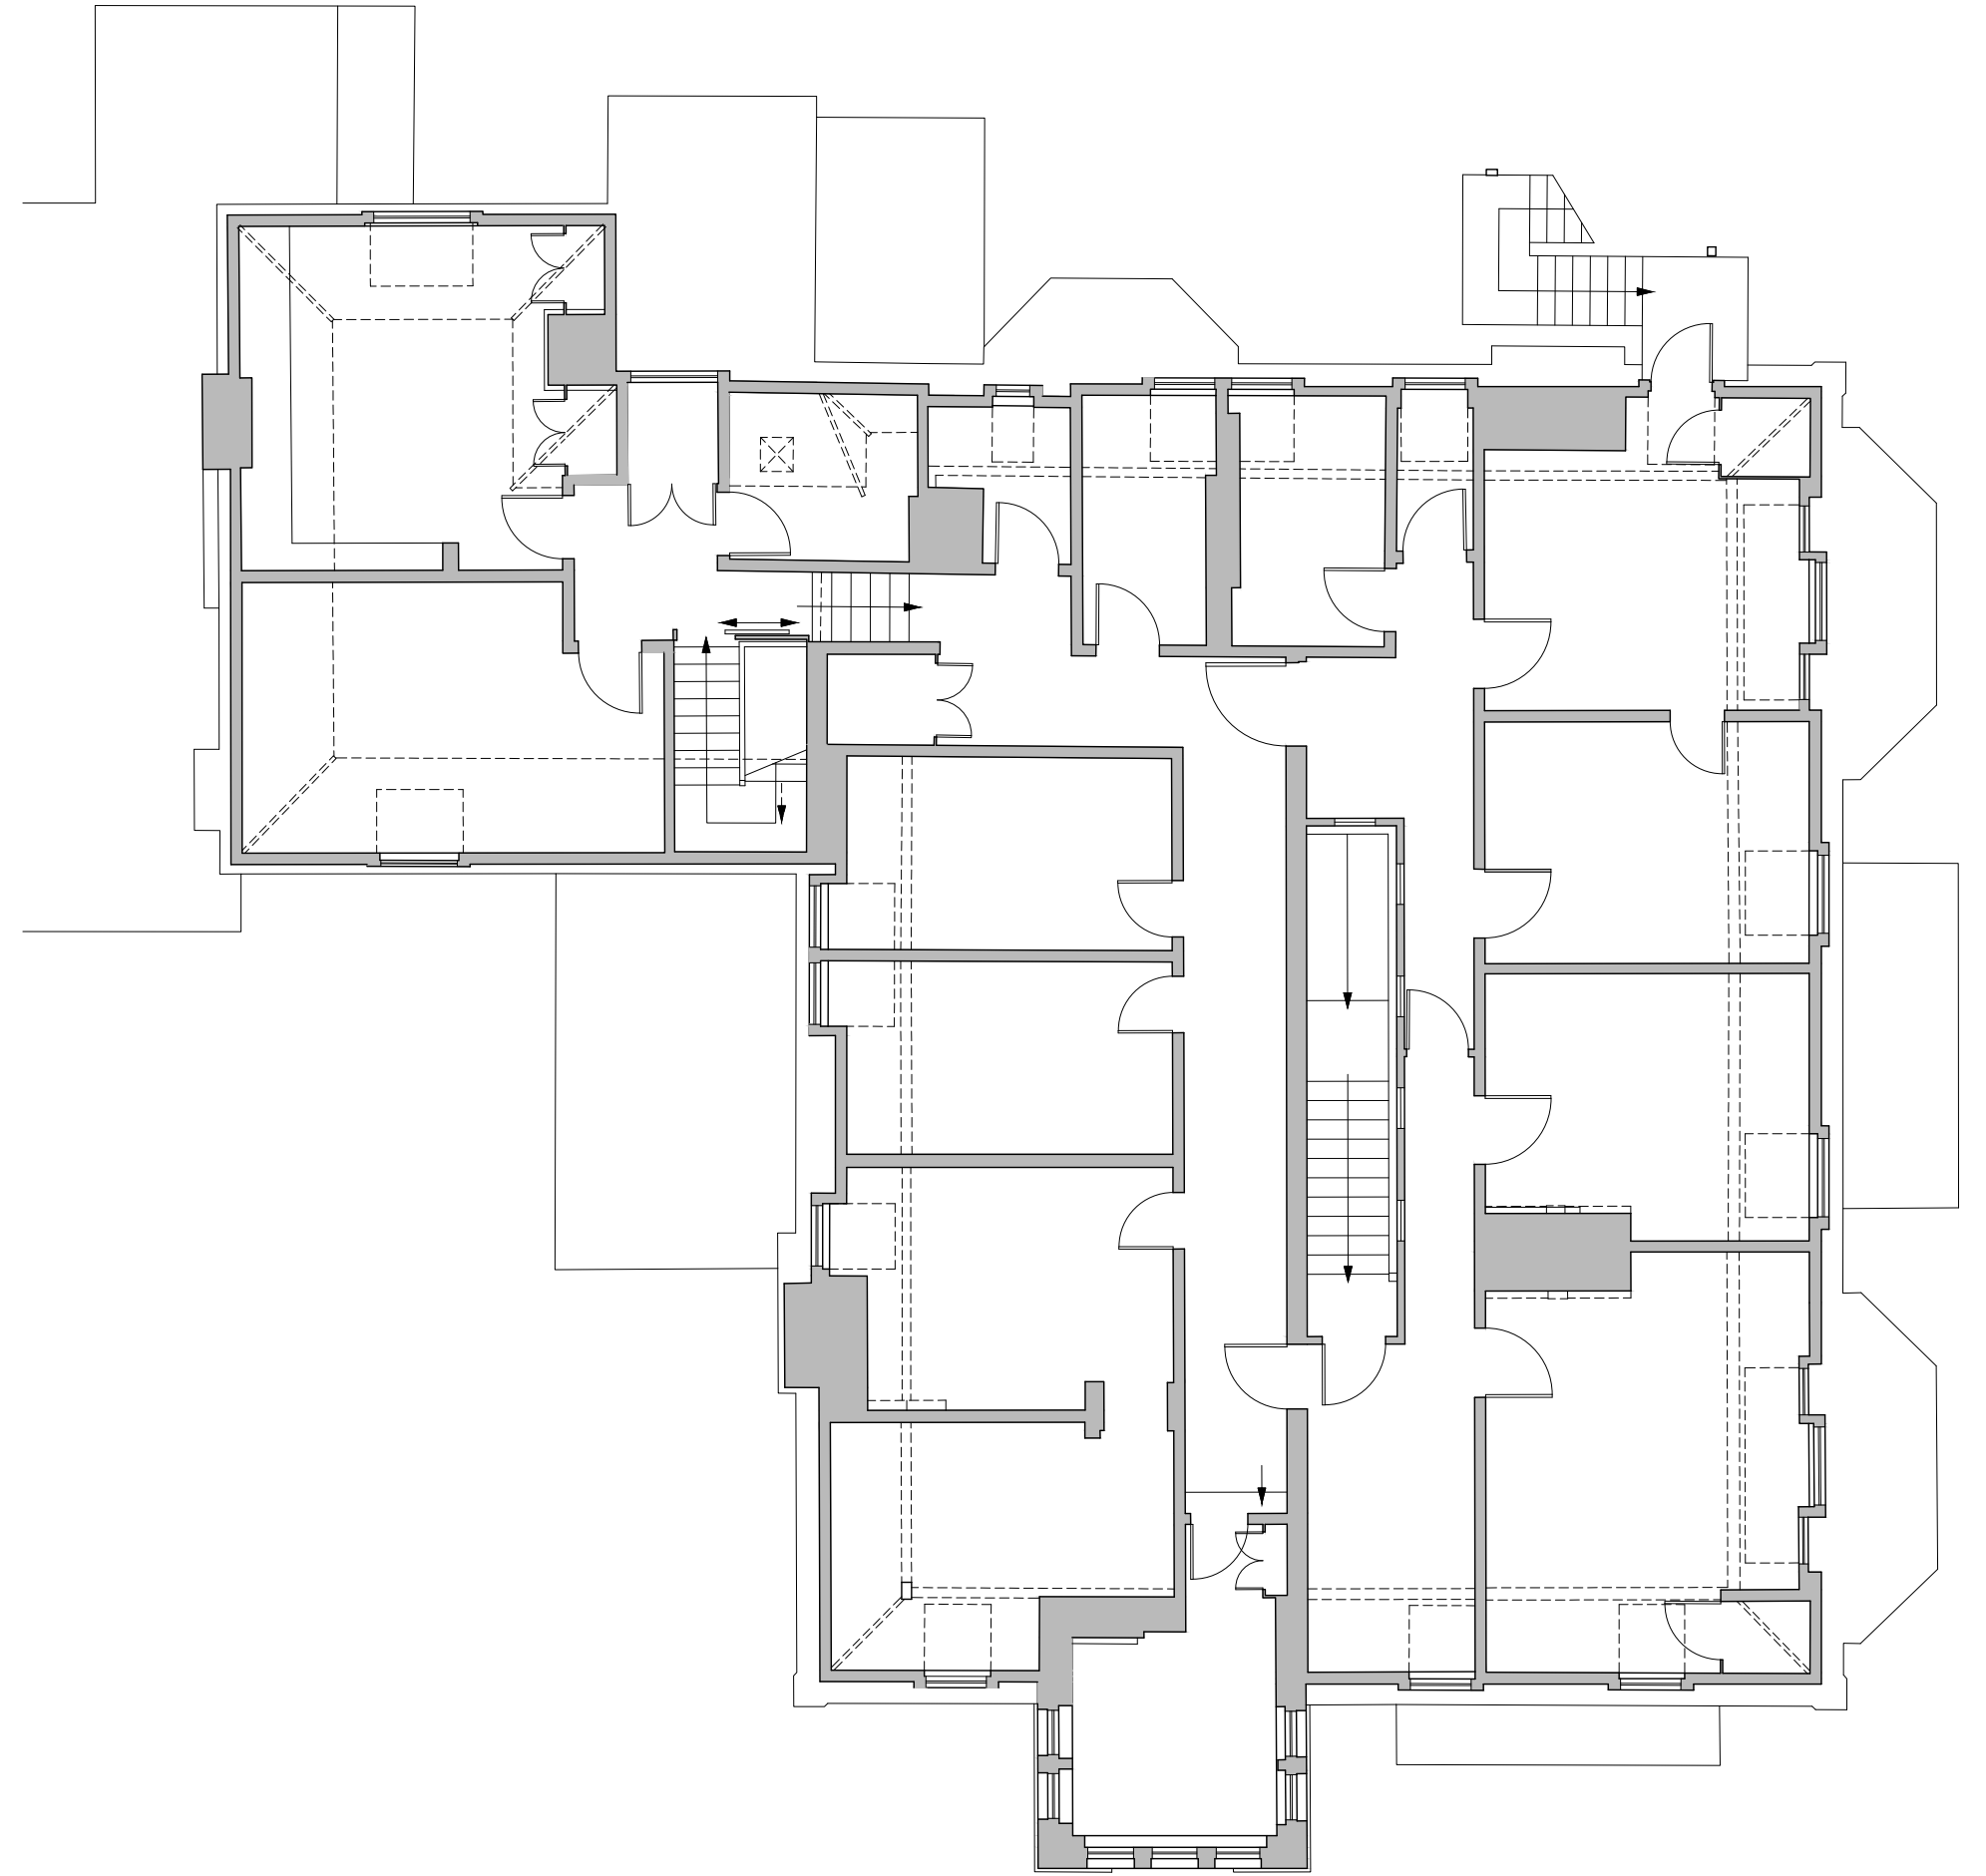

Second Floor Plan
AS EXISTING
Scale 1:100

