


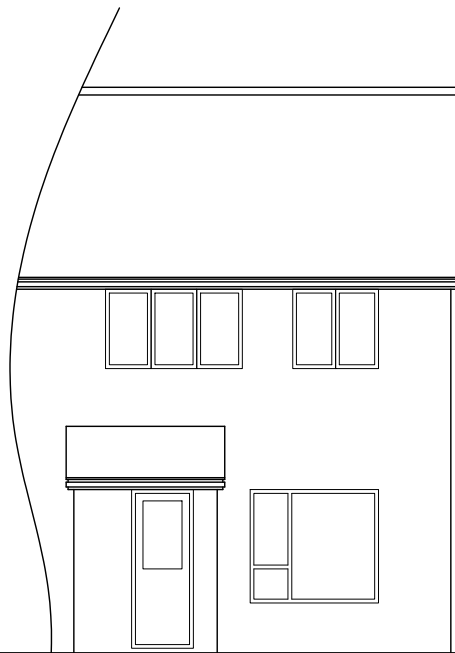
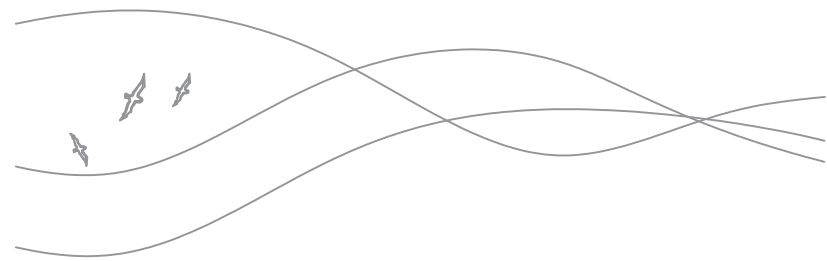


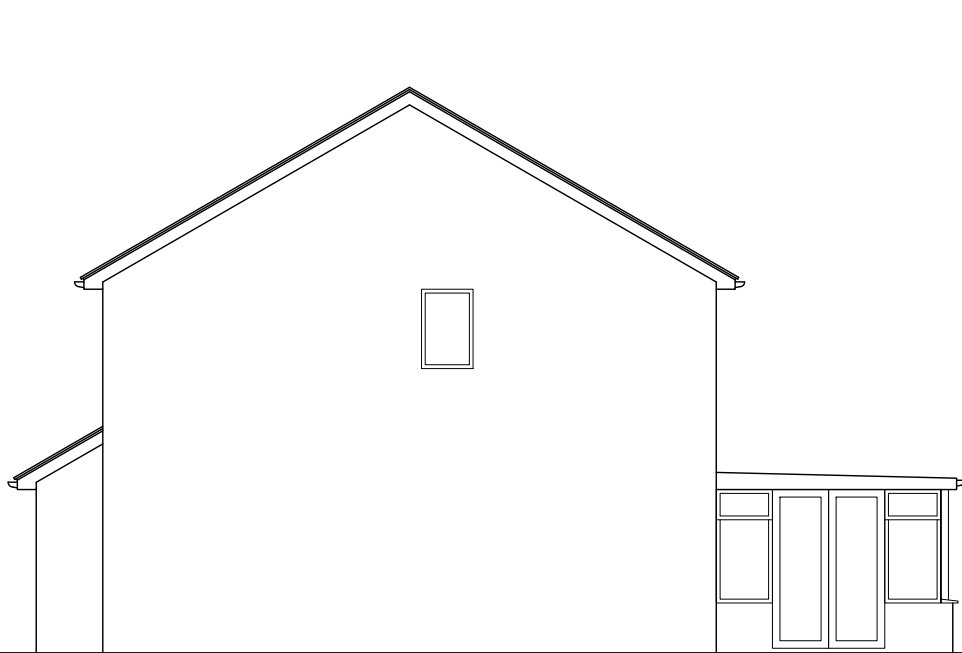


Existing
Front Elevation

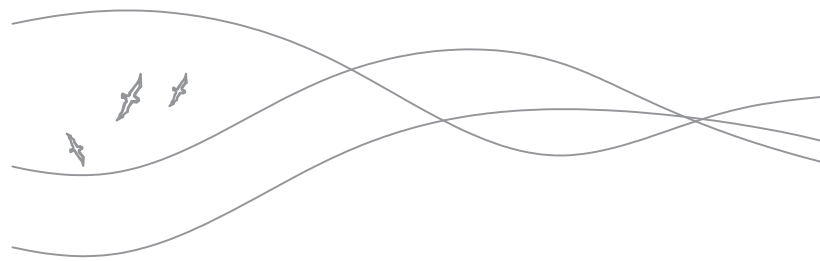


Existing
Side Elevation

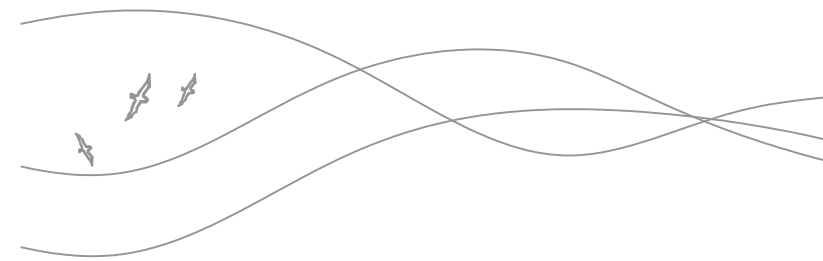


Existing
Rear Elevation

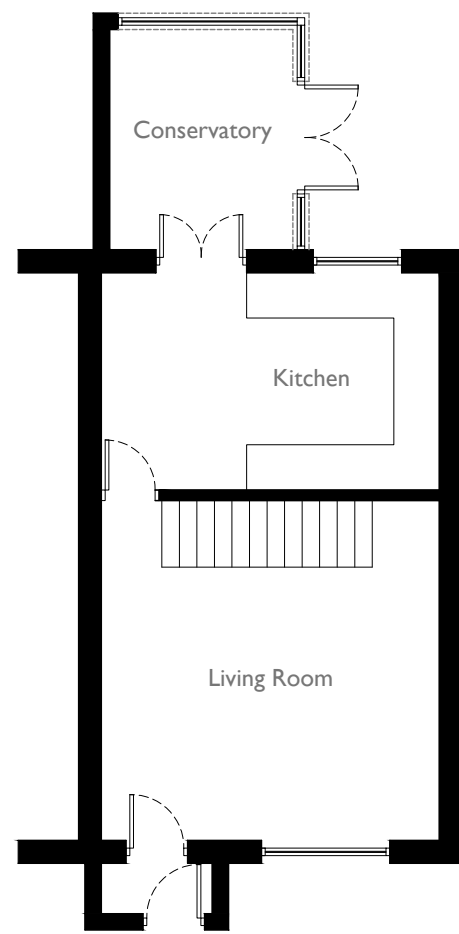

Existing
Ground Floor Plan

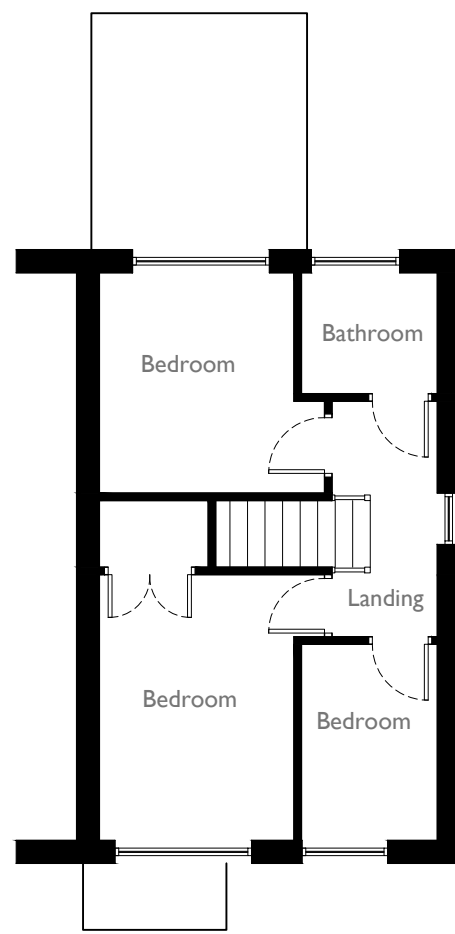

Existing
First Floor Plan

 

Existing
Roof Plan



Email: alexpcarr@outlook.com
Telephone: 07308 953285
Website: www.acdesignuk.co.uk

PROJECT 43 Chillerton Netley	Project type Housing	Drawing classification Housing	SCALE 1:100	SHEET SIZE A2	SHEET No.	DATE 04/05/21	DRAWN Alexander Carr
	DRAWING TITLE Existing Floor Plans and Elevations		Planning				
			EC01-100-1st				

