


- GENERAL NOTES:
1. This drawing is the copyright of Rheal Architecture Ltd and may not be copied, altered or reproduced in any form or passed on to a third party without written consent. If in doubt ASK.
 2. The drawing reflects current standards and legislation agreed for this project at the time of original issue.

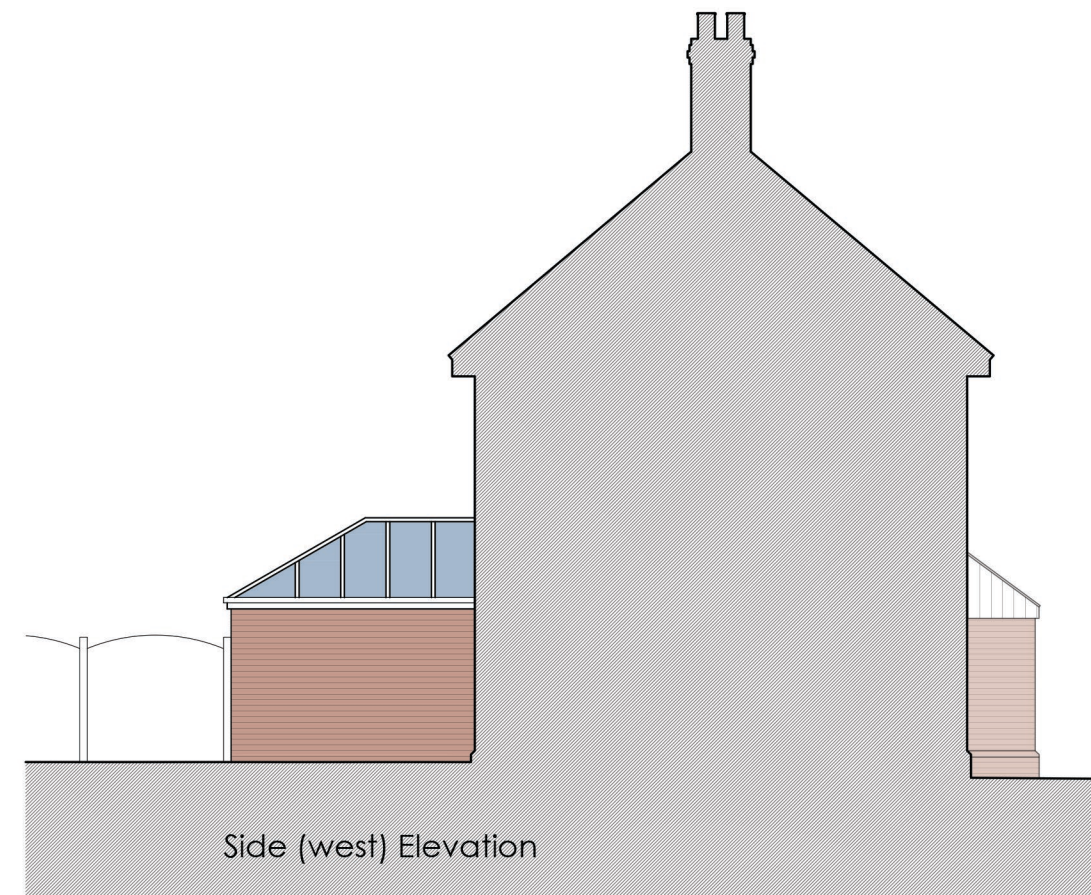

PROJECT
1 Manor Farm Cottage
Allington Lane
Fair Oak
SO50 7DE

DRAWING TITLE
EXISTING ELEVATIONS

PROJECT NO. | DRAWING NO.
040 PD111C

0 1 2 5 10
SCALE 1:100 @ A3

REVISION
A - 08.09.2021 - First Issue
B - 21.09.2021 - West elevation added
C - 28.09.2021 - Porch shown