

PROPOSED PLANS 1:100

RIBA

Chartered Practice

arb


Architects Registration Board

This drawing is the copyright of ADP Architects Ltd. It may not be altered or reproduced in any form, or passed onto Third Parties without the written consent of ADP Architects Ltd.


Drawing For Planning Purposes Only

All dimensions and details on this drawing are for planning purposes and should not be used for fabrication and erection purposes. DO NOT scale from this drawing, except for planning purposes, use figured dimensions if available. Any discrepancies should be highlighted without delay.


Note: This drawing has been produced with information from a topographical survey carried out by others. All information therefore derived from the survey drawing is assumed to be accurate and ADP Architects Ltd cannot be held accountable for any discrepancies discovered on site. IF IN DOUBT ASK FOR CONFIRMATION.

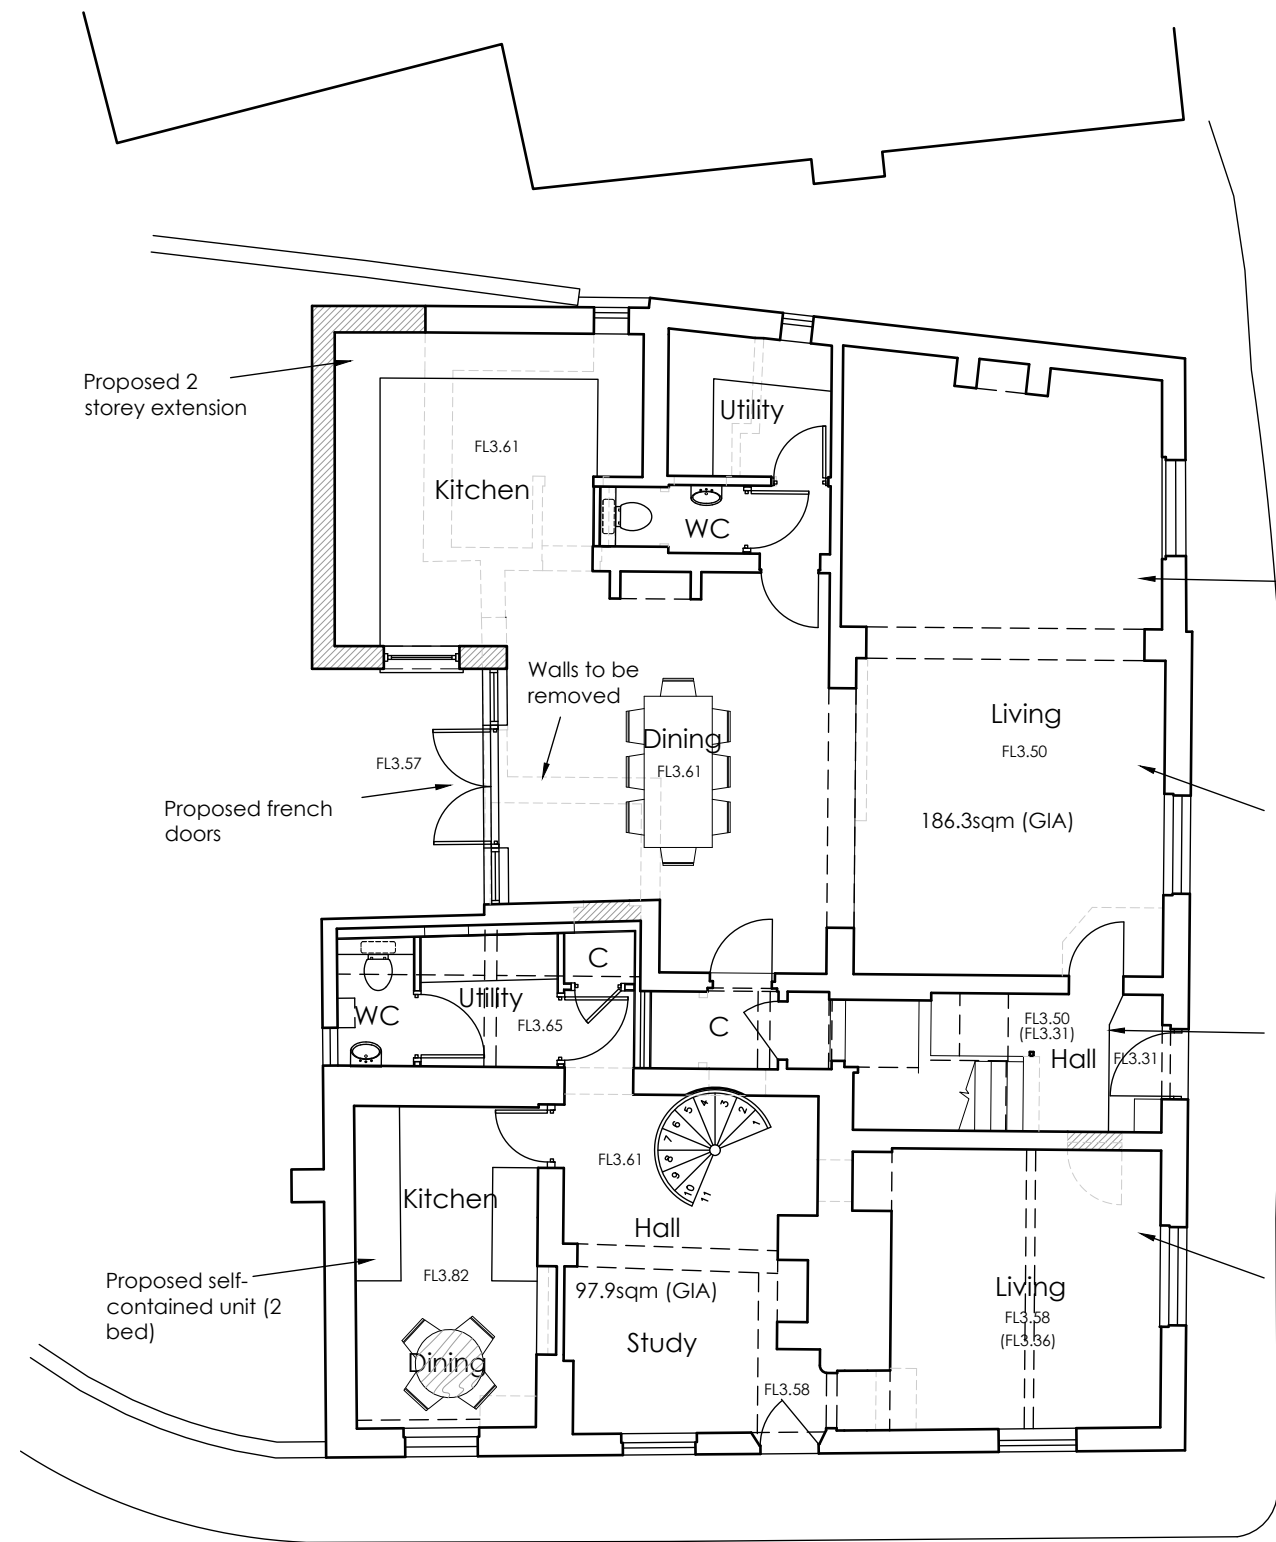

Ground Floor Plan 1:100

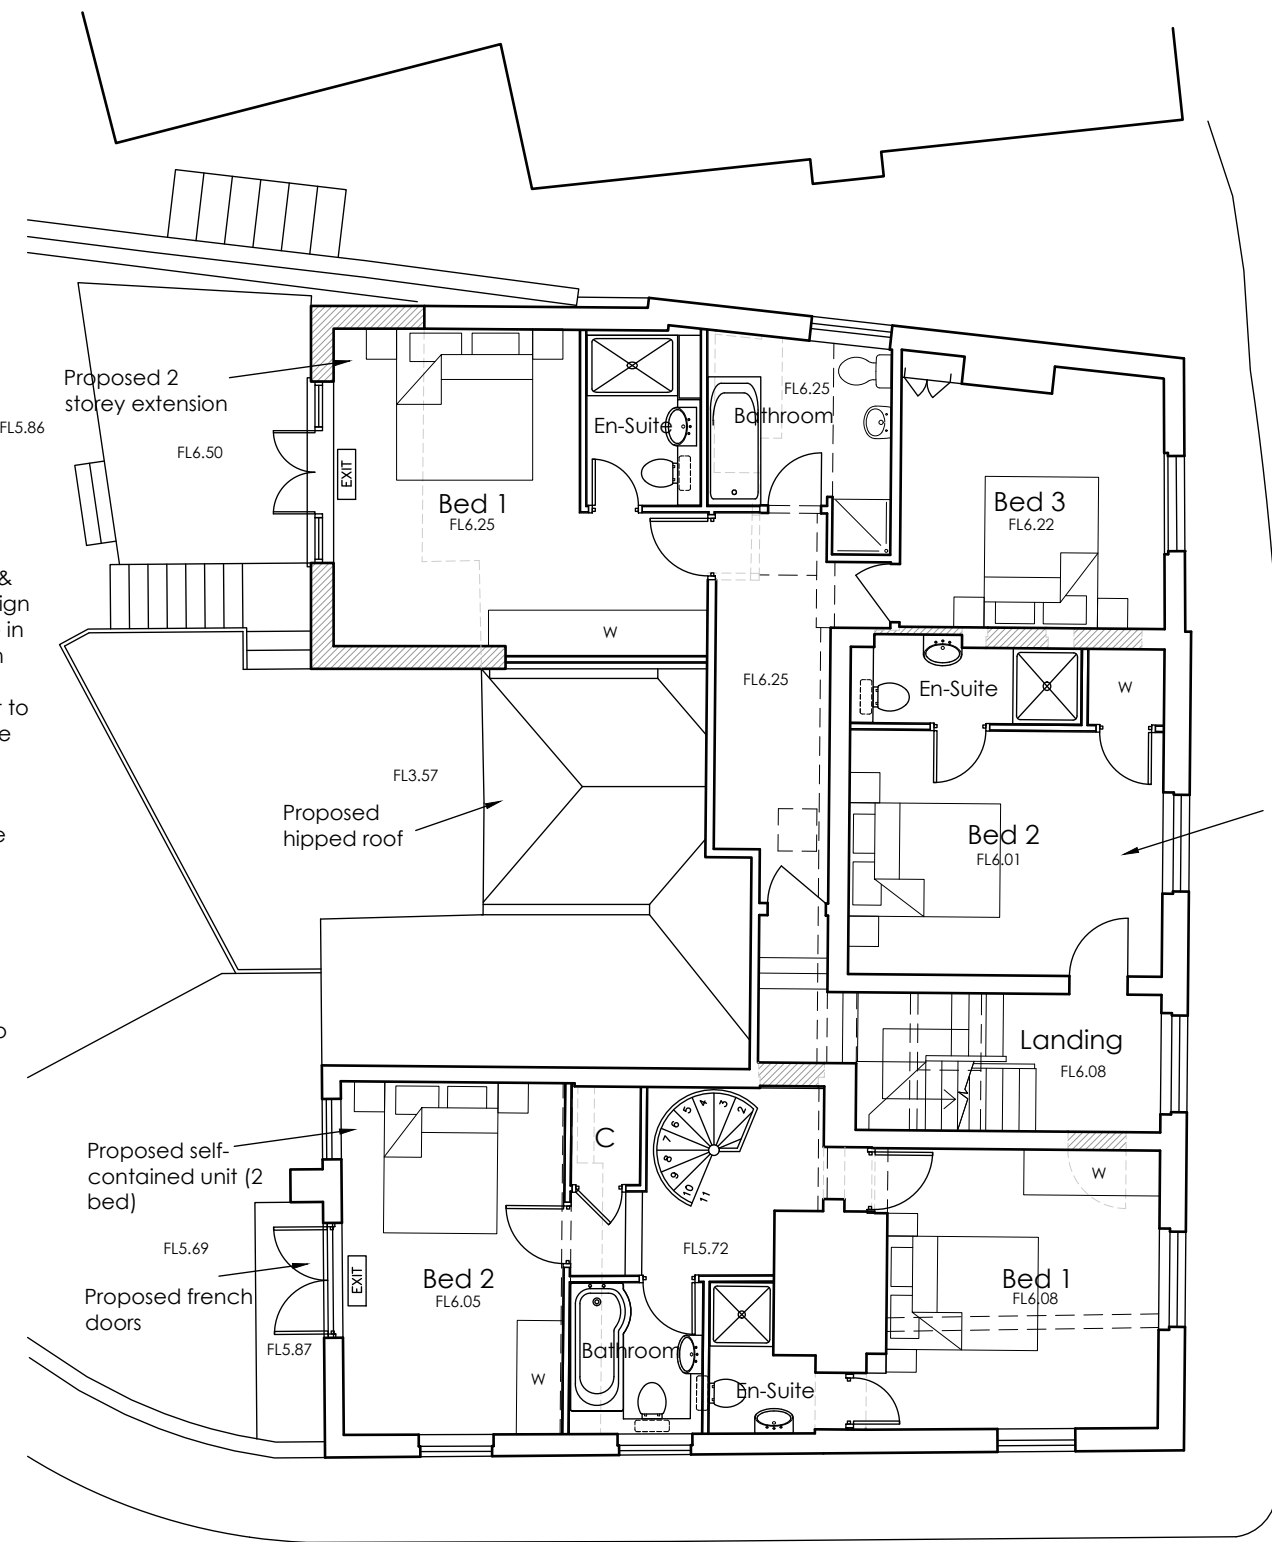

First Floor Plan

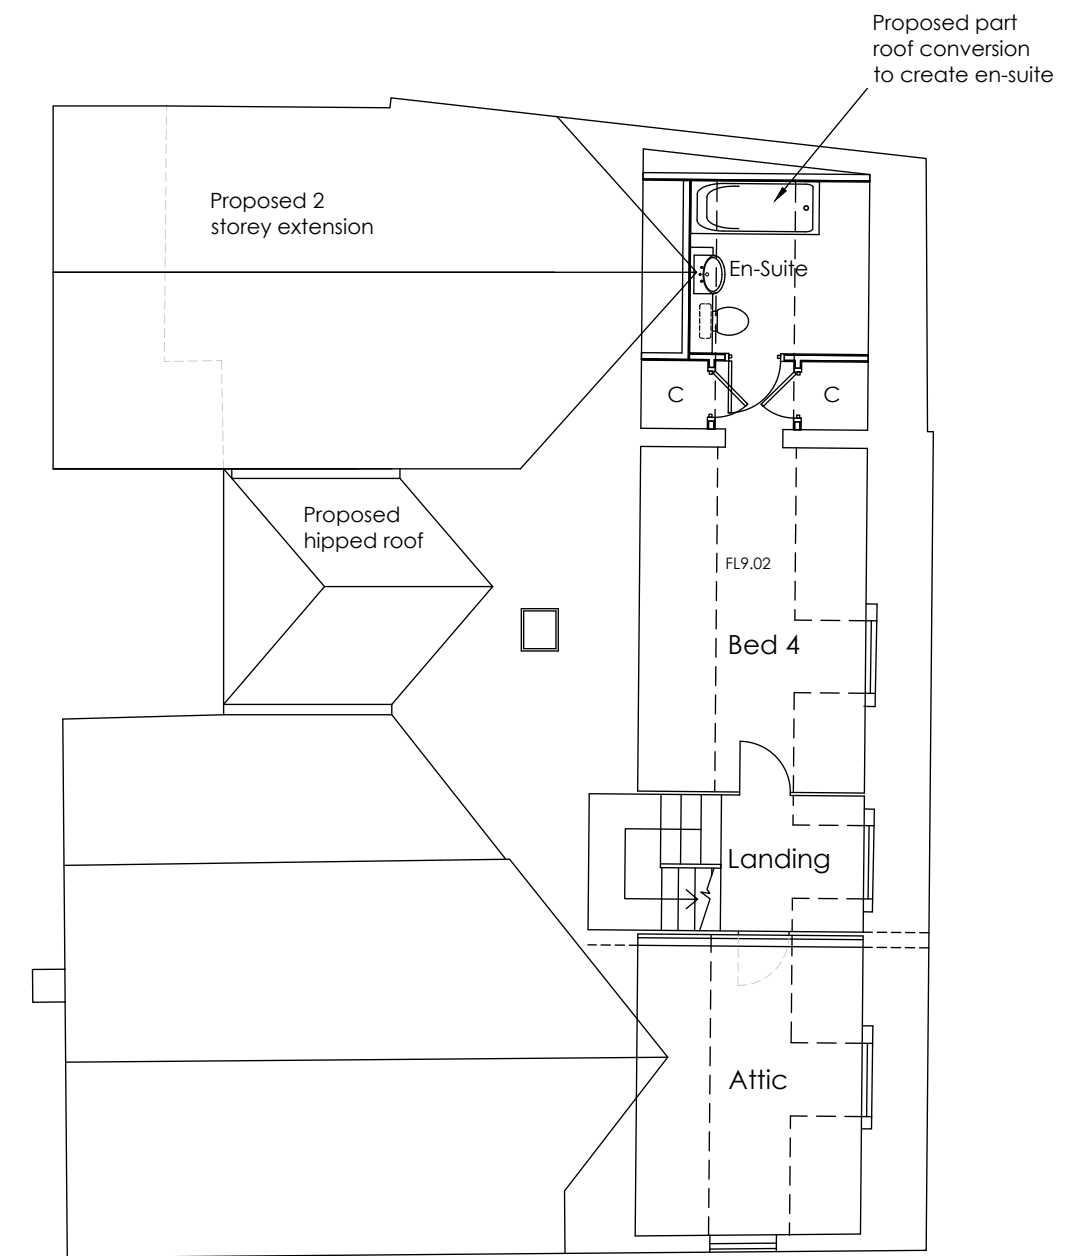

Second Floor Plan

C 16.09.21 FRA update

B 7.09.21 Internal redesign (bedrooms 1st floor)/levels

A 27.07.20 Planning issue

rev: date: note:

Tel: 0845 365 1475
Email: mail@adp-uk.co.uk
www.adparchitects.co.uk

Richmond Court, 94 Botley Road, Park Gate, Southampton, SO31 1BA

project name/address:

Residential Conversion
The Slipway
Rope Walk
Hamble
SO31 4HB

client:

Mr A Loizou

drawing title:

Floor Plans

job number: 1799

drawing number: 02

revision: C

drawing scale/size: 1:100 (A2)

date: Feb 18

drawn: