

GENERAL NOTES

This drawing shall not be used for any other purpose without the express permission of HGP Architects.

This drawing is only to the stated scale if it is printed correctly. HGP cannot accept responsibility for the incorrect scaling of drawings printed by third parties.

All dimensions are in mm unless noted otherwise.



This drawing is to be read in conjunction with all other HGP Planning drawings and all supporting documents.

This drawing may incorporate information from other professionals and as such HGP Architects cannot accept responsibility for the integrity and accuracy of such information.


SAFETY, HEALTH & ENVIRONMENTAL INFORMATION

In addition to the hazards/ risks normally associated with the type of work detailed on this drawing, please note the following:

It is assumed that all works will be carried out by a competent contractor working, where appropriate, to an approved method statement.

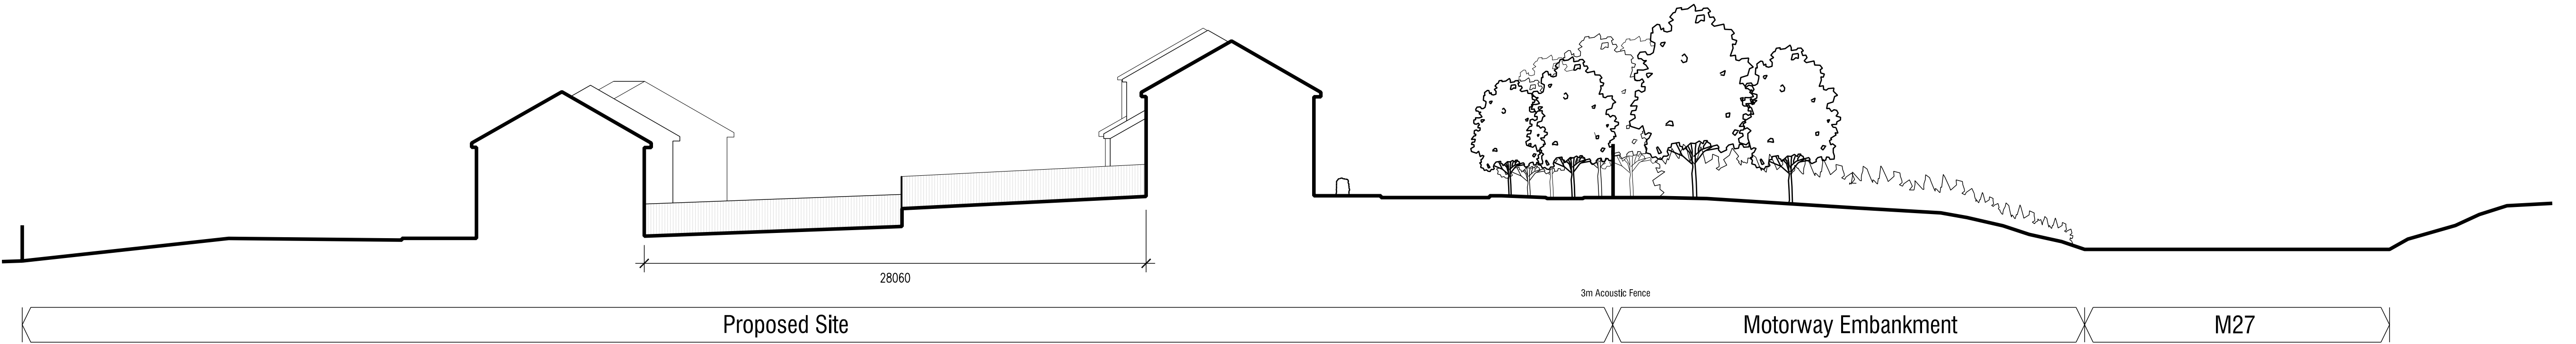 

1:200 Site Section C-C

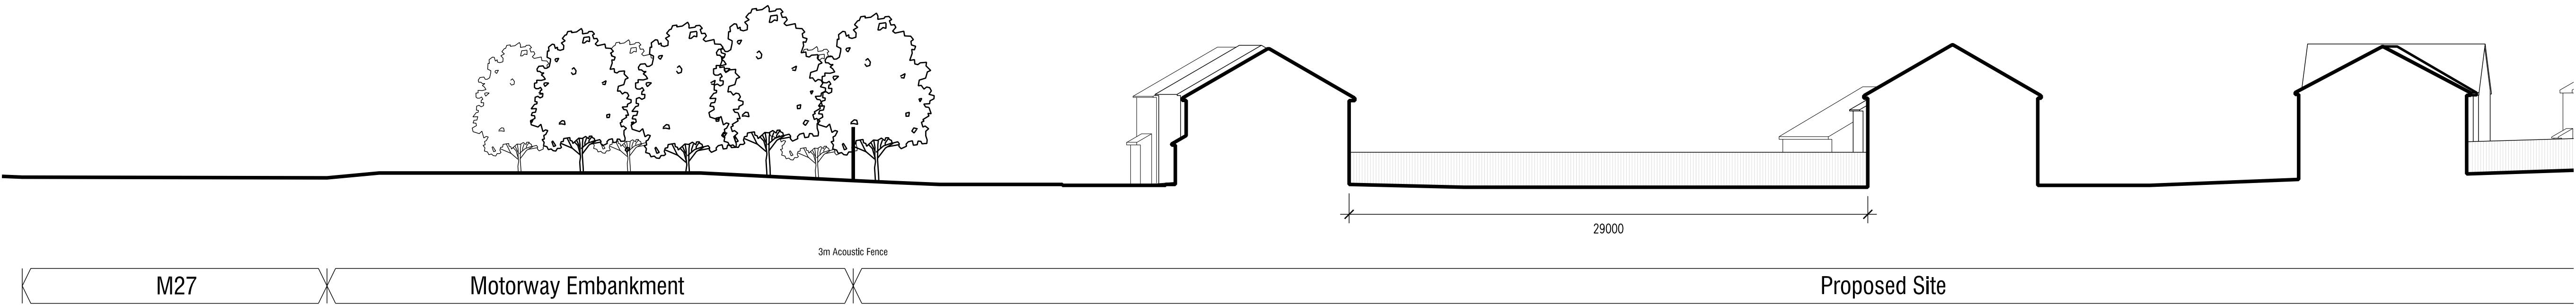

1:200 Site Section D-D



1:1250 Site Plan

Amended to planners comments	15.01.19	JJR	HJE	B
Amended to new layout	09.01.19	JJR	HJE	A

REVISIONS	DATE	DRN	CHK	REV
-----------	------	-----	-----	-----

CLIENT

FOREMAN HOMES

PROJECT

Land off Providence Hill, Bursledon

TITLE

Site Sections (C-C & D-D)

STATUS

Planning

Drawn	Checked	Scale	Date
JJR	HJE	As indicated @ A1	Nov '18

Drawing No.	Revision
16.115.126	B

HGP ARCHITECTS

FURZEHALL FARM, WICKHAM ROAD
FAREHAM, HAMPSHIRE, PO16 7JH

T: 01329 283 225
F: 01329 237 004
E: EMAIL@HGP-ARCHITECTS.CO.UK
W: WWW.HGP-ARCHITECTS.CO.UK

PS 10342

HGP Architects Ltd.
Copyright Reserved.
Check dims. on site.