




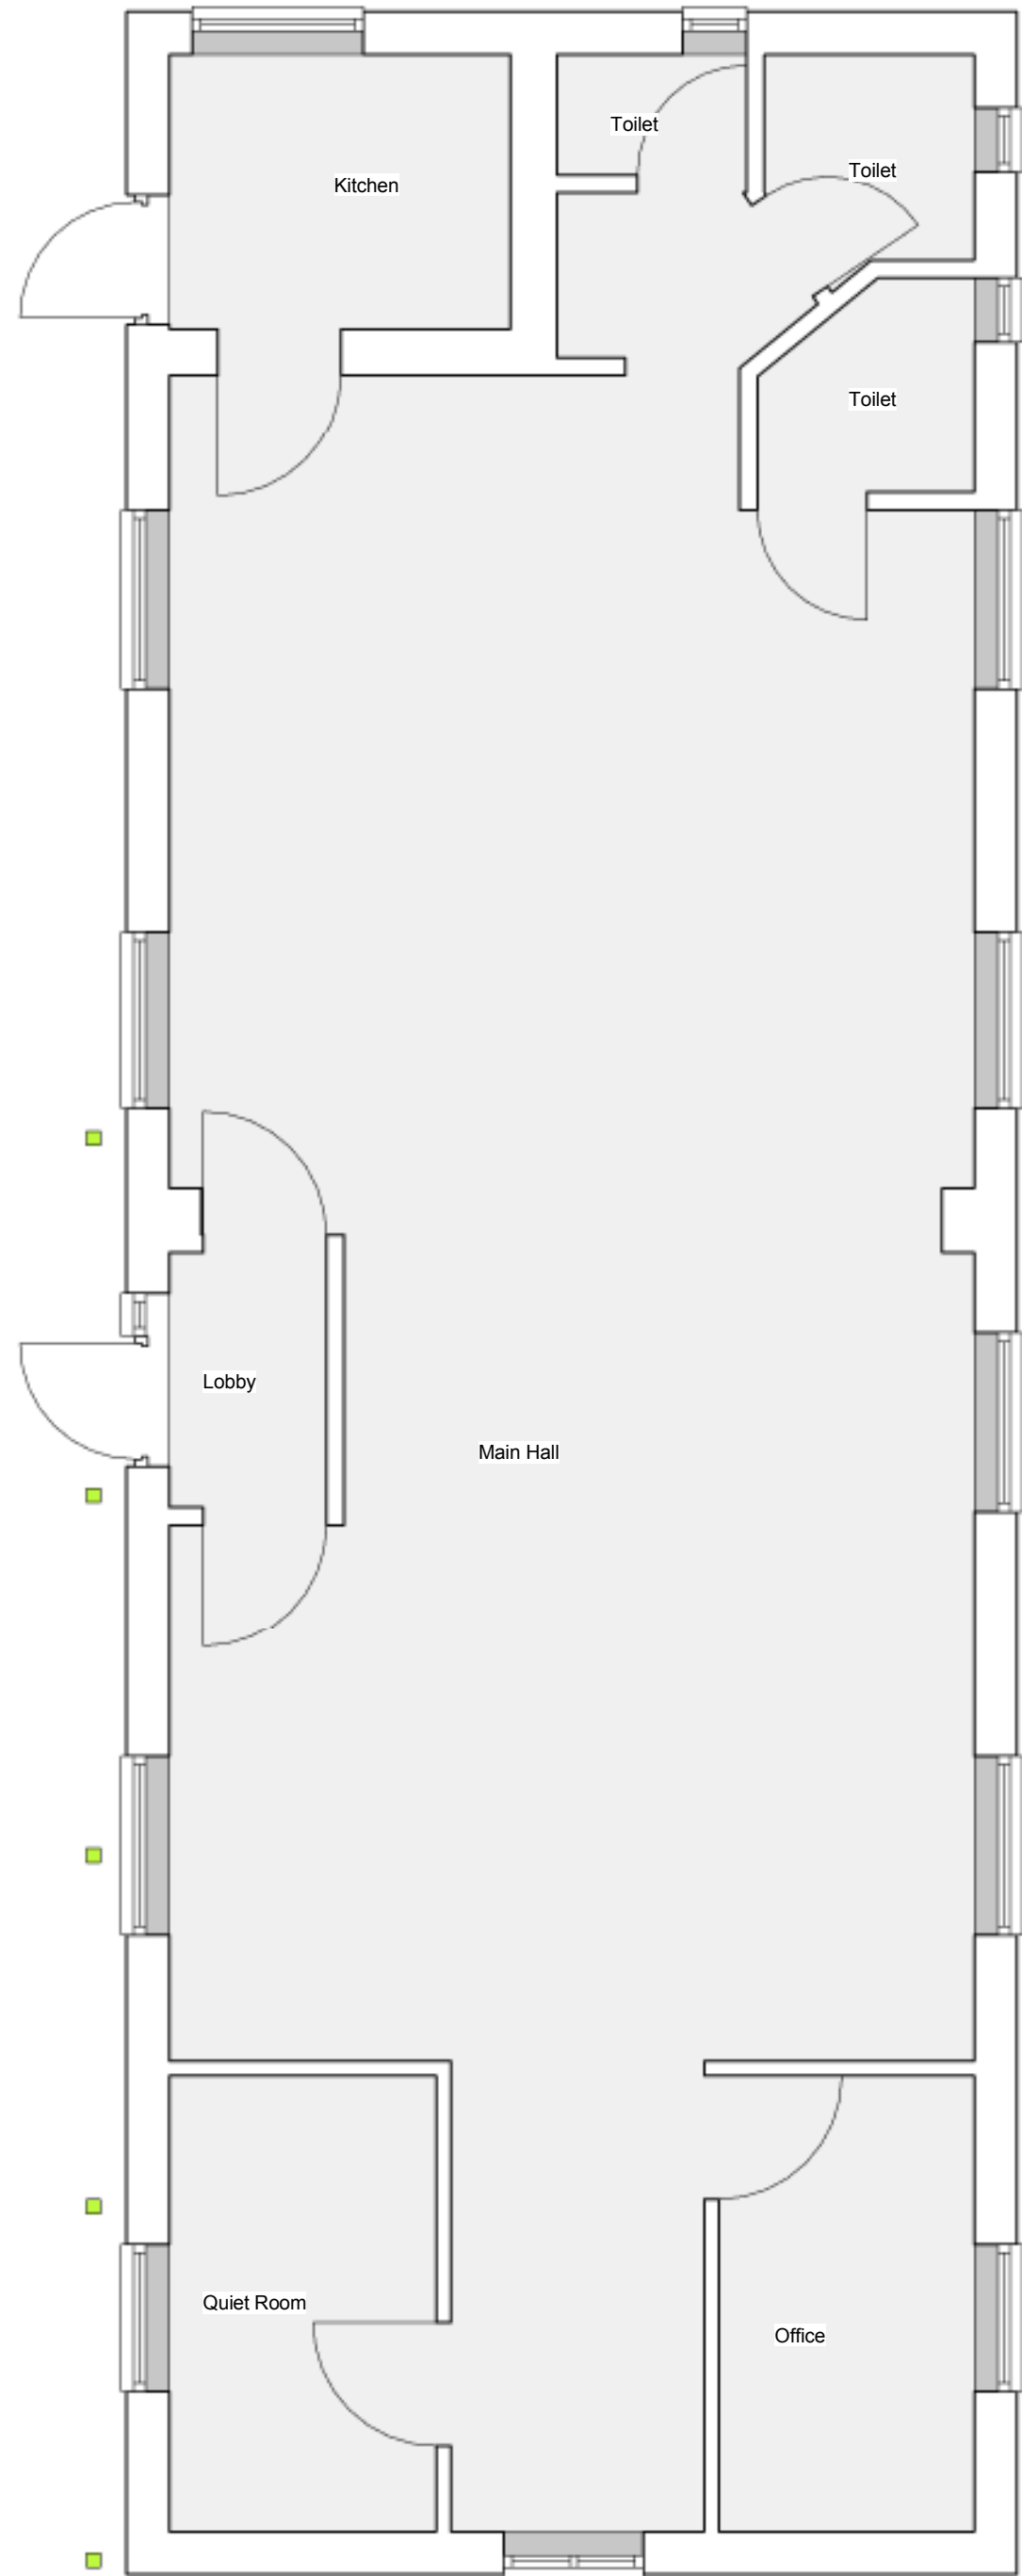


5 Existing Ground Floor Plan
1 : 50

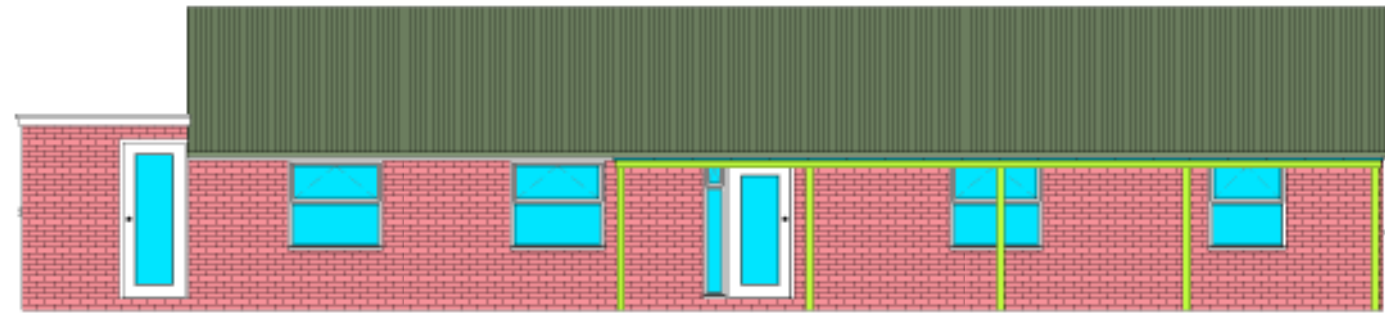


3 Existing Side (Left) Elevation
1 : 100

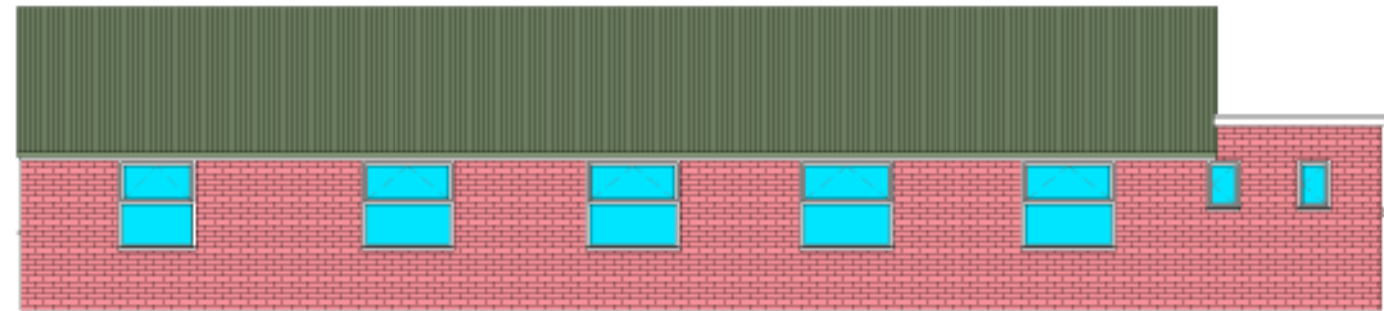

4 Existing Side (Right) Elevation
1 : 100

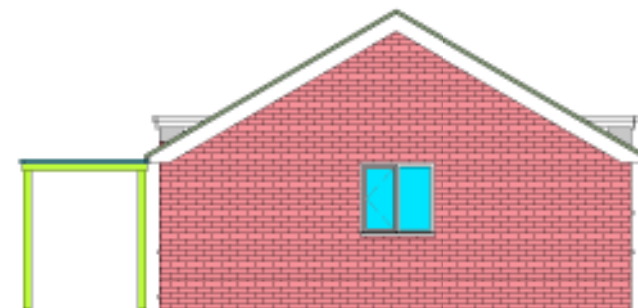

1 Existing Front Elevation
1 : 100

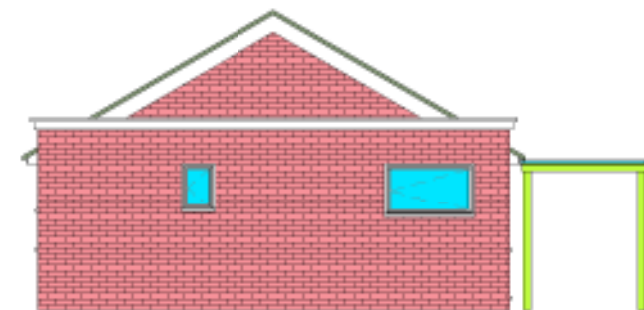

2 Existing Rear Elevation
1 : 100

Revision					
Drawings by: unsted design					
				3D Computer Aided Architectural Design	
Unsted Design Ltd 16 Hazel Close, Chandlers Ford Eastleigh SO53 5RF			Tel: 02380274720 Fax: 02380274720 Email: info@UnstedDesign.co.uk Web Site www.UnstedDesign.co.uk Company Number 8013235		
Utilities/Highways/Environment: It is the responsibility of the client or their contractor to liaise with the Utility providers, Highway Authorities and Environment Agency to ensure that all approvals are in place unless Unsted Design have been given written instructions to act on your behalf.					
Copyright: The copyright for this drawing remains the property of Unsted Design. It cannot be copied, altered or reproduced in any form without the consent of Unsted Design. It cannot be passed to a third party without the written consent of Unsted Design.					
Dimensions: All dimensions to be checked on site prior to the commencement of any work. Do not scale from this drawing for construction purposes.					
Party Wall Agreements: It is the sole responsibility of the building owner or their contractor to draw up any agreements or notices required to comply with the Party Wall Act. This drawing does not guarantee the position of the boundary.					
Client:		MRS JANE ODGEN			
Project Address:		25 SHAFTESBURY AVENUE CHANDLERS FORD EASTLEIGH SO53 3BR			
Drawing Contents:		EXISTING FLOOR PLANS AND ELEVATIONS			
Purpose:		PLANNING APPLICATION			
Scale:		1:50 1:100			
Date		SEPTEMBER 2021		Drawn by:	MKU
Drawing Number	Client	Status	Project Number	Sheet Size	
001 OGDEN		EX1306		A2	