



REVISIONS			
REV.	DESCRIPTION	DRAWN	CHKD.
A	Amended to LA comments.	AC	AC

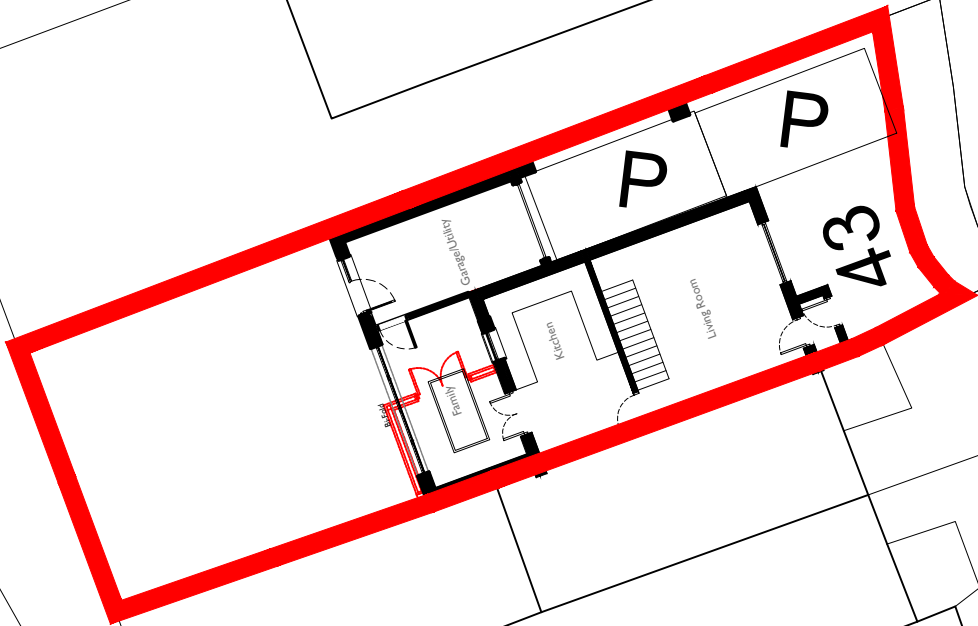

Key
Site Boundary

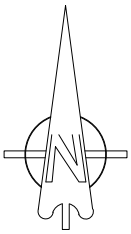

Please ensure drawing is printed with 'no scaling' and 'NOT' scaled to fit'. Check against scale bar.

In association with
AC DESIGN
Email: alexpcarr@outlook.com
Telephone: 07308 953285
Website: www.acdesignuk.co.uk

PROJECT 43 Chillerton Netley	Project type Housing	Drawing classification Housing	SCALE 1:200	SHEET SIZE A2	SHEET No.	DATE 05/05/21	DRAWN Alexander Carr
	DRAWING TITLE Proposed Site Plan		Planning				
			EC01-I001-A				