



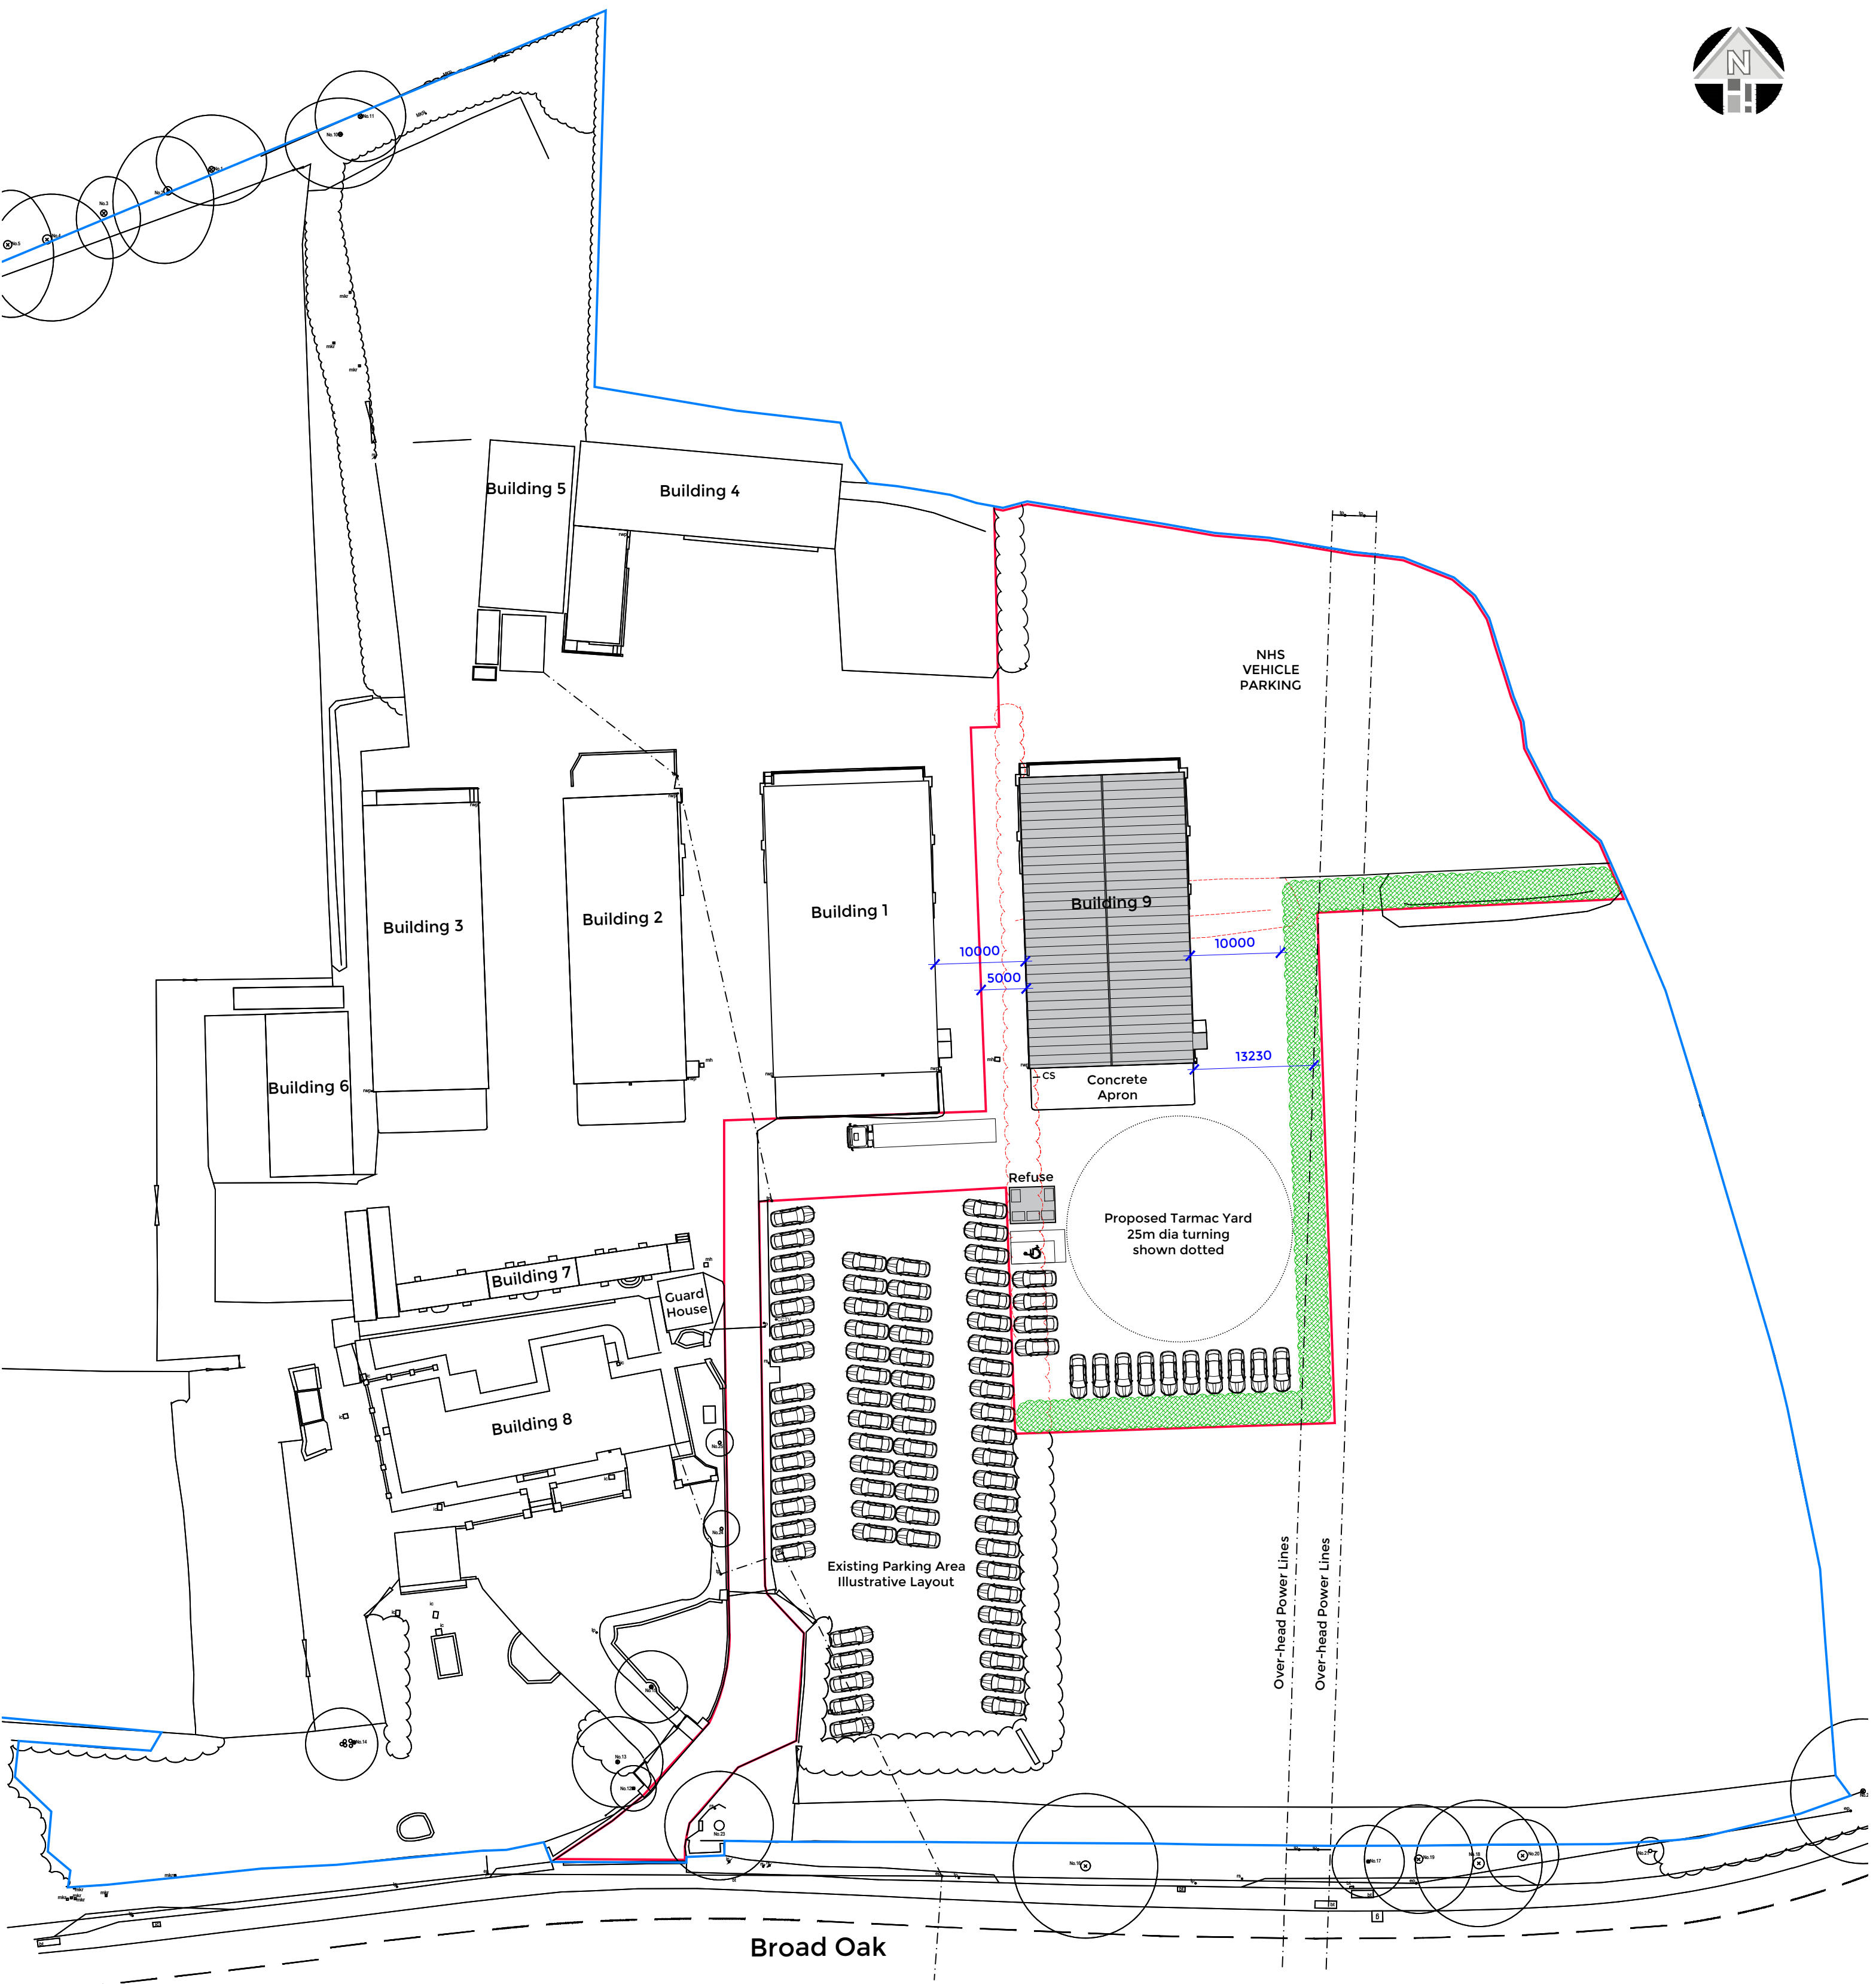

KEY

- Application Boundary
- Land in Applicant's Ownership
- Proposed demolitions
- Proposed Building
See detailed proposals
- Proposed Landscape Buffer
See proposals (by others)
- CS
Sheffield Cycle Stand

PLANNING

 

BOYLE+SUMMERS
ARCHITECTURE AND MASTERPLANNING

Canute Chambers
Canute Road
Southampton
Hampshire
SO14 3AB

Client	CCW Services Ltd			
Project	Building 9, Broadway Farm, Broad Oak			
Title	Proposed Site Plan			

BS192	CCW- BSL - ZZ - XX - DR - A					2001 - PL				
	Project	Originator	Volume	Level	Type	Role	Series	Number	Suitability	Revision

B+S Ref.	Date	Scale @ A2	Drawn	Checked
21003	Sep 2021	1:500	FN	SD

Tel: 023 8063 1432

www.boyleandsummers.co.uk

Other than for the purposes of planning, do not scale these drawings. Use written dimensions only. All dimensions to be checked on site prior to commencement of work.

This drawing is © Boyle+Summers Ltd and may not be reproduced, copied or altered in any way without written authority.