



Notes


This drawing is based on J. Brotherton & Partners survey drawing ref. JOB-21397-B, dated 27-07-2021.

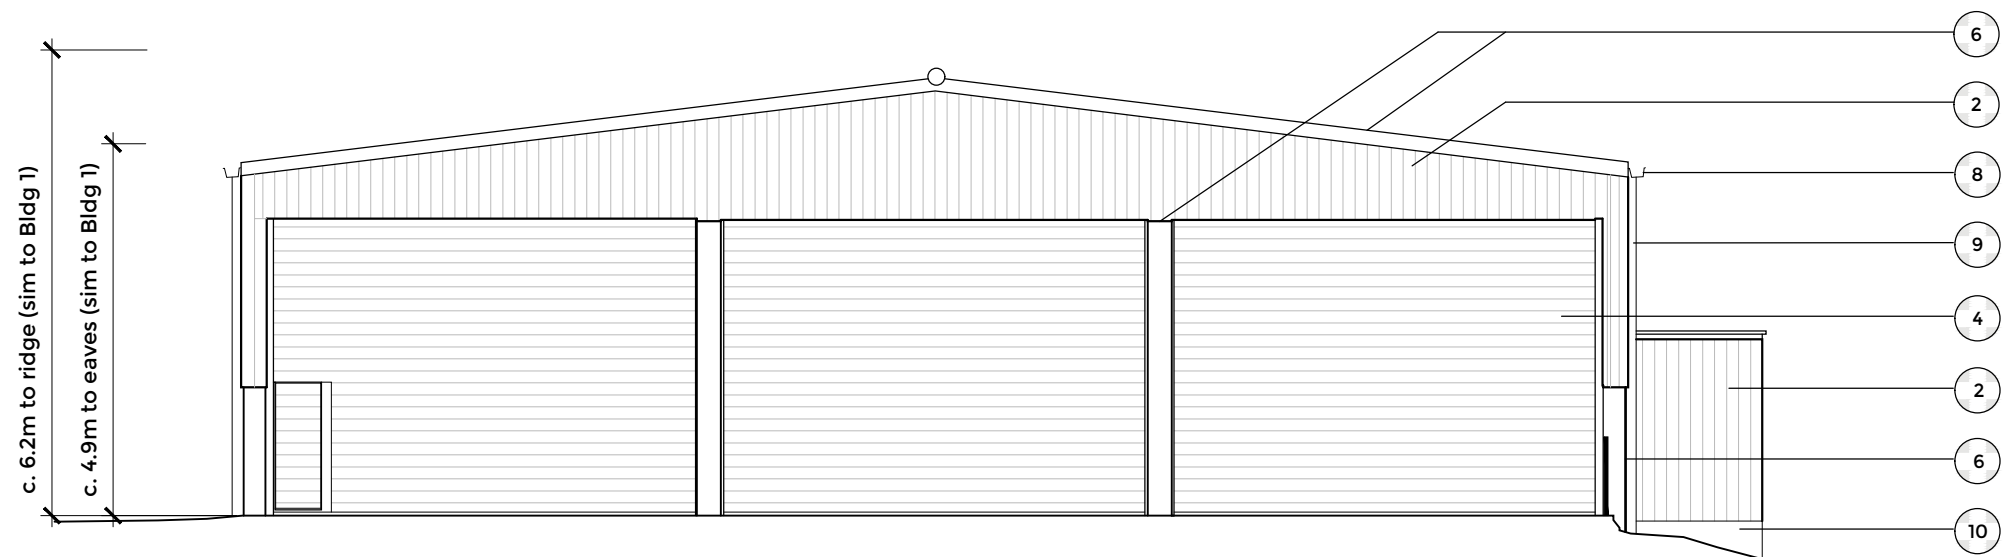


01 **South Elevation**
1:100

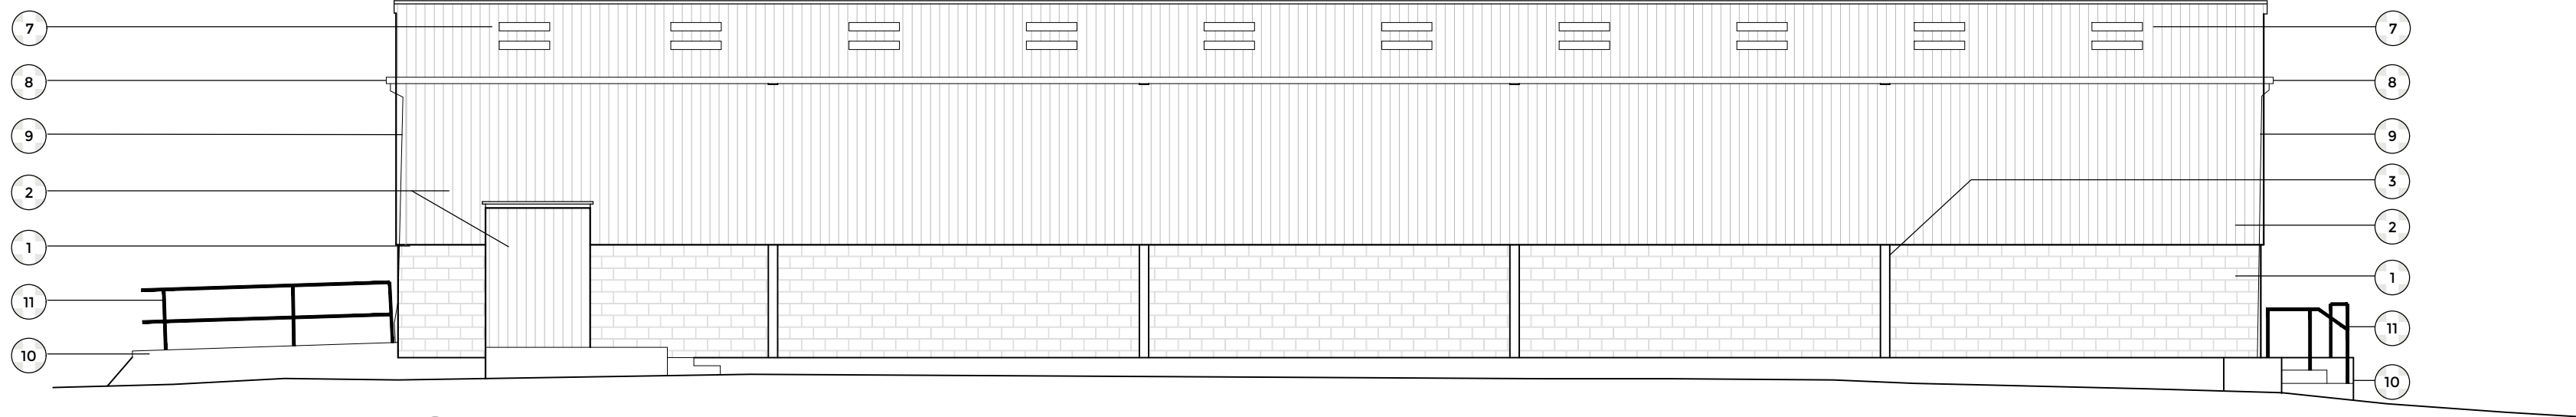

02 **East Elevation**
1:100

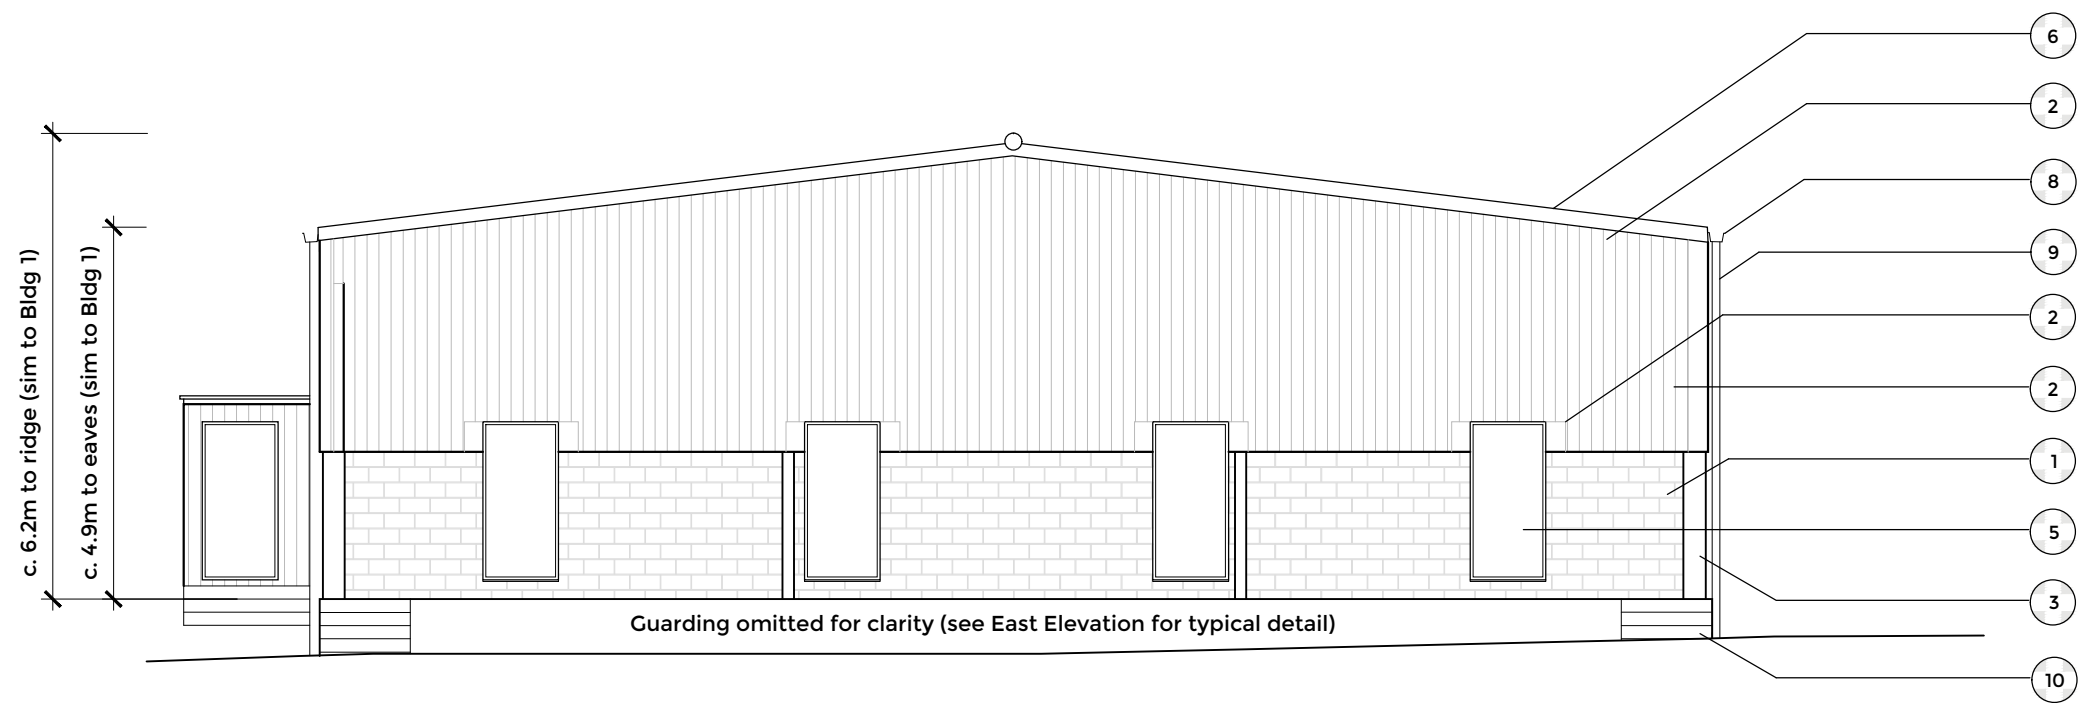

03 **North Elevation**
1:100


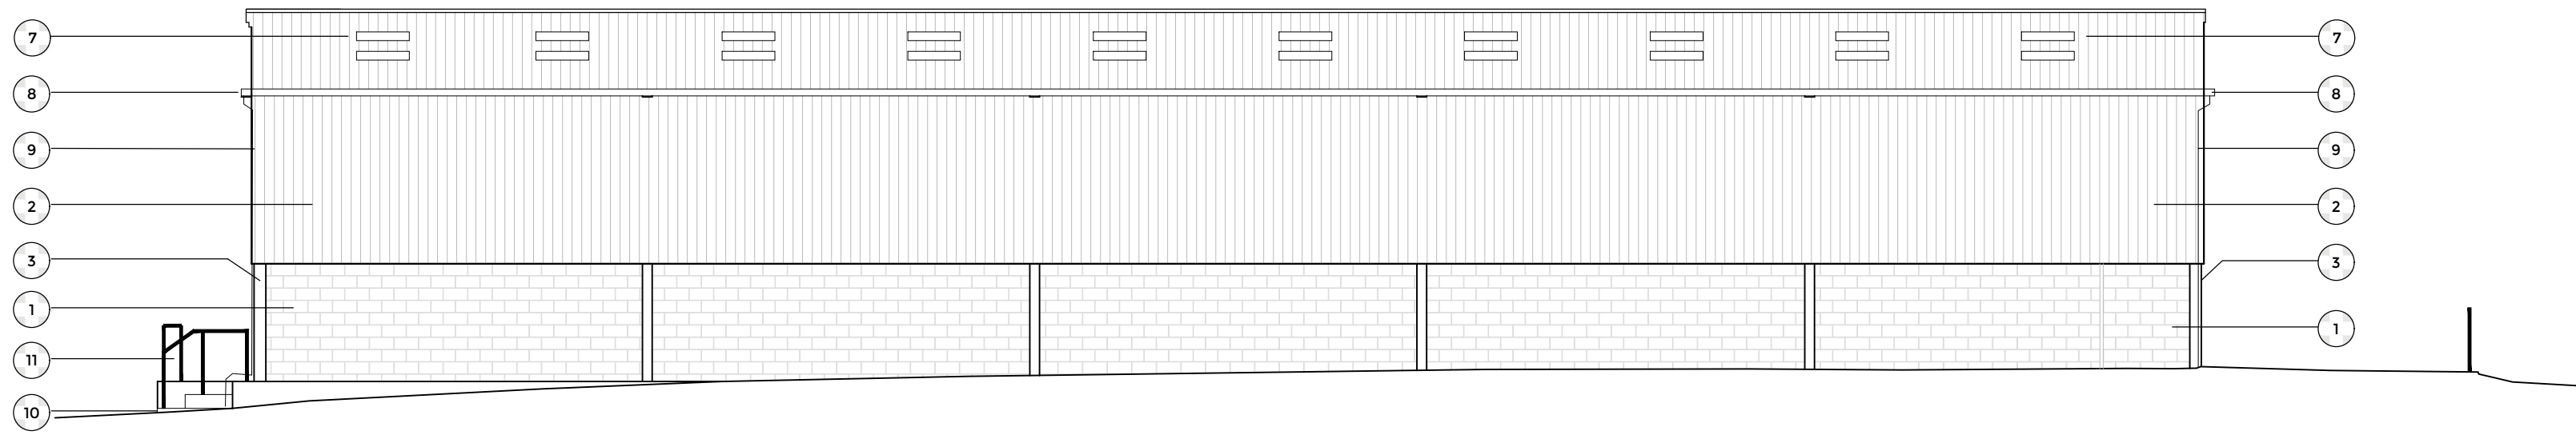


04 **West Elevation**
1:100

Materials

Materials Key - all to match existing neighbouring Building 1

1. Fairfaced concrete blockwork walls (natural)
2. Vertical profiled wall cladding (green)
3. Partially exposed steel frame (natural)
4. Steel goods doors (galvanised)
5. PPC steel personnel doors (yellow)
6. PPC aluminium flashings
7. Profiled roof cladding with roof lights (light grey)
8. Guttering (light grey)
9. Rainwater pipes (black)
10. Concrete apron, plinth and steps (natural)
11. Guarding / rails (galvanised)

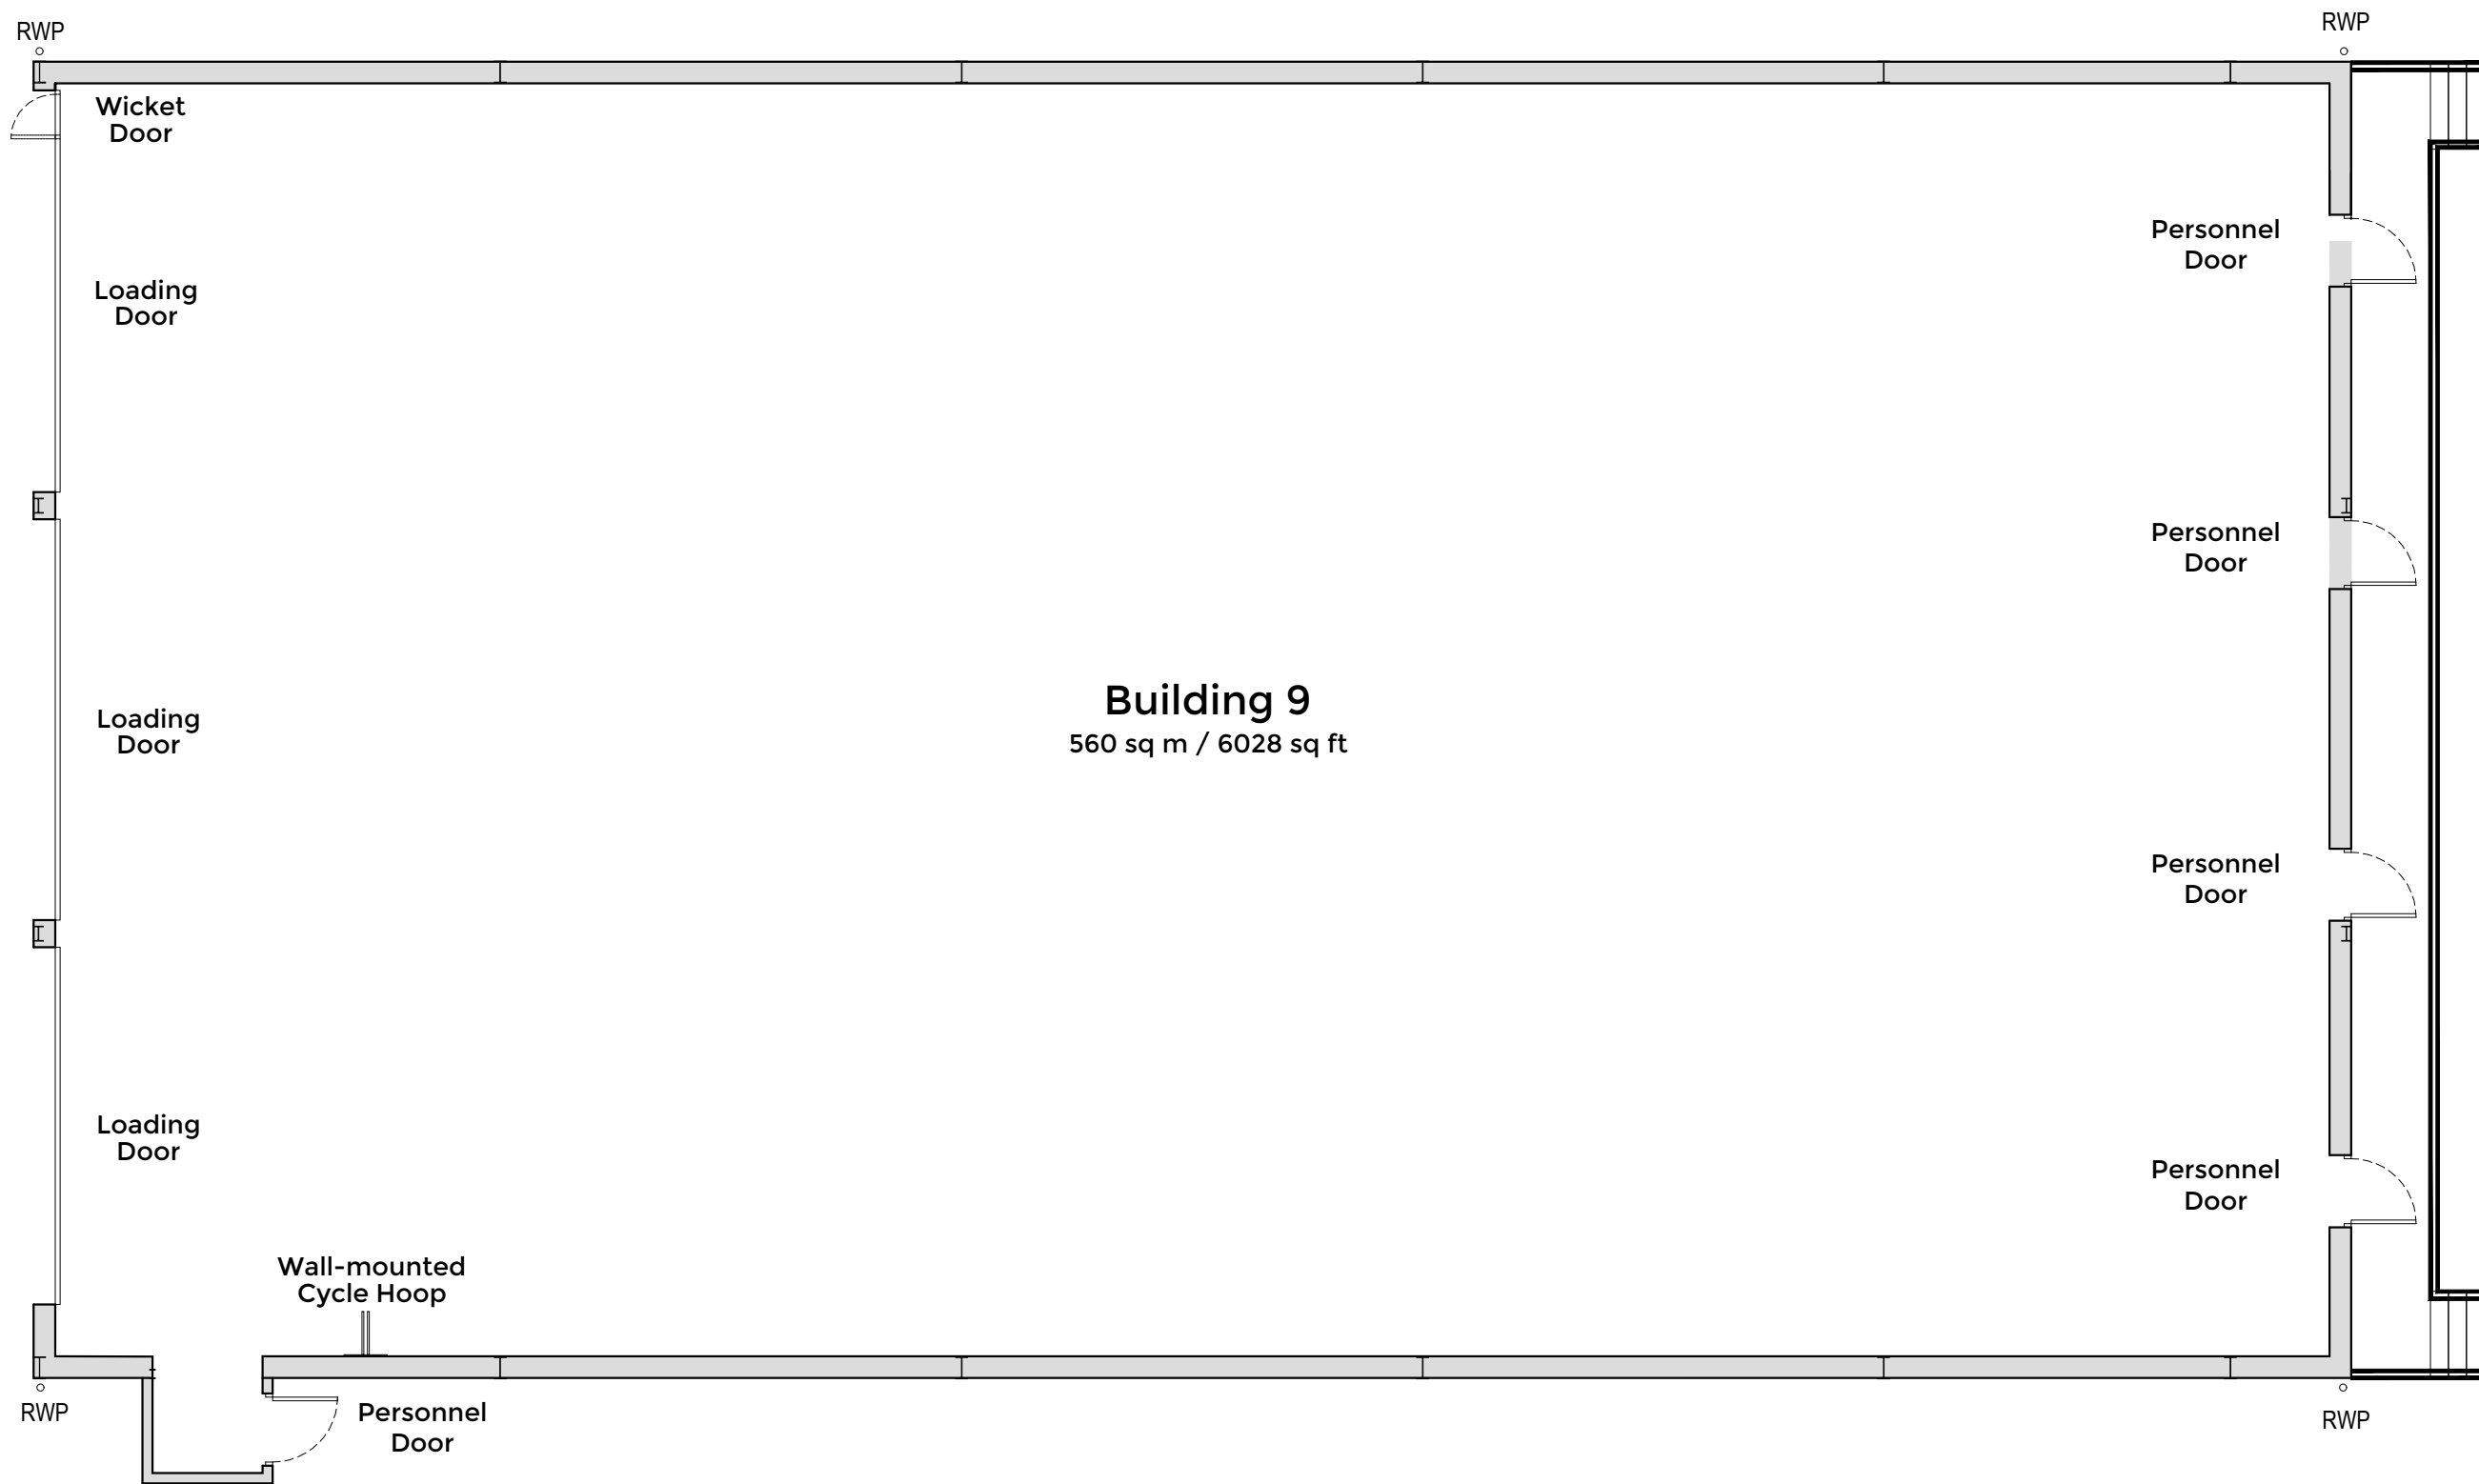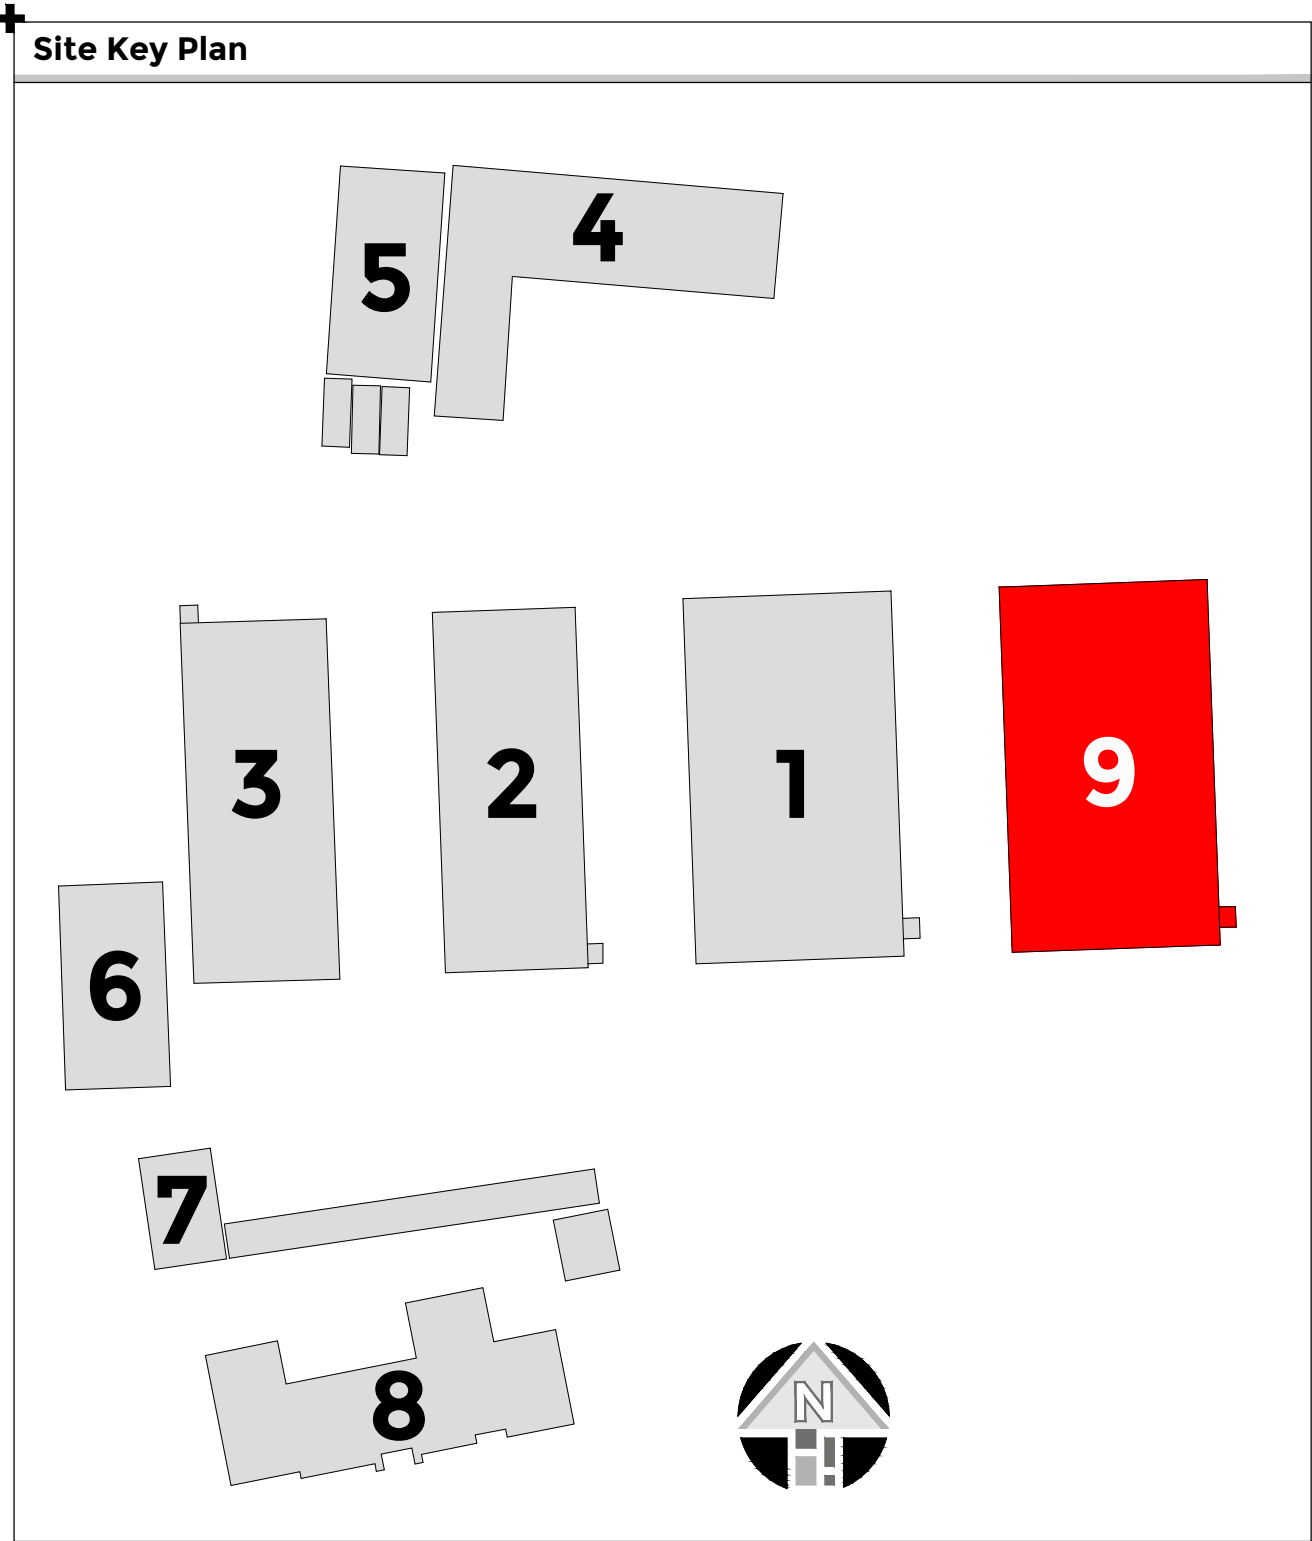

Building 9- Floor Plan
1:100

PLANNING



Client CCW Services Ltd

Project Building 9, Broadway Farm, Broad Oak

Title Proposed Floor Plan + Elevations

CCW- BSL - B9 - XX - DR - A - 3001 - PL

B+S Ref.	Date	Scale @ A1	Drawn	Checked
21003	Sep 2021	1:100	SS	SD

Tel: 023 8063 1432 www.boyleandsummers.co.uk

Other than for the purposes of planning, do not scale these drawings. Use written dimensions only. All dimensions to be checked on site prior to commencement of work.

This drawing is © Boyle+Summers Ltd and may not be reproduced, copied or altered in any way without written authority.