


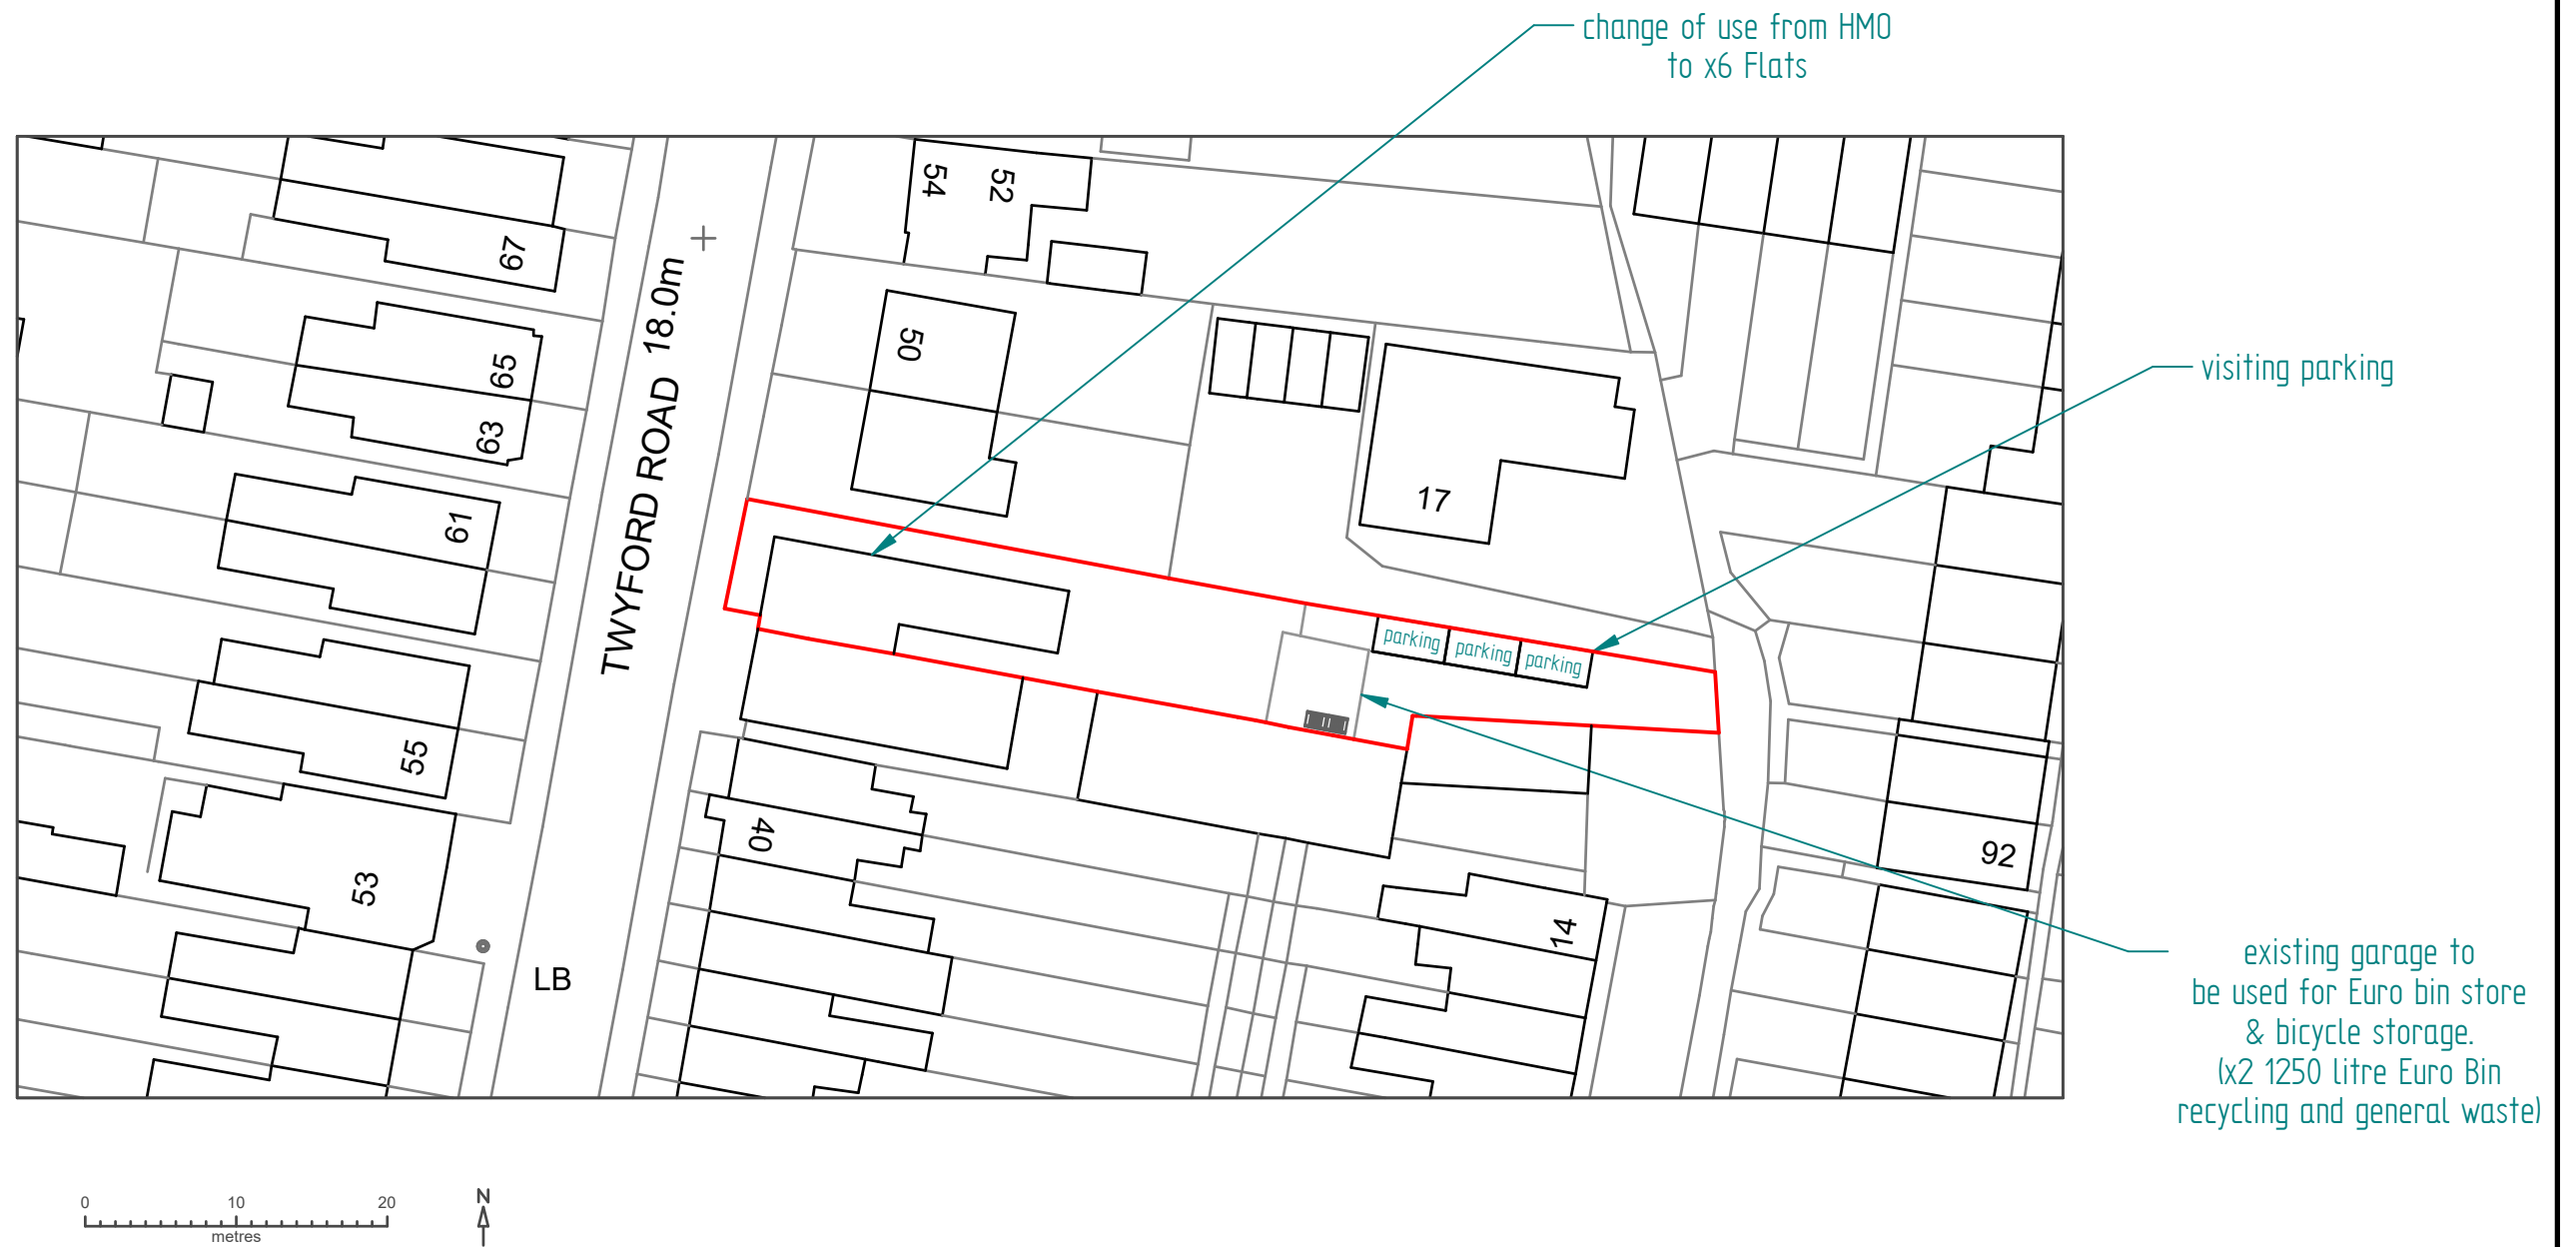

	NAME	DATE
DRAWN	PRB	12/11/2021

UNLESS OTHERWISE SPECIFIED
DIMENSIONS ARE IN MILLIMETERS

DWG PLANS 85 Cranmer Drive, Nursling, Southampton, SO16 0TD Mobile: 07851229345, Email: info@dwgplans.co.uk		
TITLE Site Plan 46 Twyford Road, Eastleigh		
SIZE A3	DWG NO DWG PLANS 01294	REV B
CLIENT: Silkstead		
SCALE: 1:500 @ A3		SHEET 1 of 1