



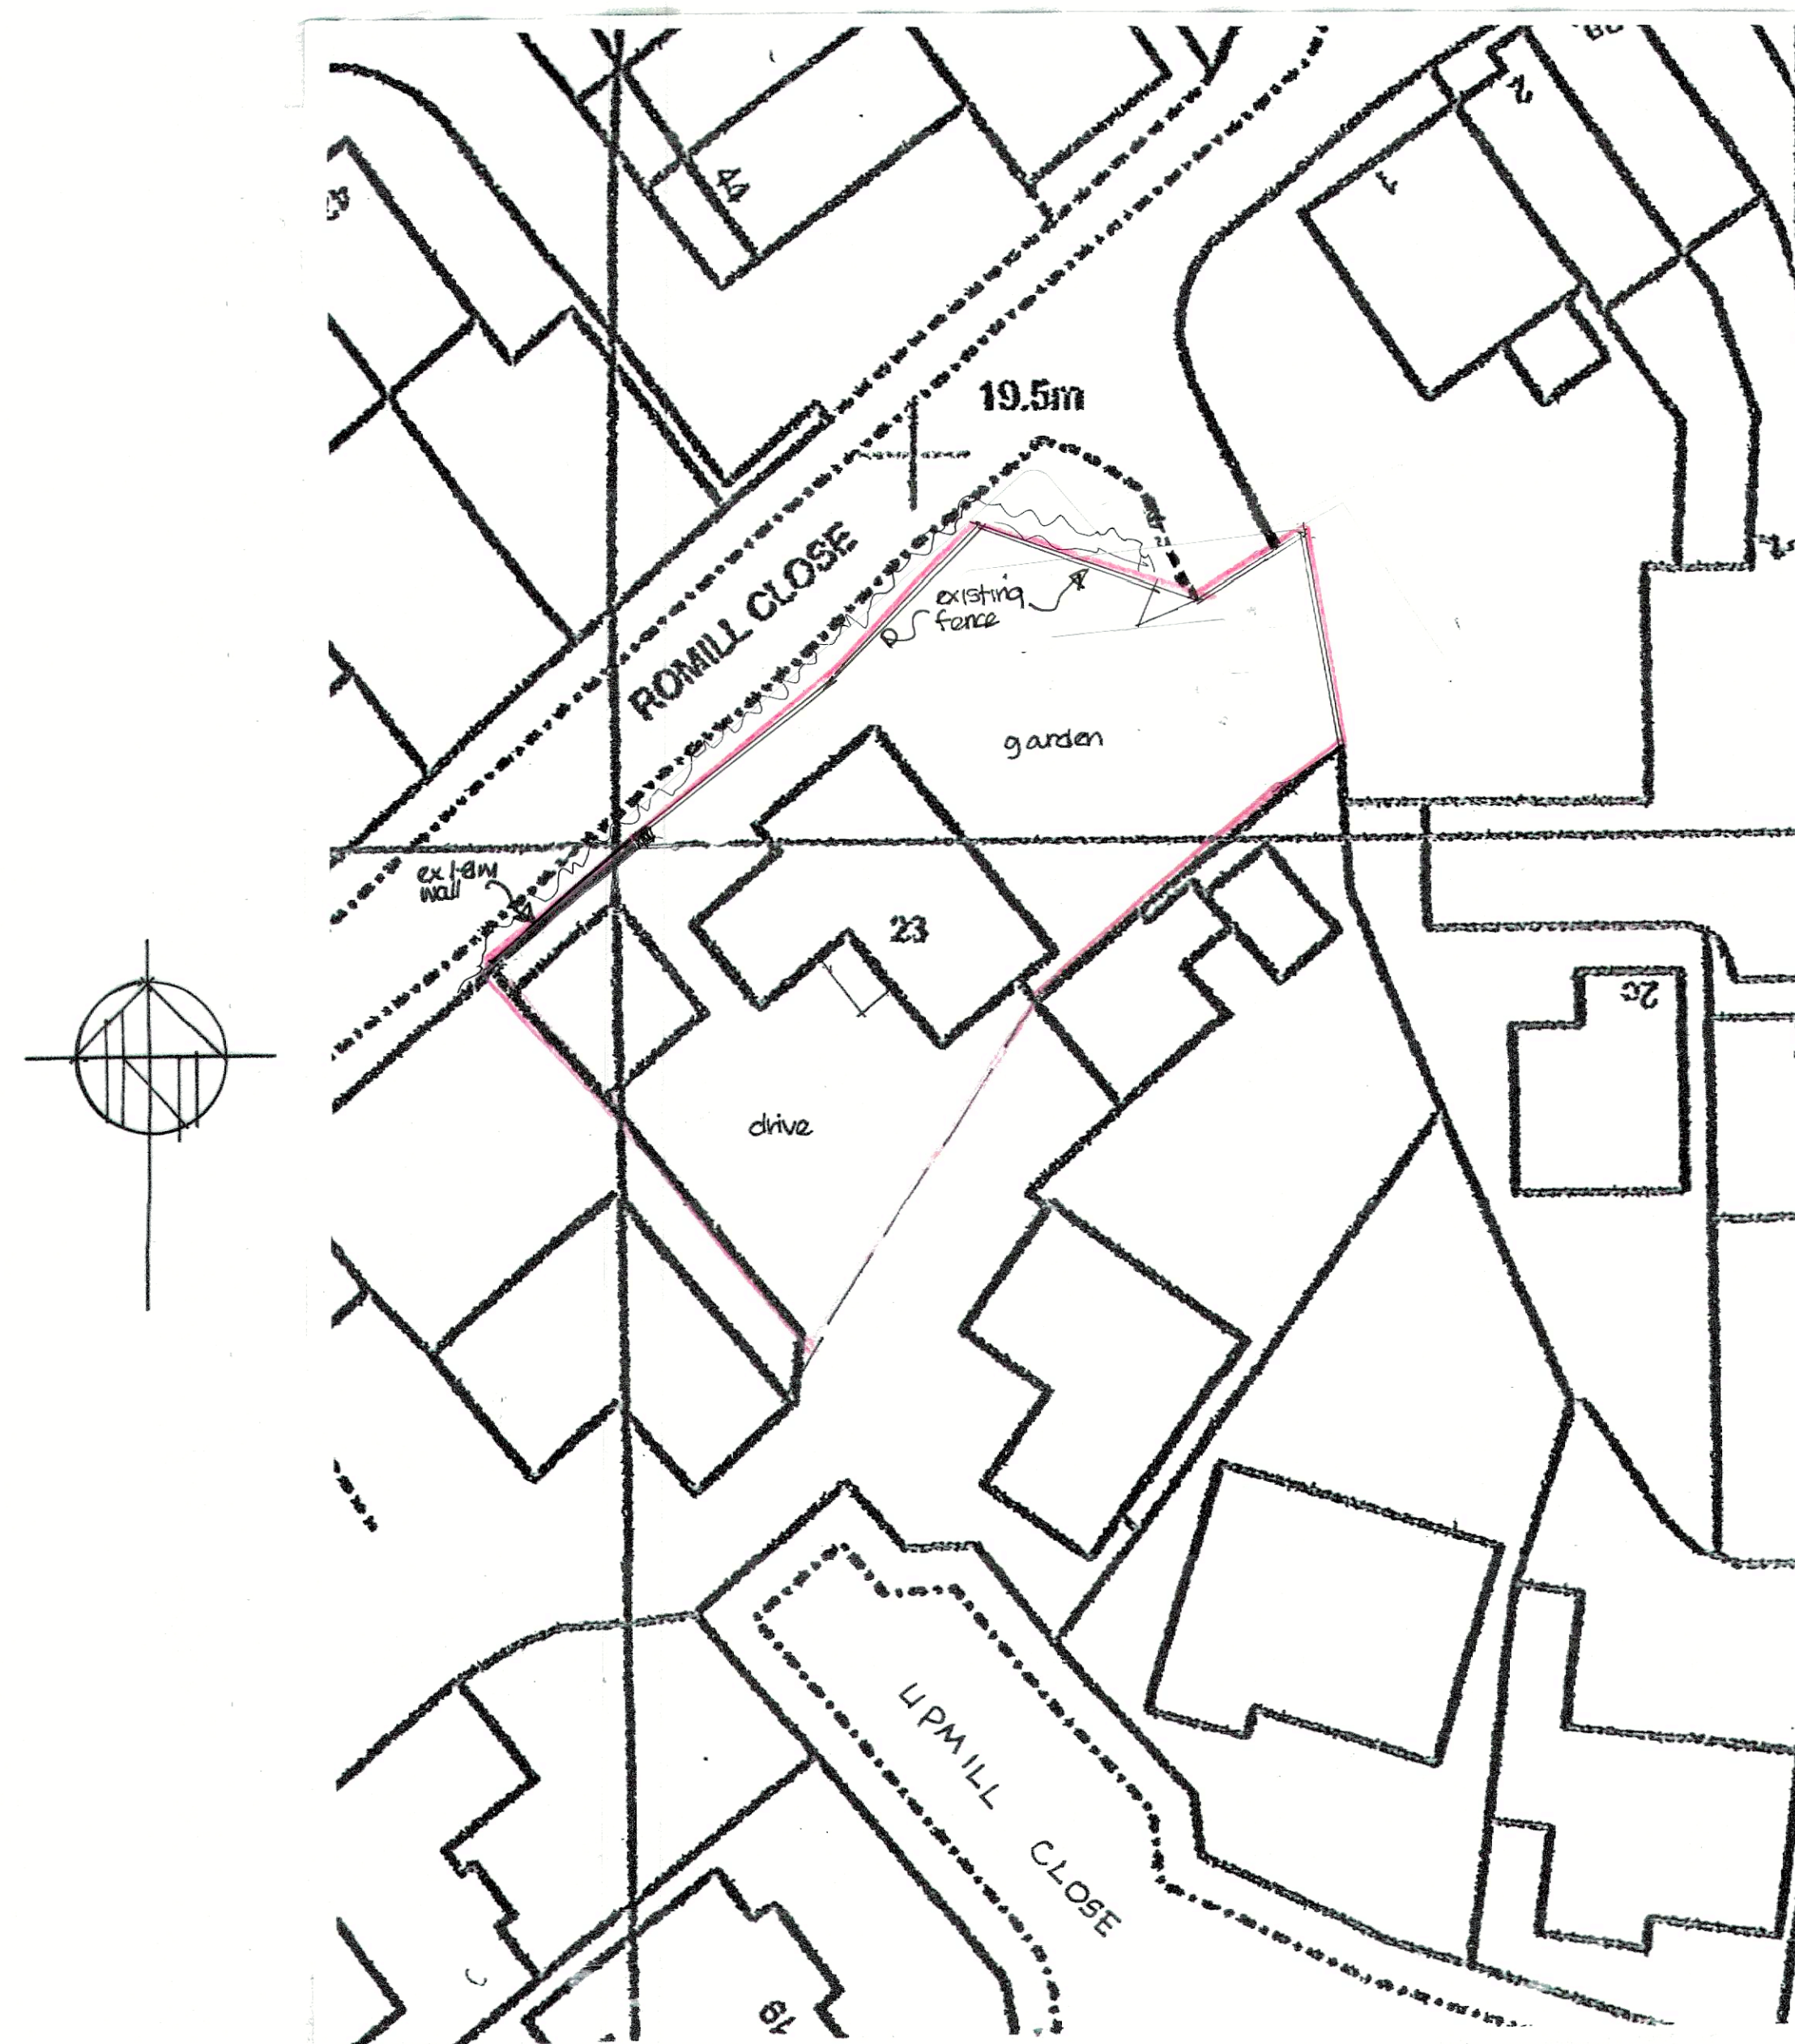


site plan scale 1:250

Scale bar 1:250

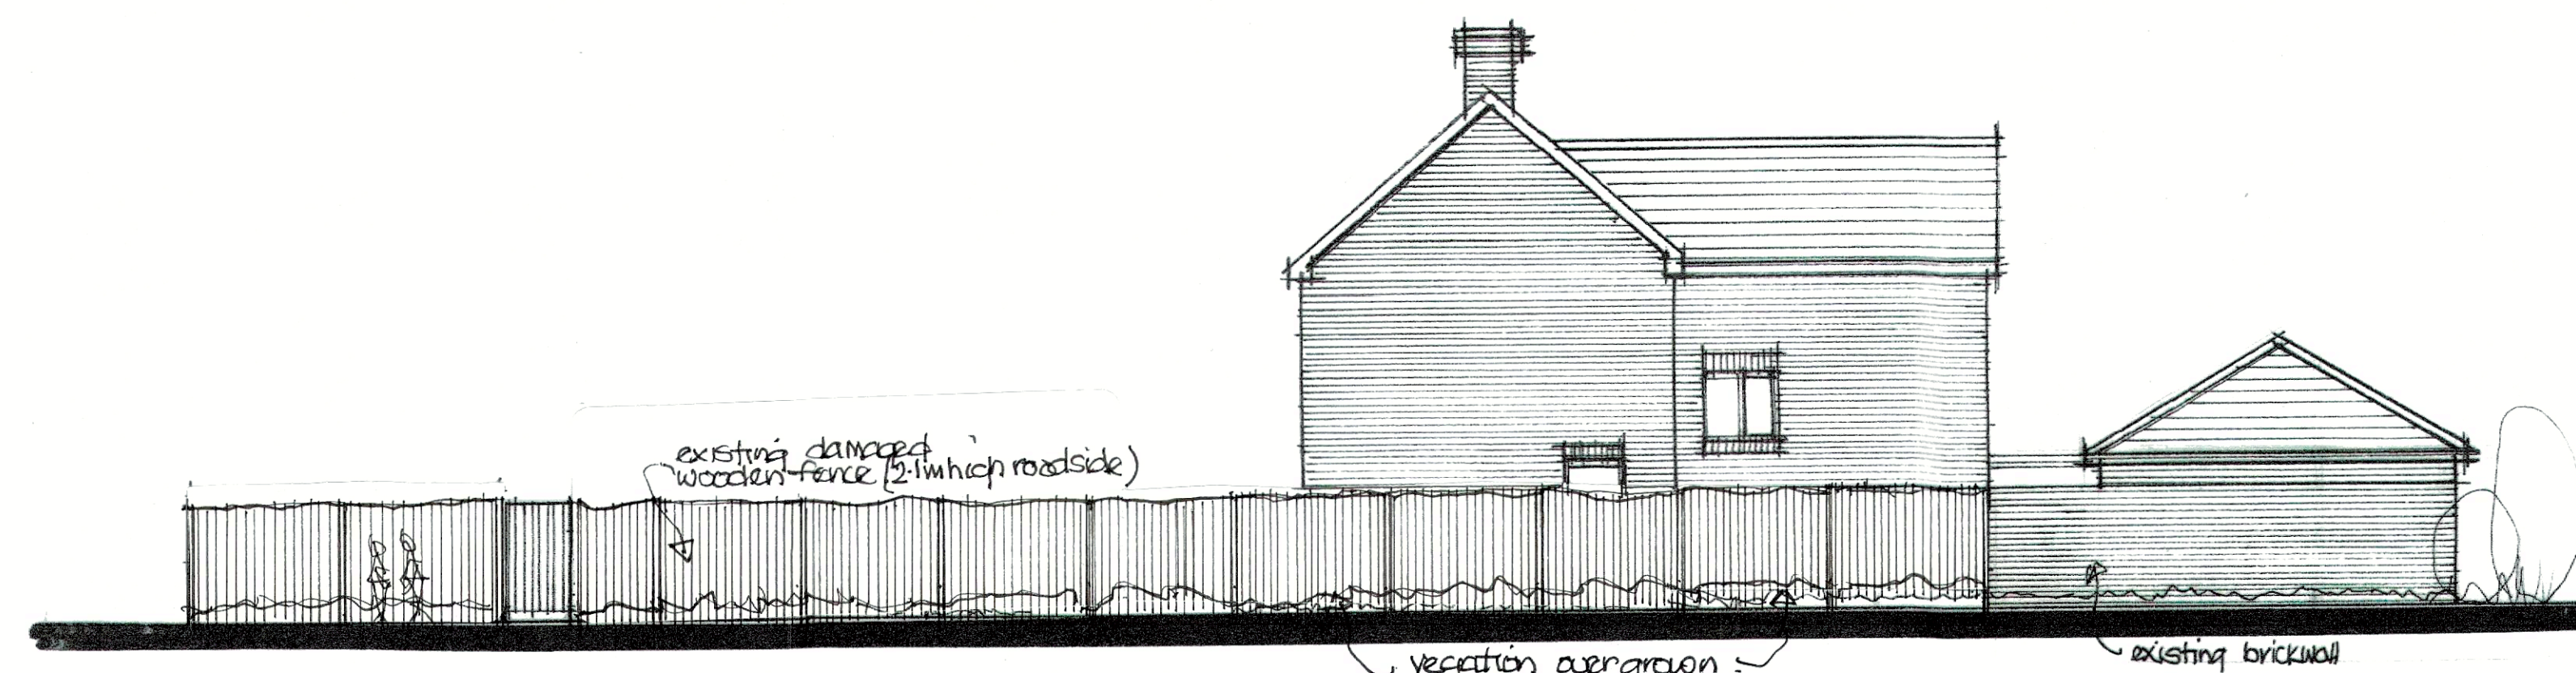

elevation from Romill Close

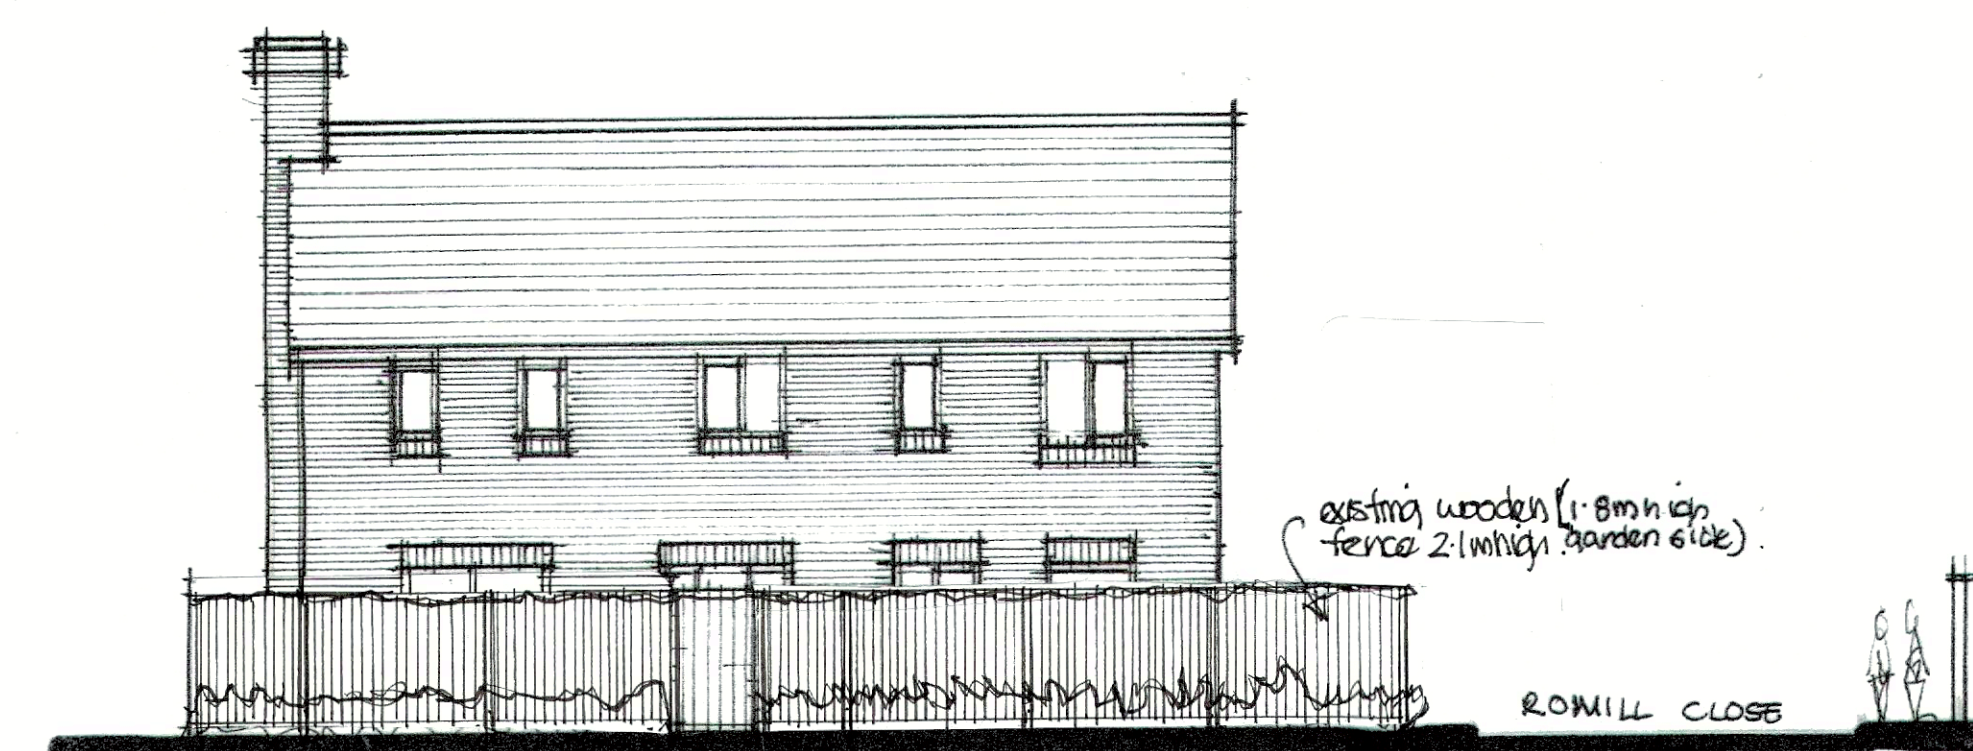

rear elevation

Scale bar 1:100

Drawing title	
Existing boundary fence at 23 Upmill Close, West End, Hants. SO30 3HT.	
Scale	
1:100 1:250	
Date	December 21.
Drawn by	David Windsor
Drawing no.	U.C.002.