



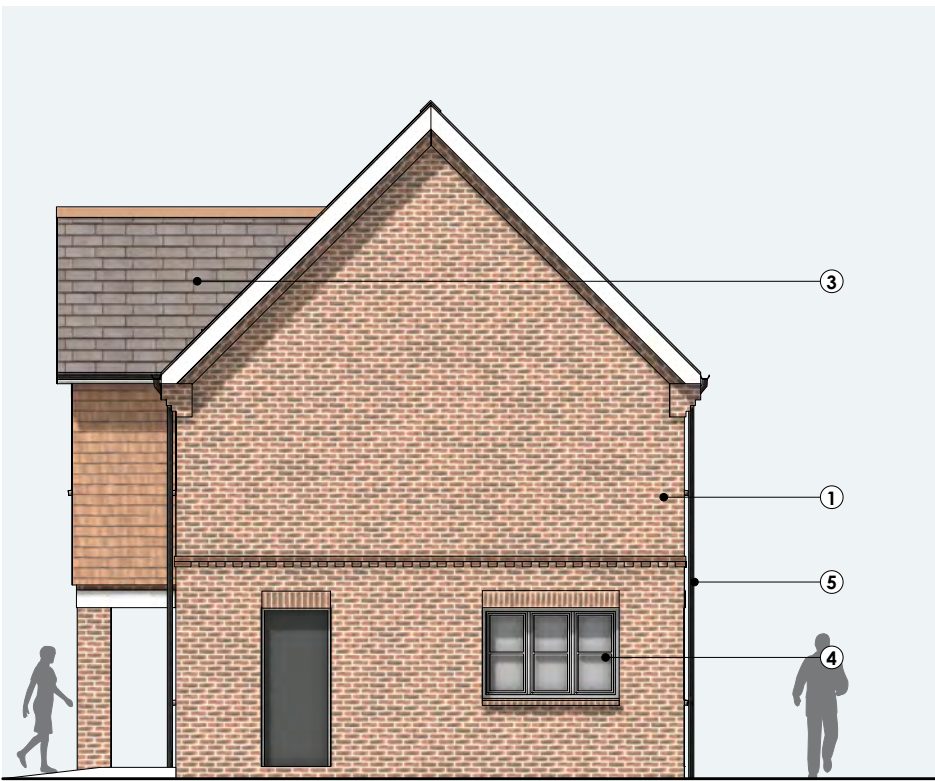


West Elevation - Front

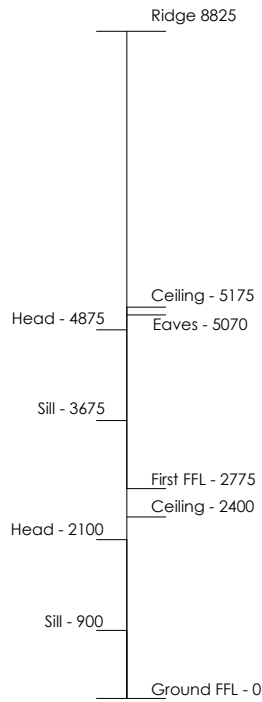


South Elevation - Side



East Elevation - Rear

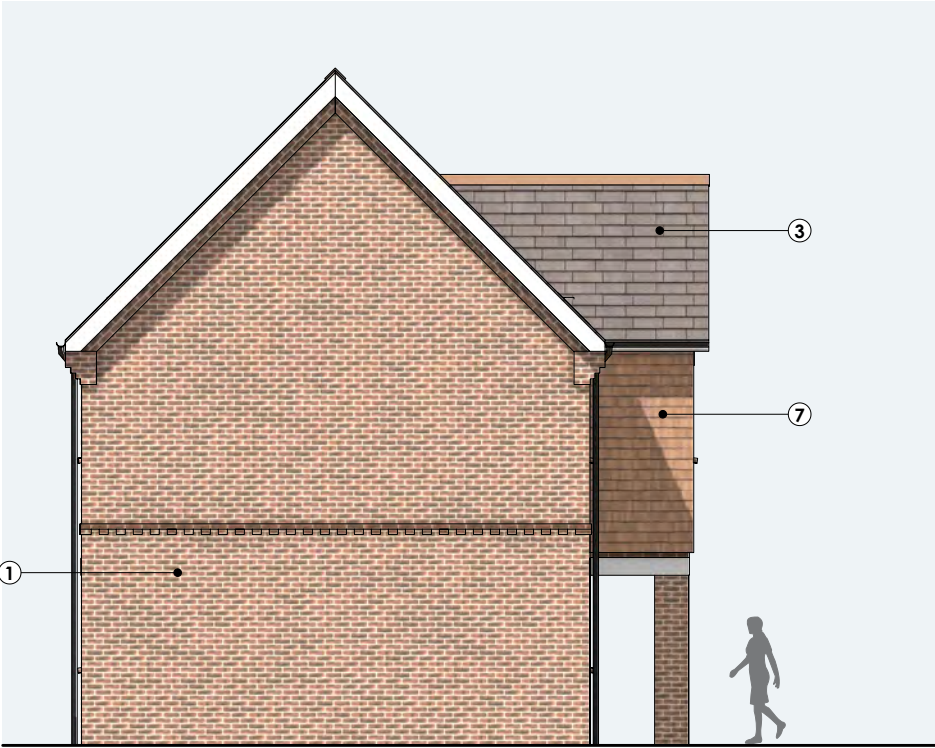

North Elevation - Side

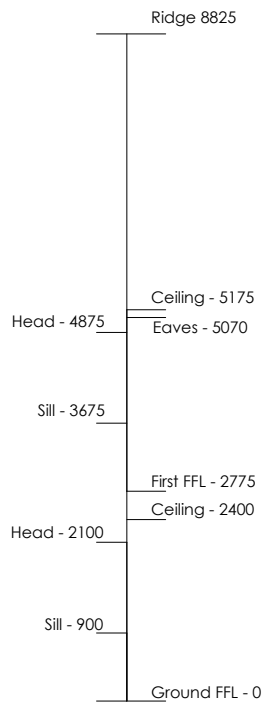

0 1 2 3m

do not scale, except for planning
© T2 architects

notes

revisions

Rev A 17/11/21 8 Unit Scheme

Rev B 26/11/21 Amendments following meeting

Rev C 08/12/21 Amendments following client meeting

materials ① facing brickwork ② brick lintel ③ natural slate ④ white framed doors/windows ⑤ black rainwater goods ⑥ obscure glazing ⑦ plain tile hanging ⑧ render ⑨ single ply membrane	project Land rear of Oakfields, Winchester Road, Fair Oak client Denham Harding drawing Plot 2 Elevations	stage Planning scale 1:100 @ A3 date September 2021 job no. _drwg no. _revision 2009 _ 3002 Rev C	drawn by JF checked by JT 23 City Business Centre Hyde Street Winchester SO23 7TA T 01962 856255 E info@t2architects.com www.t2architects.com
--	---	---	---

