




West Elevation - Front



South Elevation - Side



East Elevation - Rear

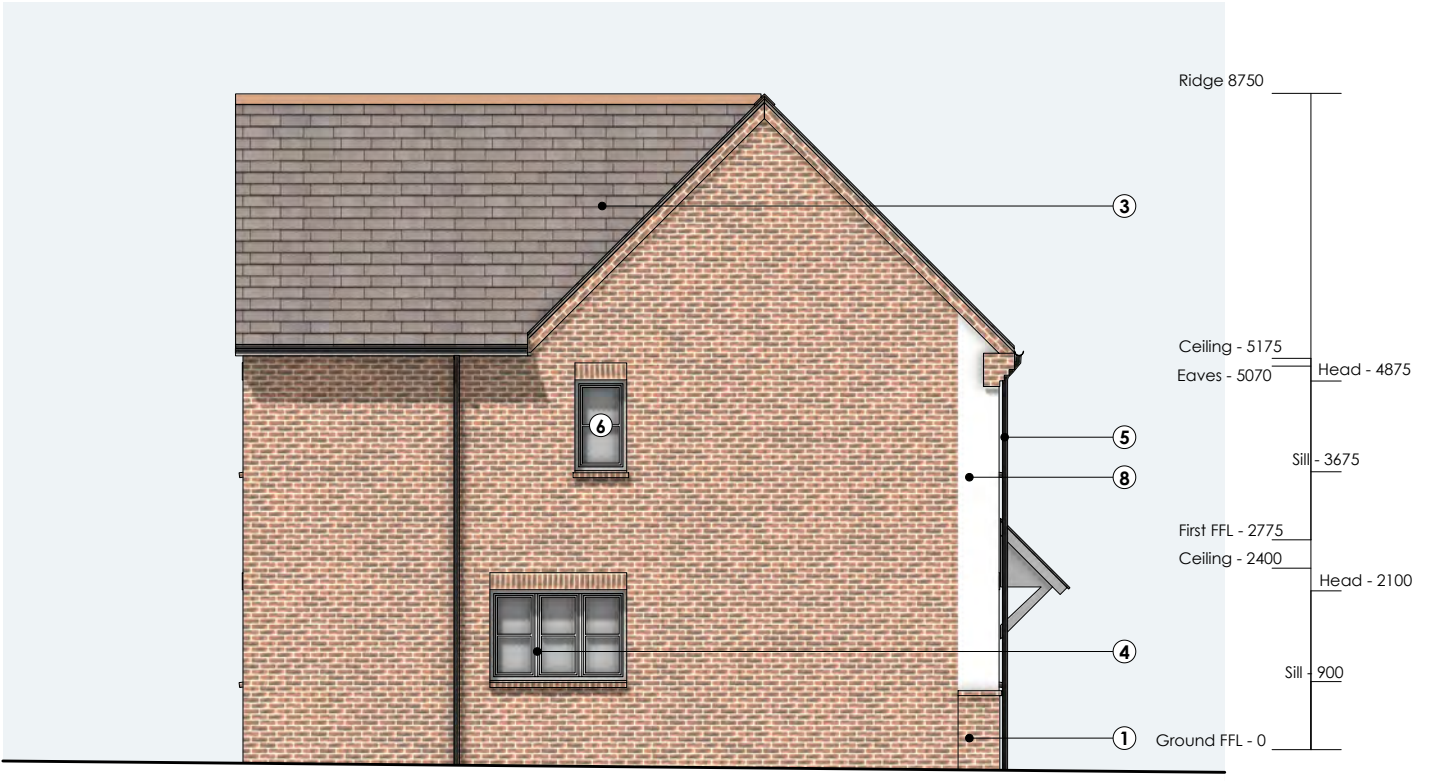

North Elevation - Side

0123m

do not scale, except for planning
© T2 architects

notes

revisions

Rev A 17/11/21 8 Unit Scheme

Rev B 26/11/21 Amendments following meeting

Rev C 08/12/21 Amendments following client meeting

materials

① facing brickwork

② brick lintel

③ natural slate

④ white framed doors/windows

⑤ black rainwater goods

⑥ obscure glazing

⑦ plain tile hanging

⑧ render

⑨ single ply membrane

project

Land rear of Oakfields,
Winchester Road,
Fair Oak

client

Denham Harding

drawing

Plot 5-8 Elevations

stage

Planning

scale

1:100 @ A3

date

September 2021

job no., drwg no., revision

2009 _ 3005 Rev C

drawn by

JF

checked by

JT

23 City Business Centre
Hyde Street
Winchester
SO23 7TA
T 01962 856255
E info@t2architects.com
www.t2architects.com

T2 architects