



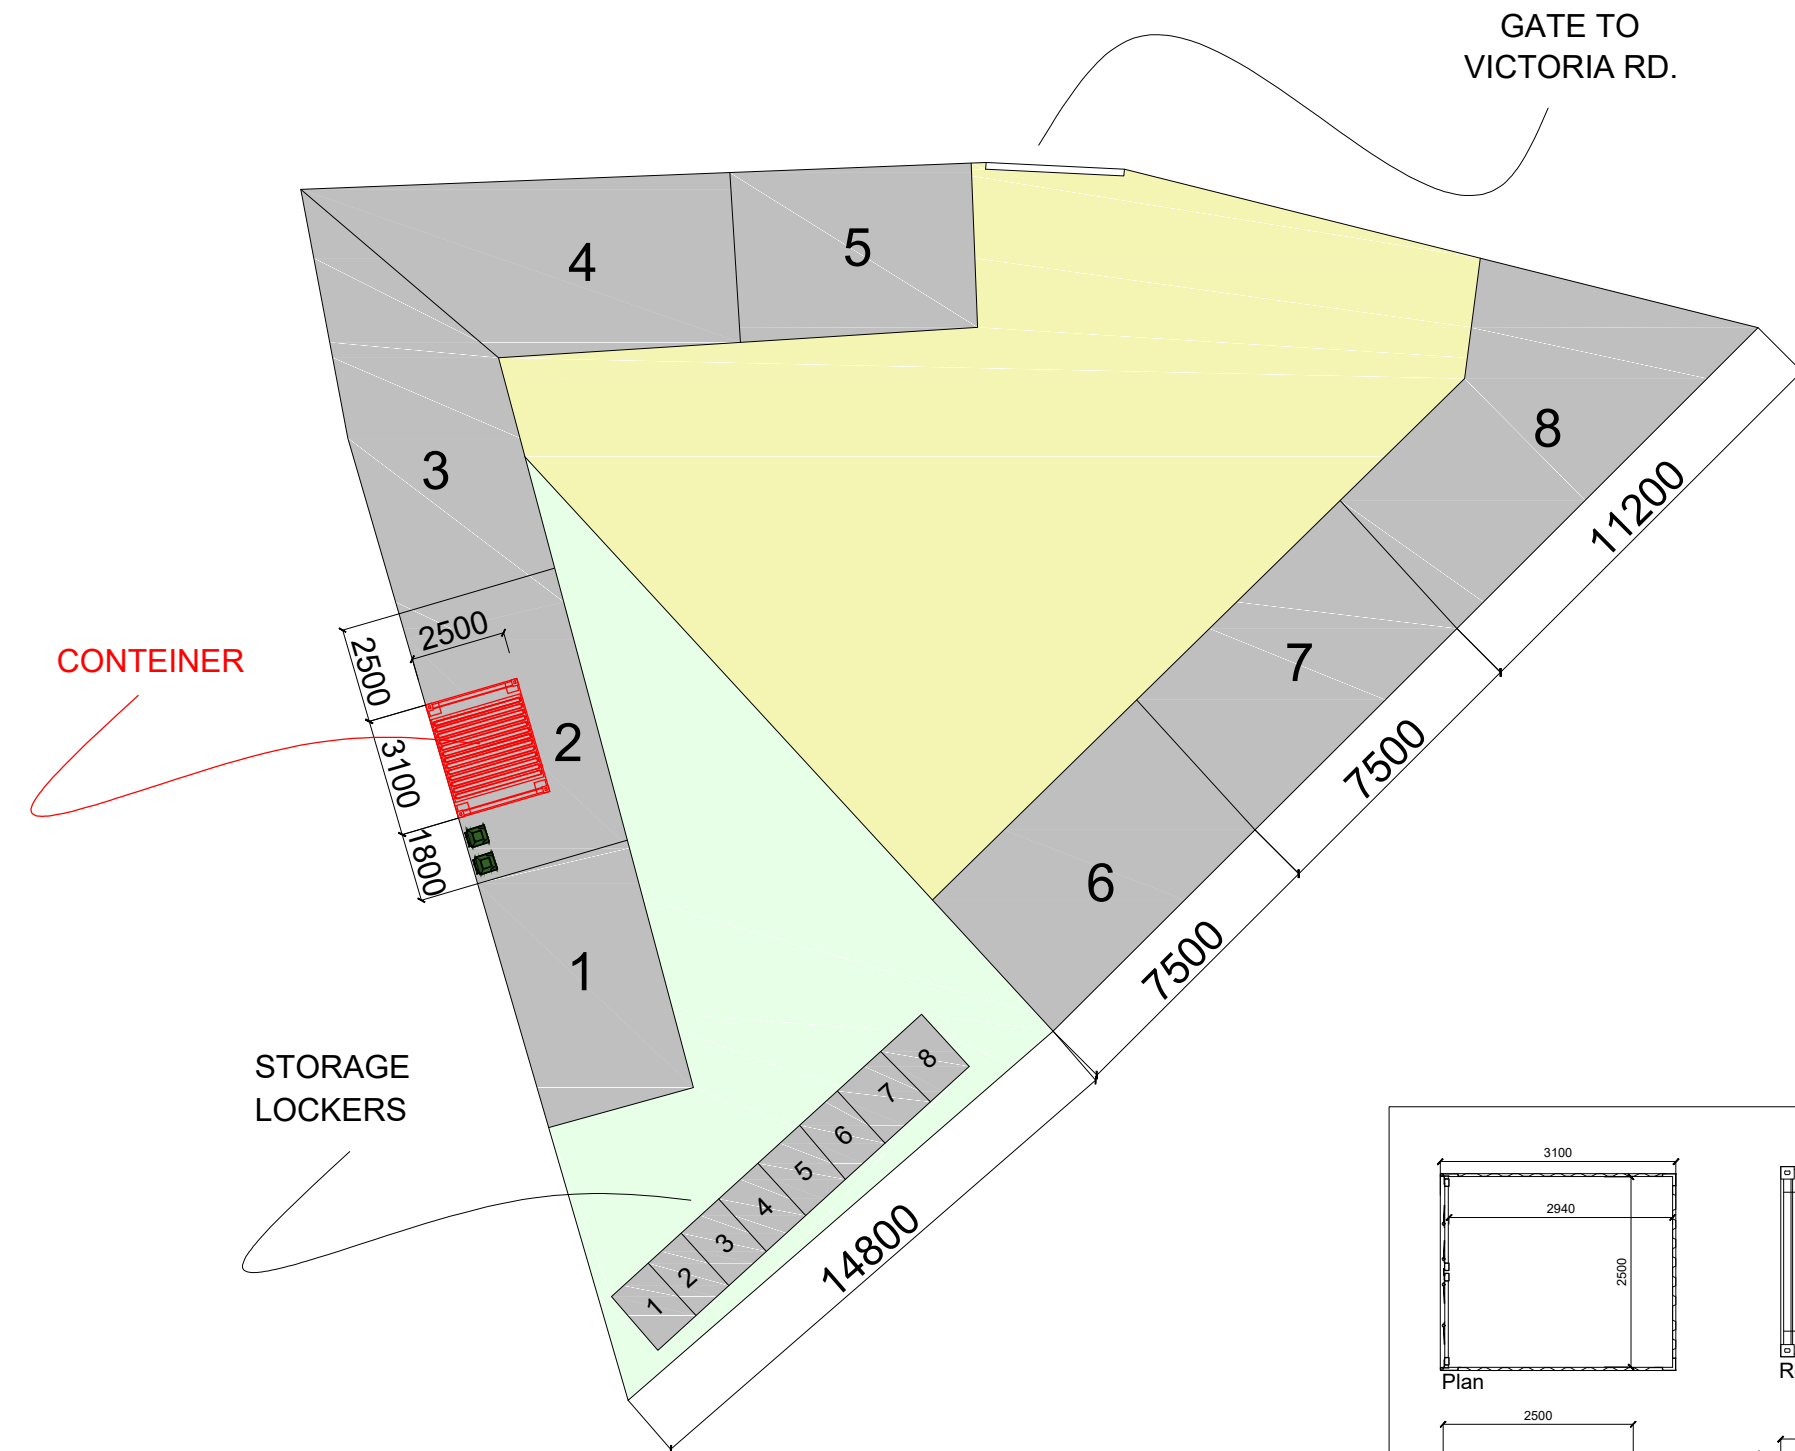

Site Plan
Scale : 1/200

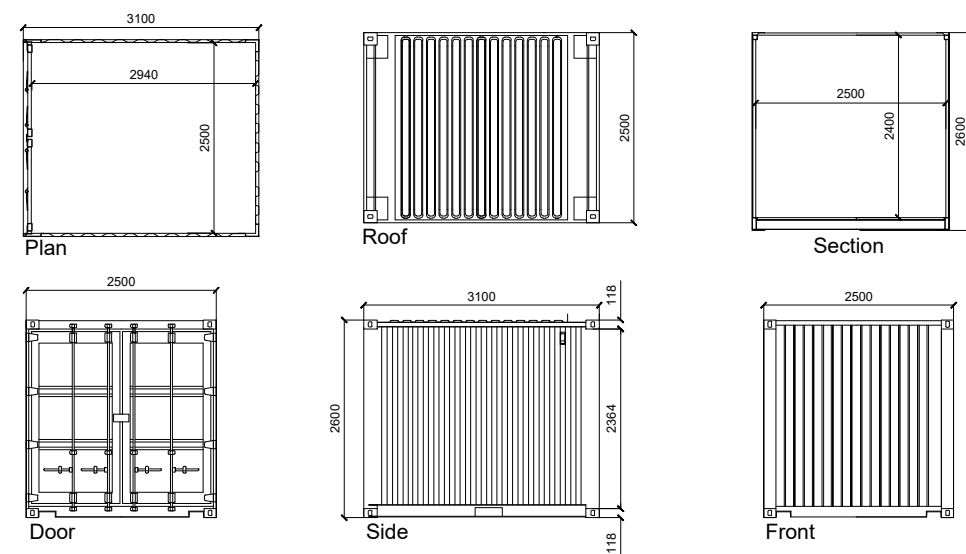

3100x2500x2600 Container
Scale : 1/100



NOTES:

1. ANY DISIMILAR METALS TO BE ISOLATED WITH BARRIER TAPE
2. ANY DOUBT OF THE CONTENTS OF THIS DRAWING PLEASE CONTACT THE DESIGN OFFICE
3. THIS DRAWING TO BE READ IN CONJUNCTION WITH ALL OTHER CONTRACT DRAWINGS
4. ENSURE THAT ALL STEELWORK IS CHECKED PRIOR TO THE COMMENCEMENT OF OUR WORKS
5. UNLESS OTHERWISE STATED, ALL FIXINGS TO BE AT 450mm CENTRES
6. ALL STEEL DETAILS ARE INDICATIVE ONLY AND SUBJECT TO CHANGE.
7. PLEASE SEE FIXING SPECIFICATION DRAWINGS.



19 St James Park road, Shirley,
Southampton, SO16 6HL
TEL: 077 4569 6432
E-MAIL: info@naplanning.co.uk
WEB: www.naplanning.co.uk

Project
2 Ferryman's Quay

Drawing
Site Plan

Title
Site Plan &
3100x2500x2600 Container Drawings

Drawing Status:

Scale 1:200 @ A3	Drawn N.ALI	Date 15.12.2021
Drawing/Job No 192		Revision P1