


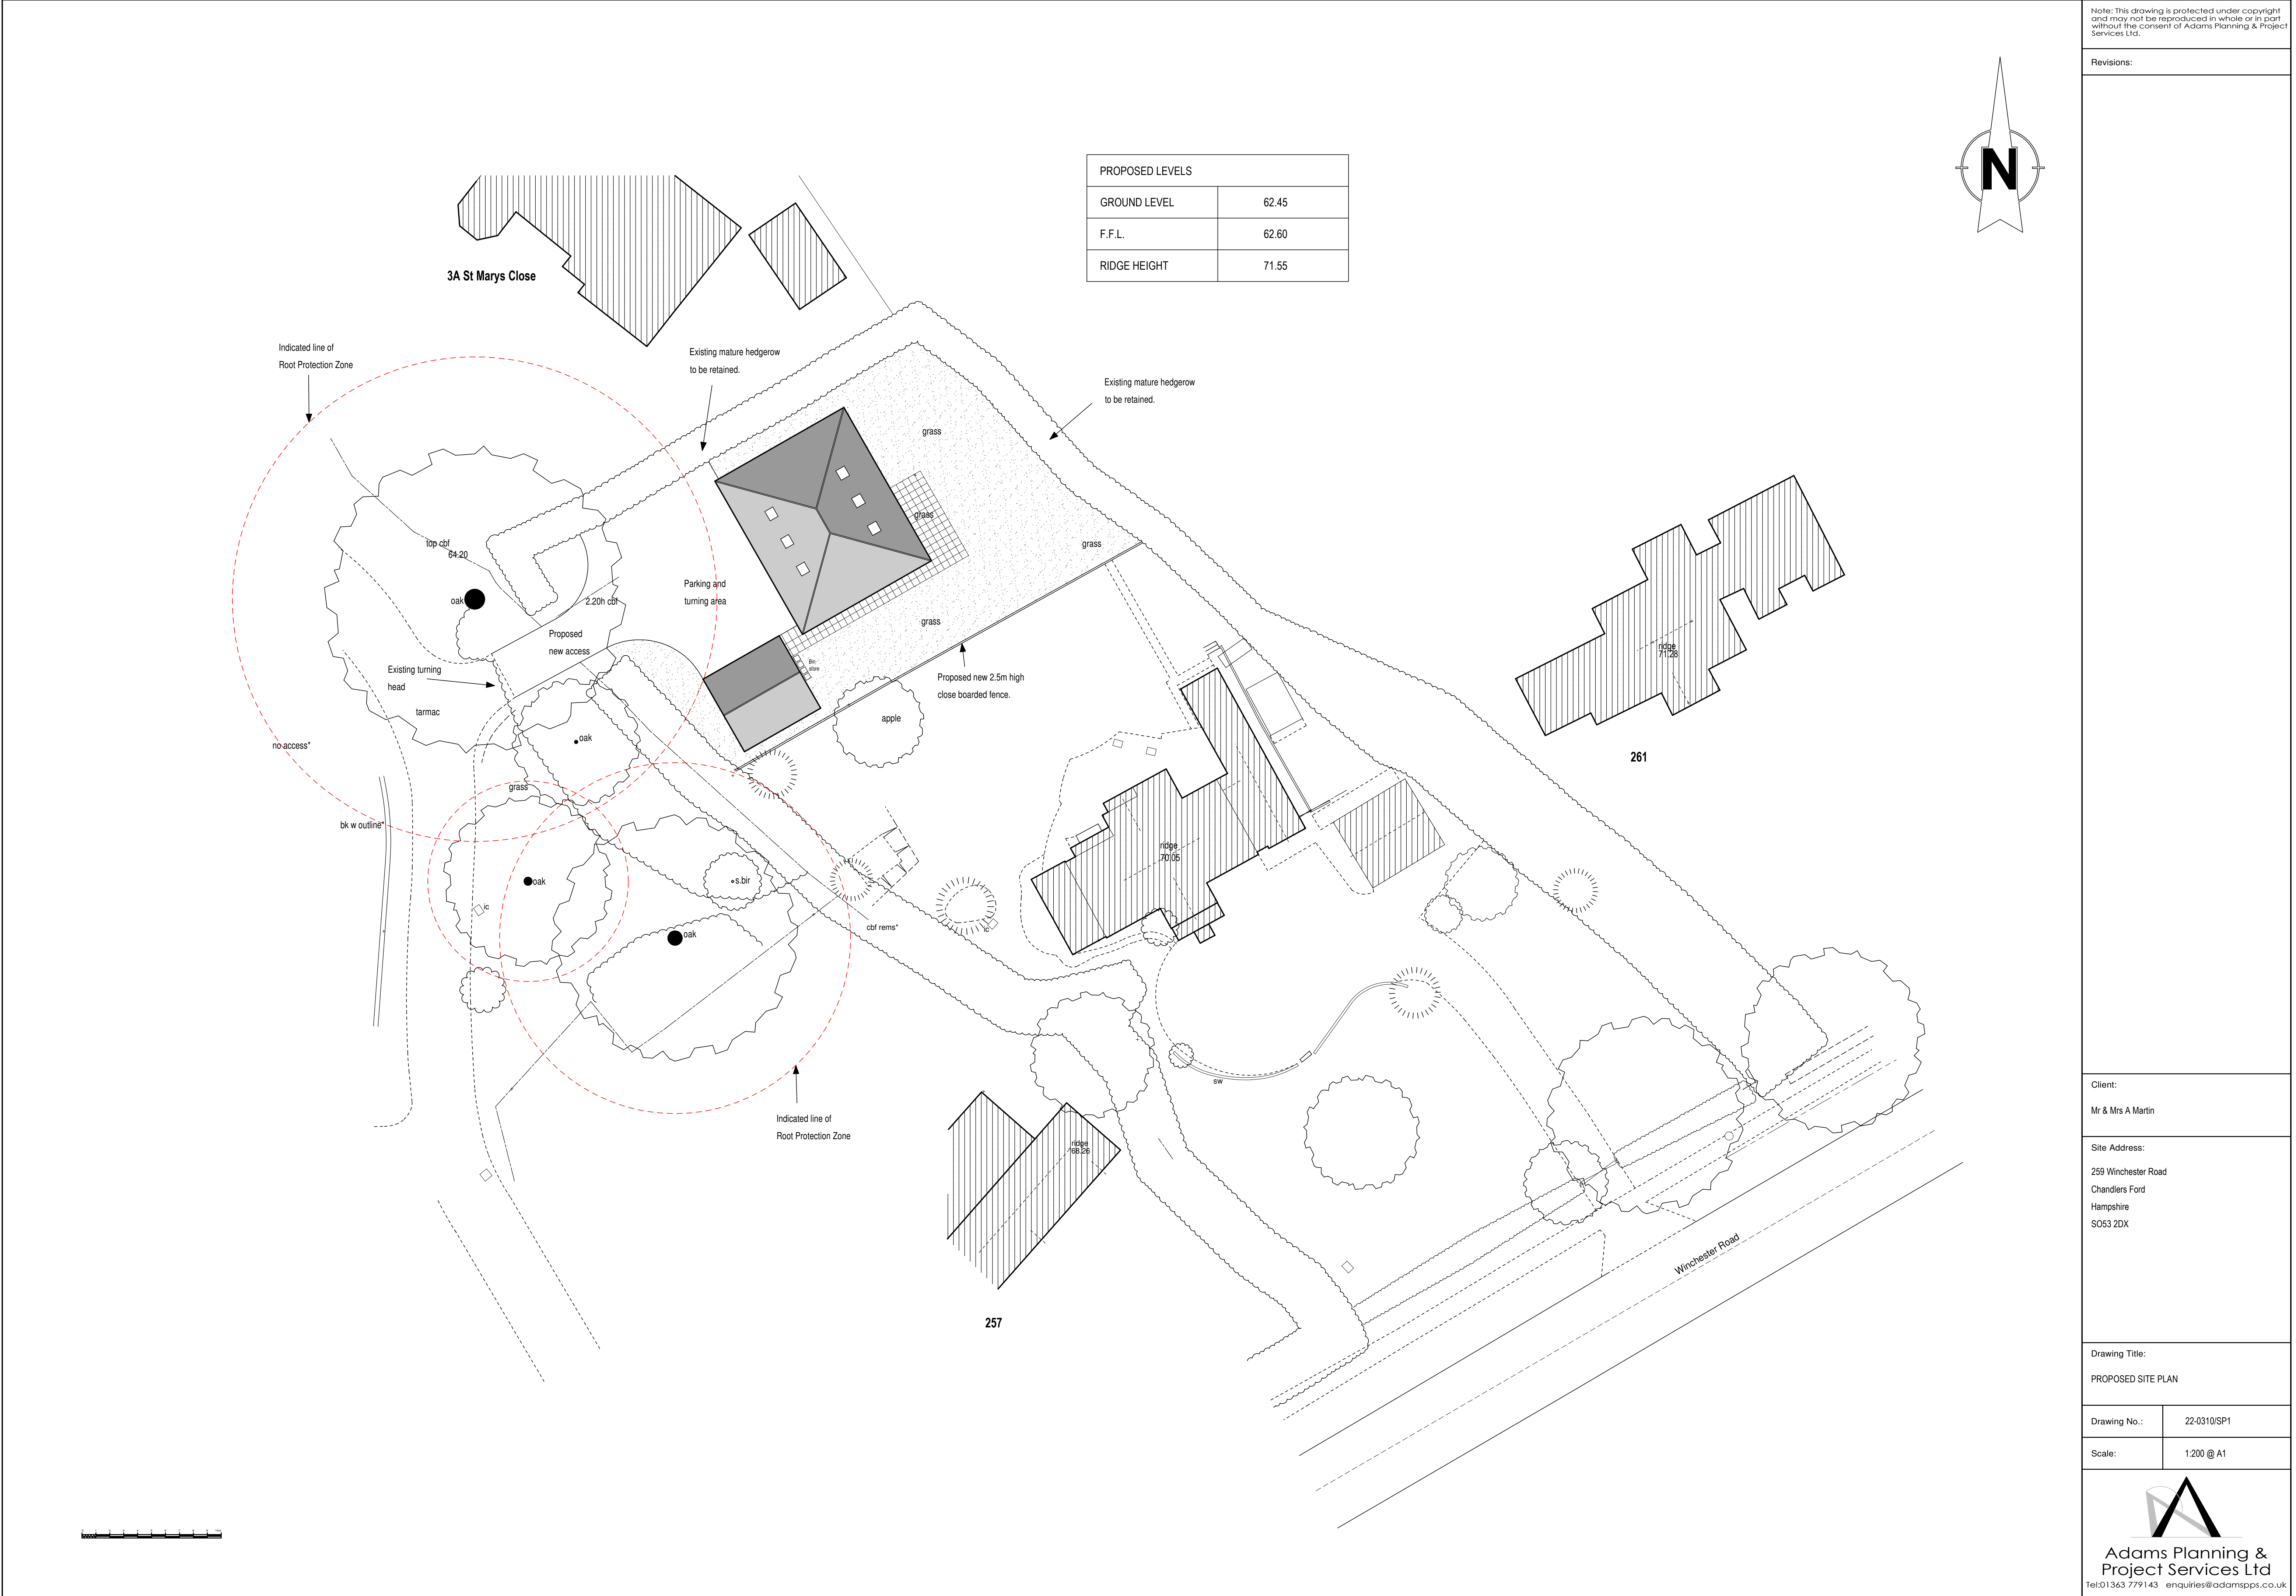

Note: This drawing is protected under copyright and may not be reproduced in whole or in part without the consent of Adams Planning & Project Services Ltd.

Revisions:

Client:

Mr & Mrs A Martin

Site Address:

259 Winchester Road
Chandlers Ford
Hampshire
SO53 2DX

Drawing Title:

PROPOSED SITE PLAN

Drawing No.:

22-0310/SP1

Scale:

1:200 @ A1



Adams Planning &
Project Services Ltd
Tel:01363 779143 enquiries@adamspss.co.uk