



Elevations Scale Bar 1:100

 


East

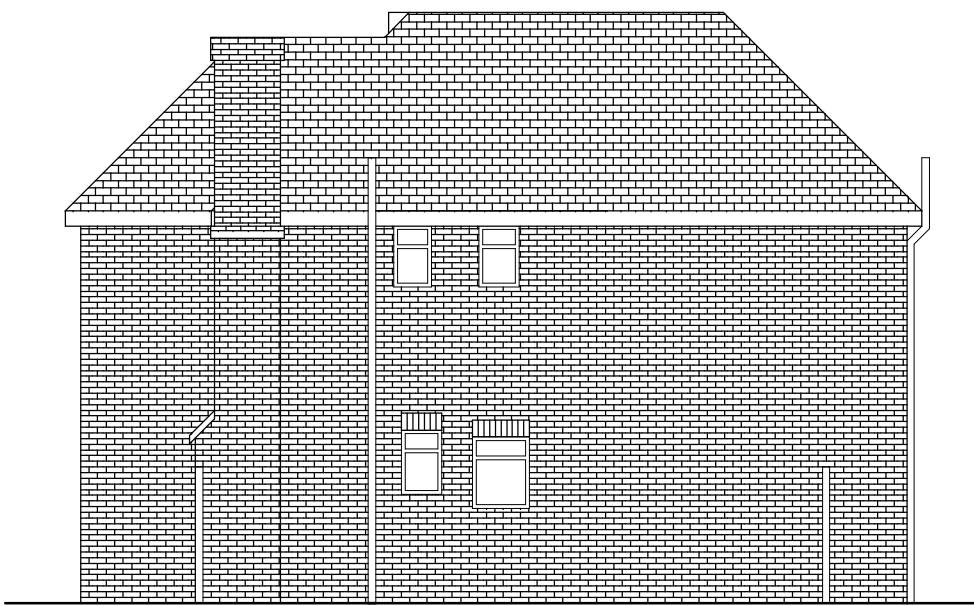

North




West

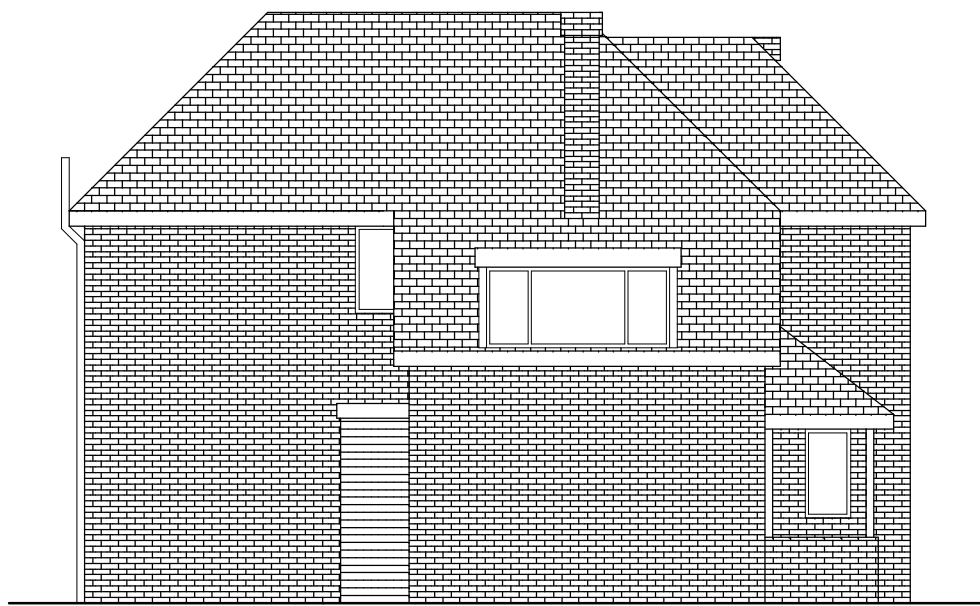


South


Elevations

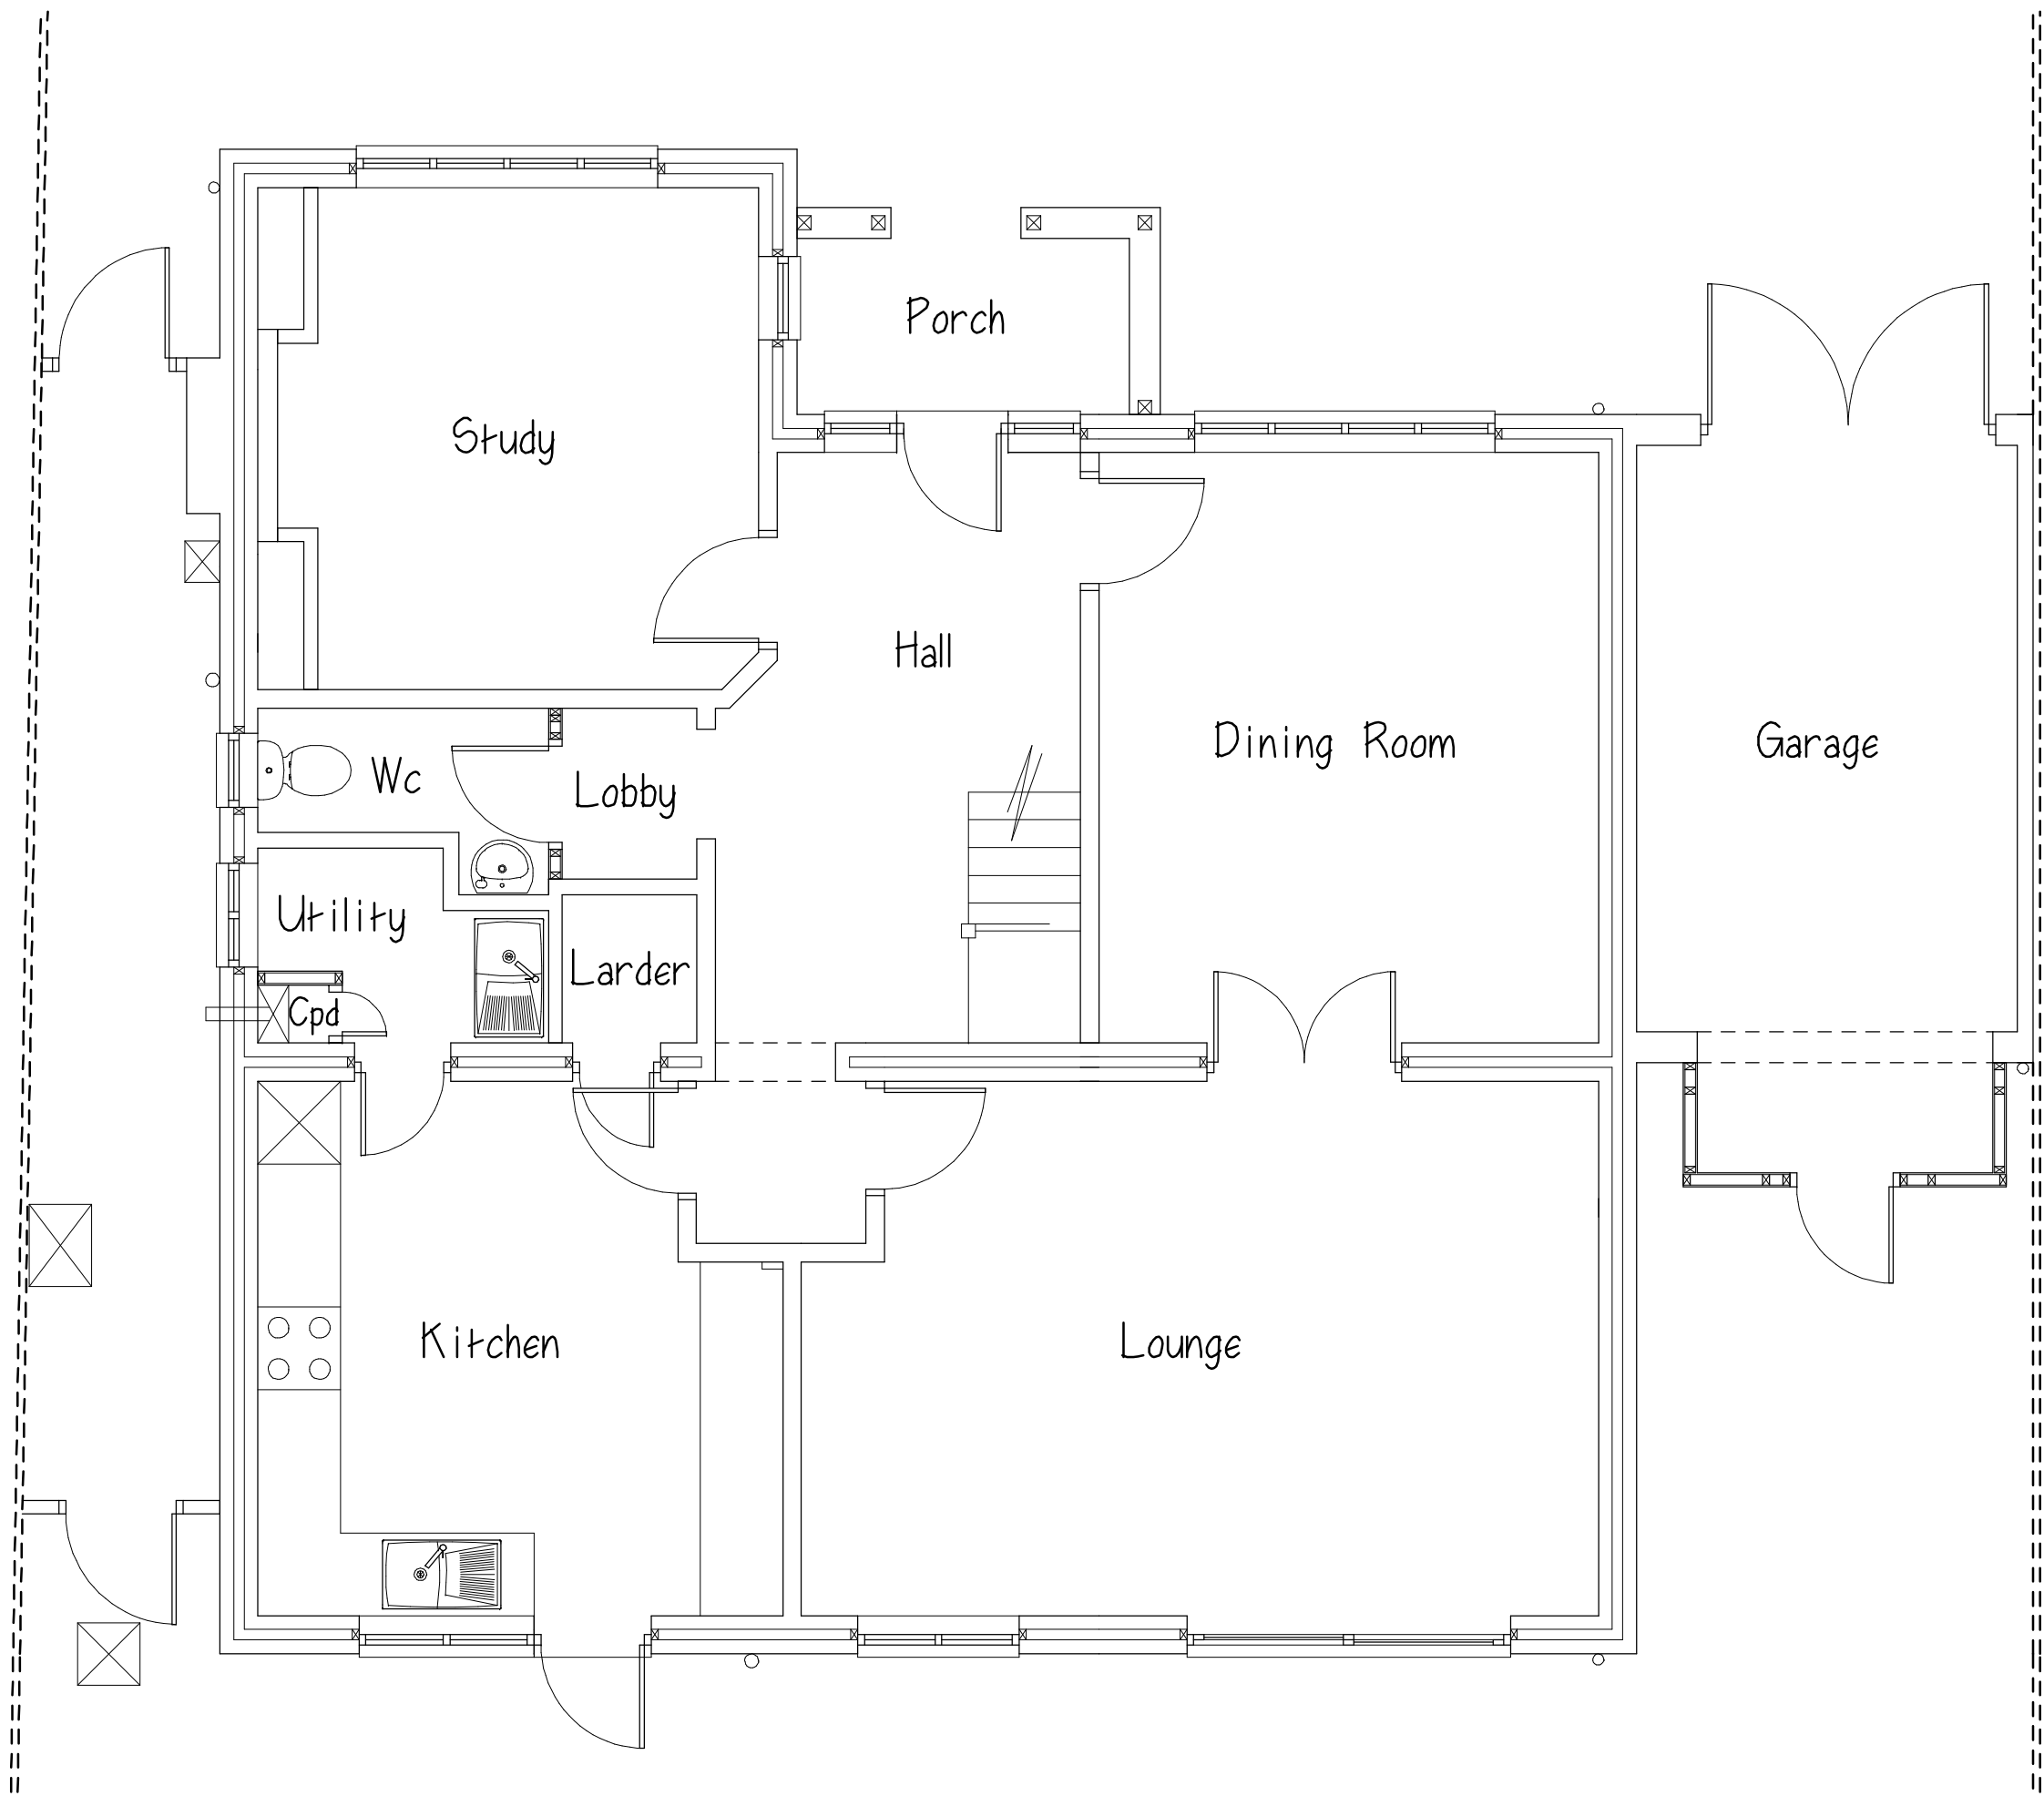

Ground Floor Plan

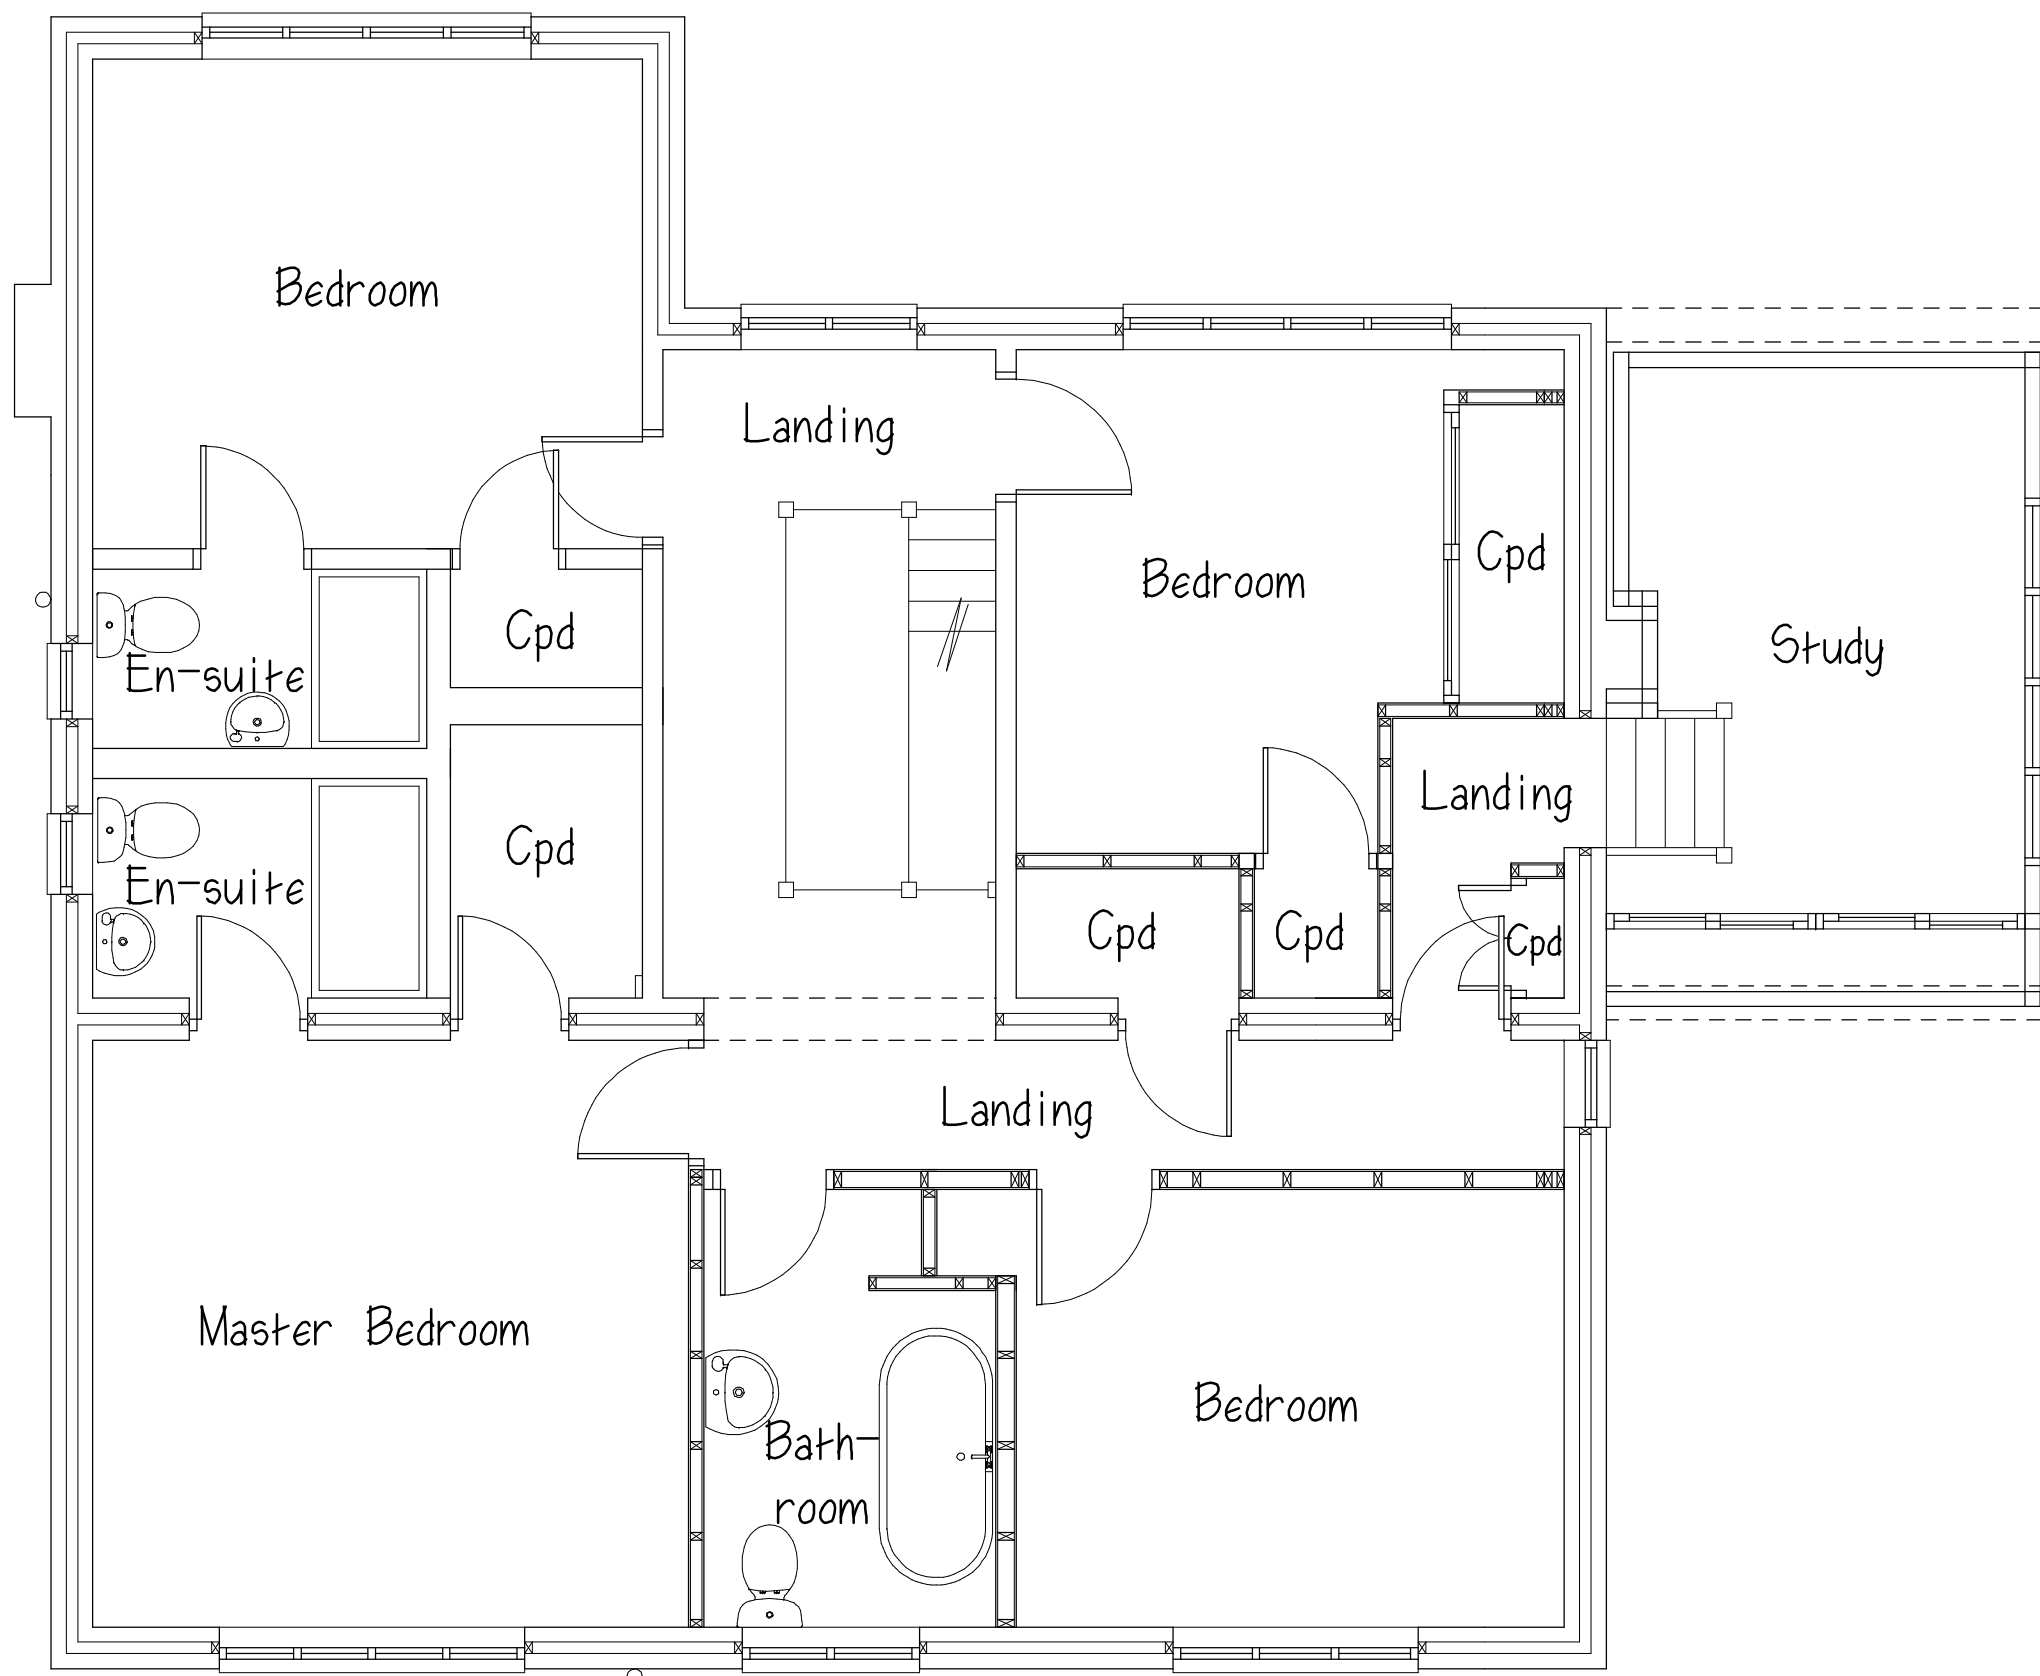

First Floor Plan

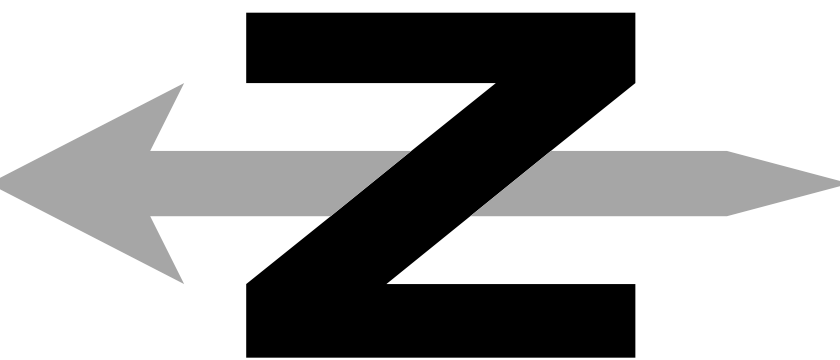

Floor Plans Scale Bar 1:50



Jem Musselwhite C.Build E FCABE, MIET, MlconstM. Chartered Building Engineer & Surveyor.
106 Buriton Road, Winchester, Hants. SO22 6JF. Tel 07758 746207 - e-mail jem@jem-musselwhite.co.uk www.jem-musselwhite.co.uk
134 Kingsway, Chandlers Ford.
Extension, Loft Conversion & Associated Alterations To Dwelling. for Mr. & Mrs. B. Thiara.
As Existing Floor Plans & Elevations.
Scales 1:50 & 1:100 @ A1 Sized Paper. Dwg. No. 2021066/001.