
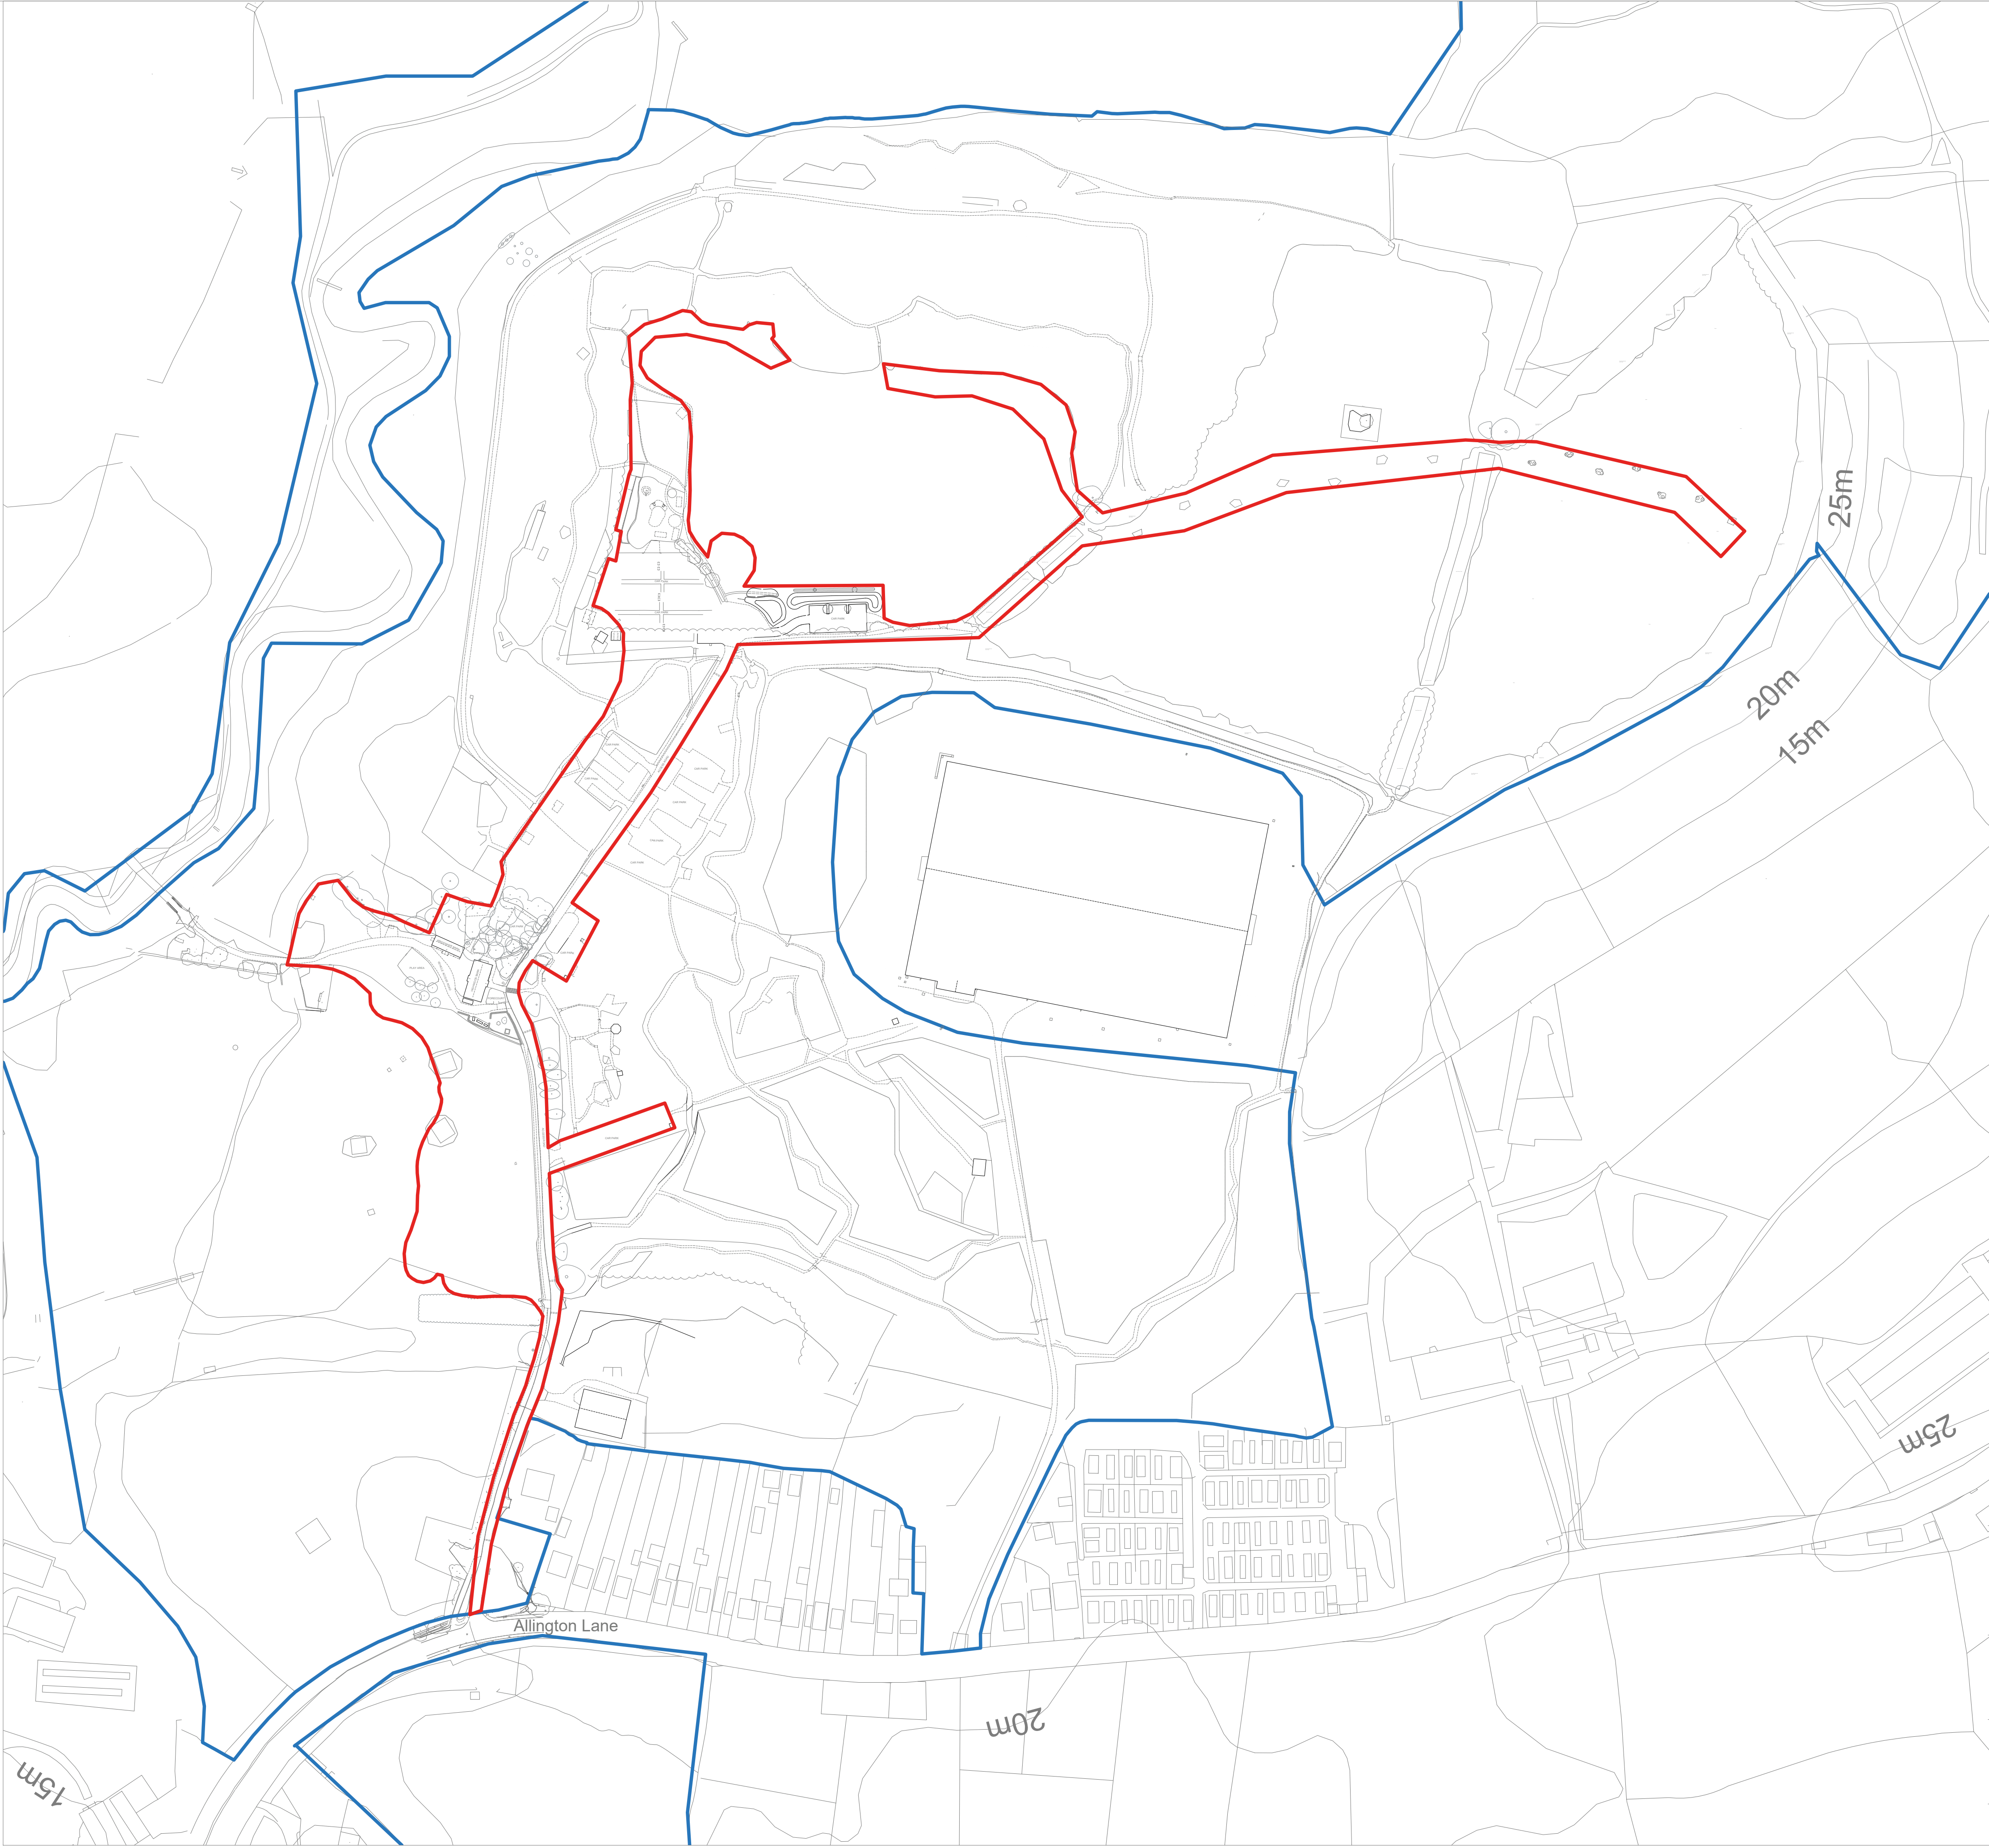
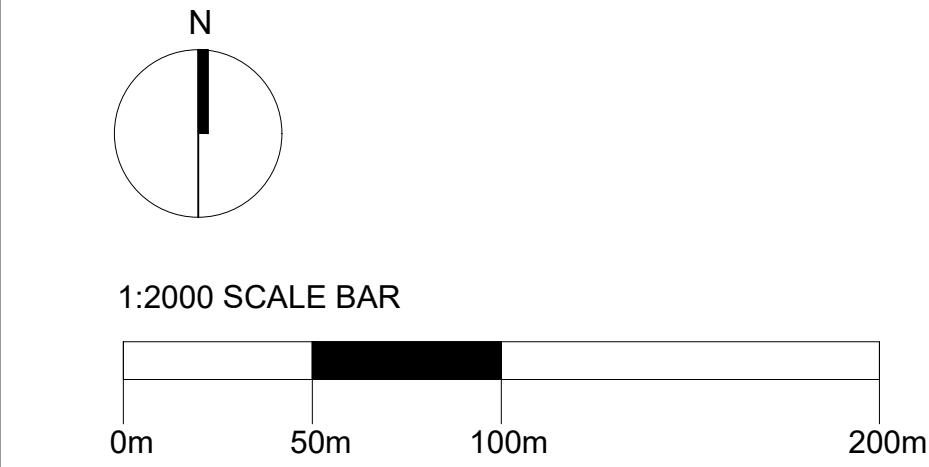
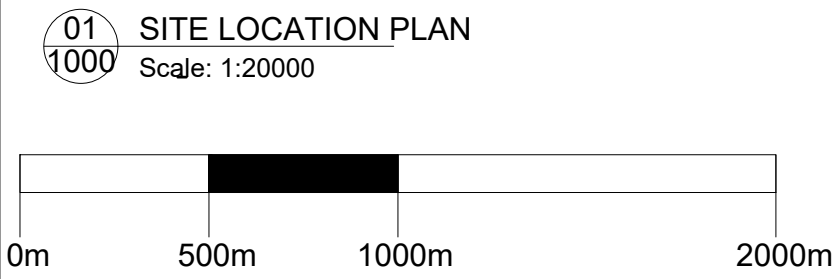


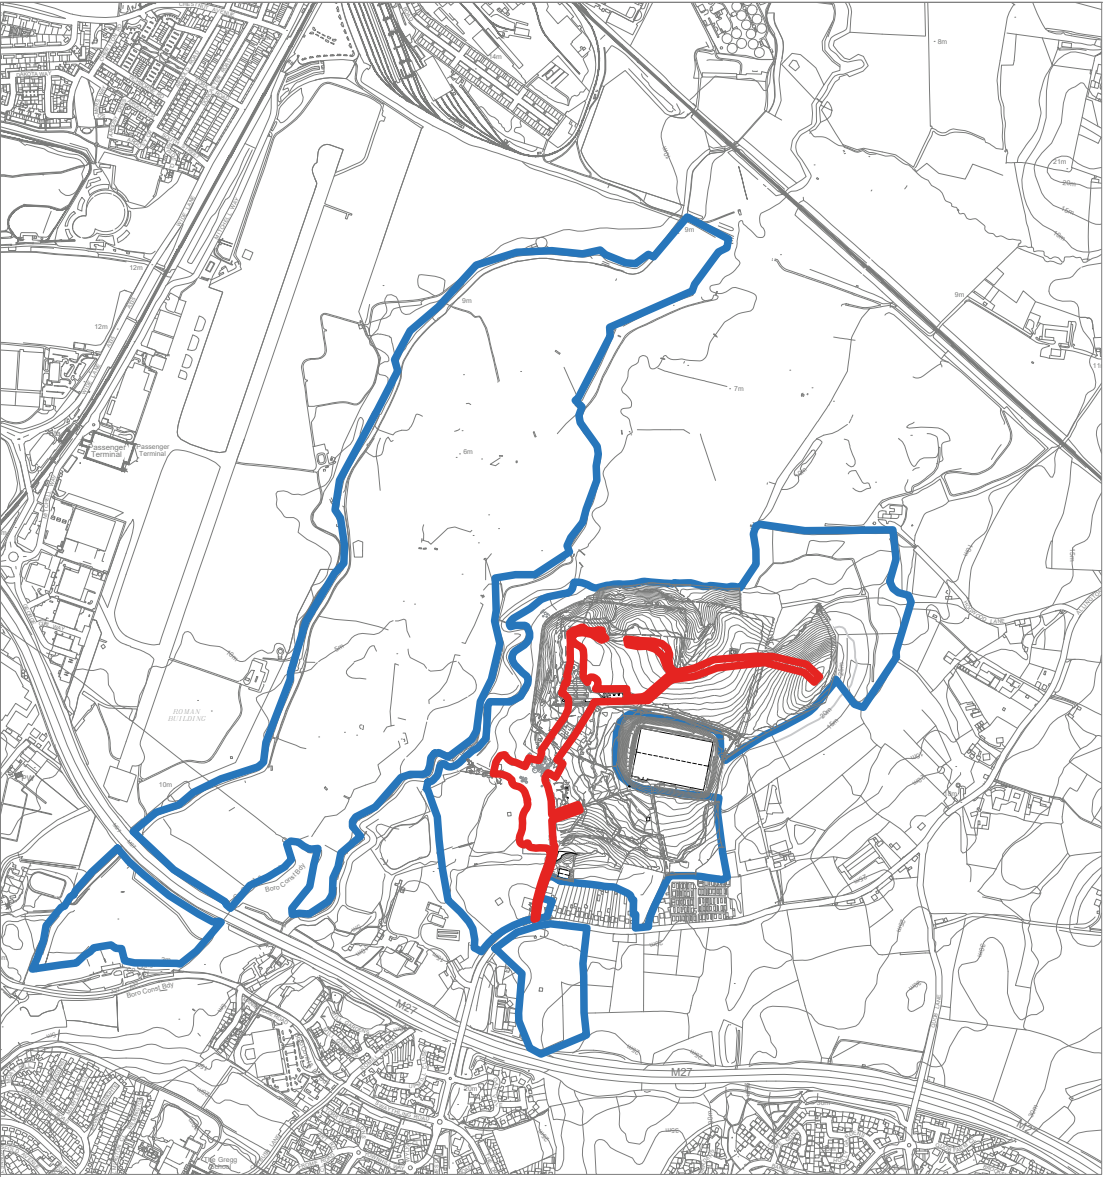

02 SITE PLAN
Scale: 1:2000

This drawing is not to be scaled. The architect is to be informed of any errors before work proceeds. The general contractor is responsible for checking all dimensions

Notes

Drawing derived from survey information provided by Encompass Surveys January 2022. Drawing Ref. ENC/040122/2U/6/T

- Proposed Works' boundary as defined in consultation with the planning authority. Boundary contains all relevant works proposed with the exception of some minor trail improvements that constitute permitted development.
- Site ownership boundary derived from information provided by EBC. Drawing Ref. Itchen Valley Country Park Countryside Site Boundary

Rev	Date	Notes	Drawn	Chkd
0				

r h partnership architects
30-31 Foundry Street Brighton BN1 4AT
T 01273 645220
www.rhpartnership.co.uk
brighton@rhpartnership.co.uk

Project
ITCHEN VALLEY COUNTRY PARK

Drawing
SITE CONTEXT PLAN
EXISTING

Job Ref	Dwg No	Revision
IVCP-RHP-01-XX-DR-A-1000		0
Scale(s) 1:2000	Size A1	Drawn PH
P0377		Chkd PN

Status
Planning