
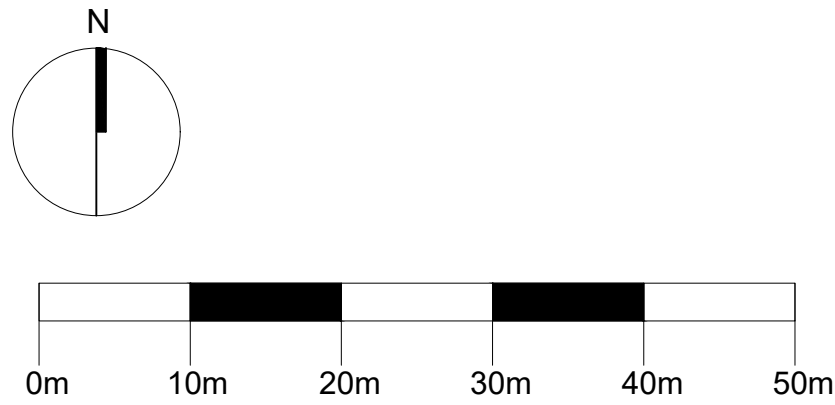


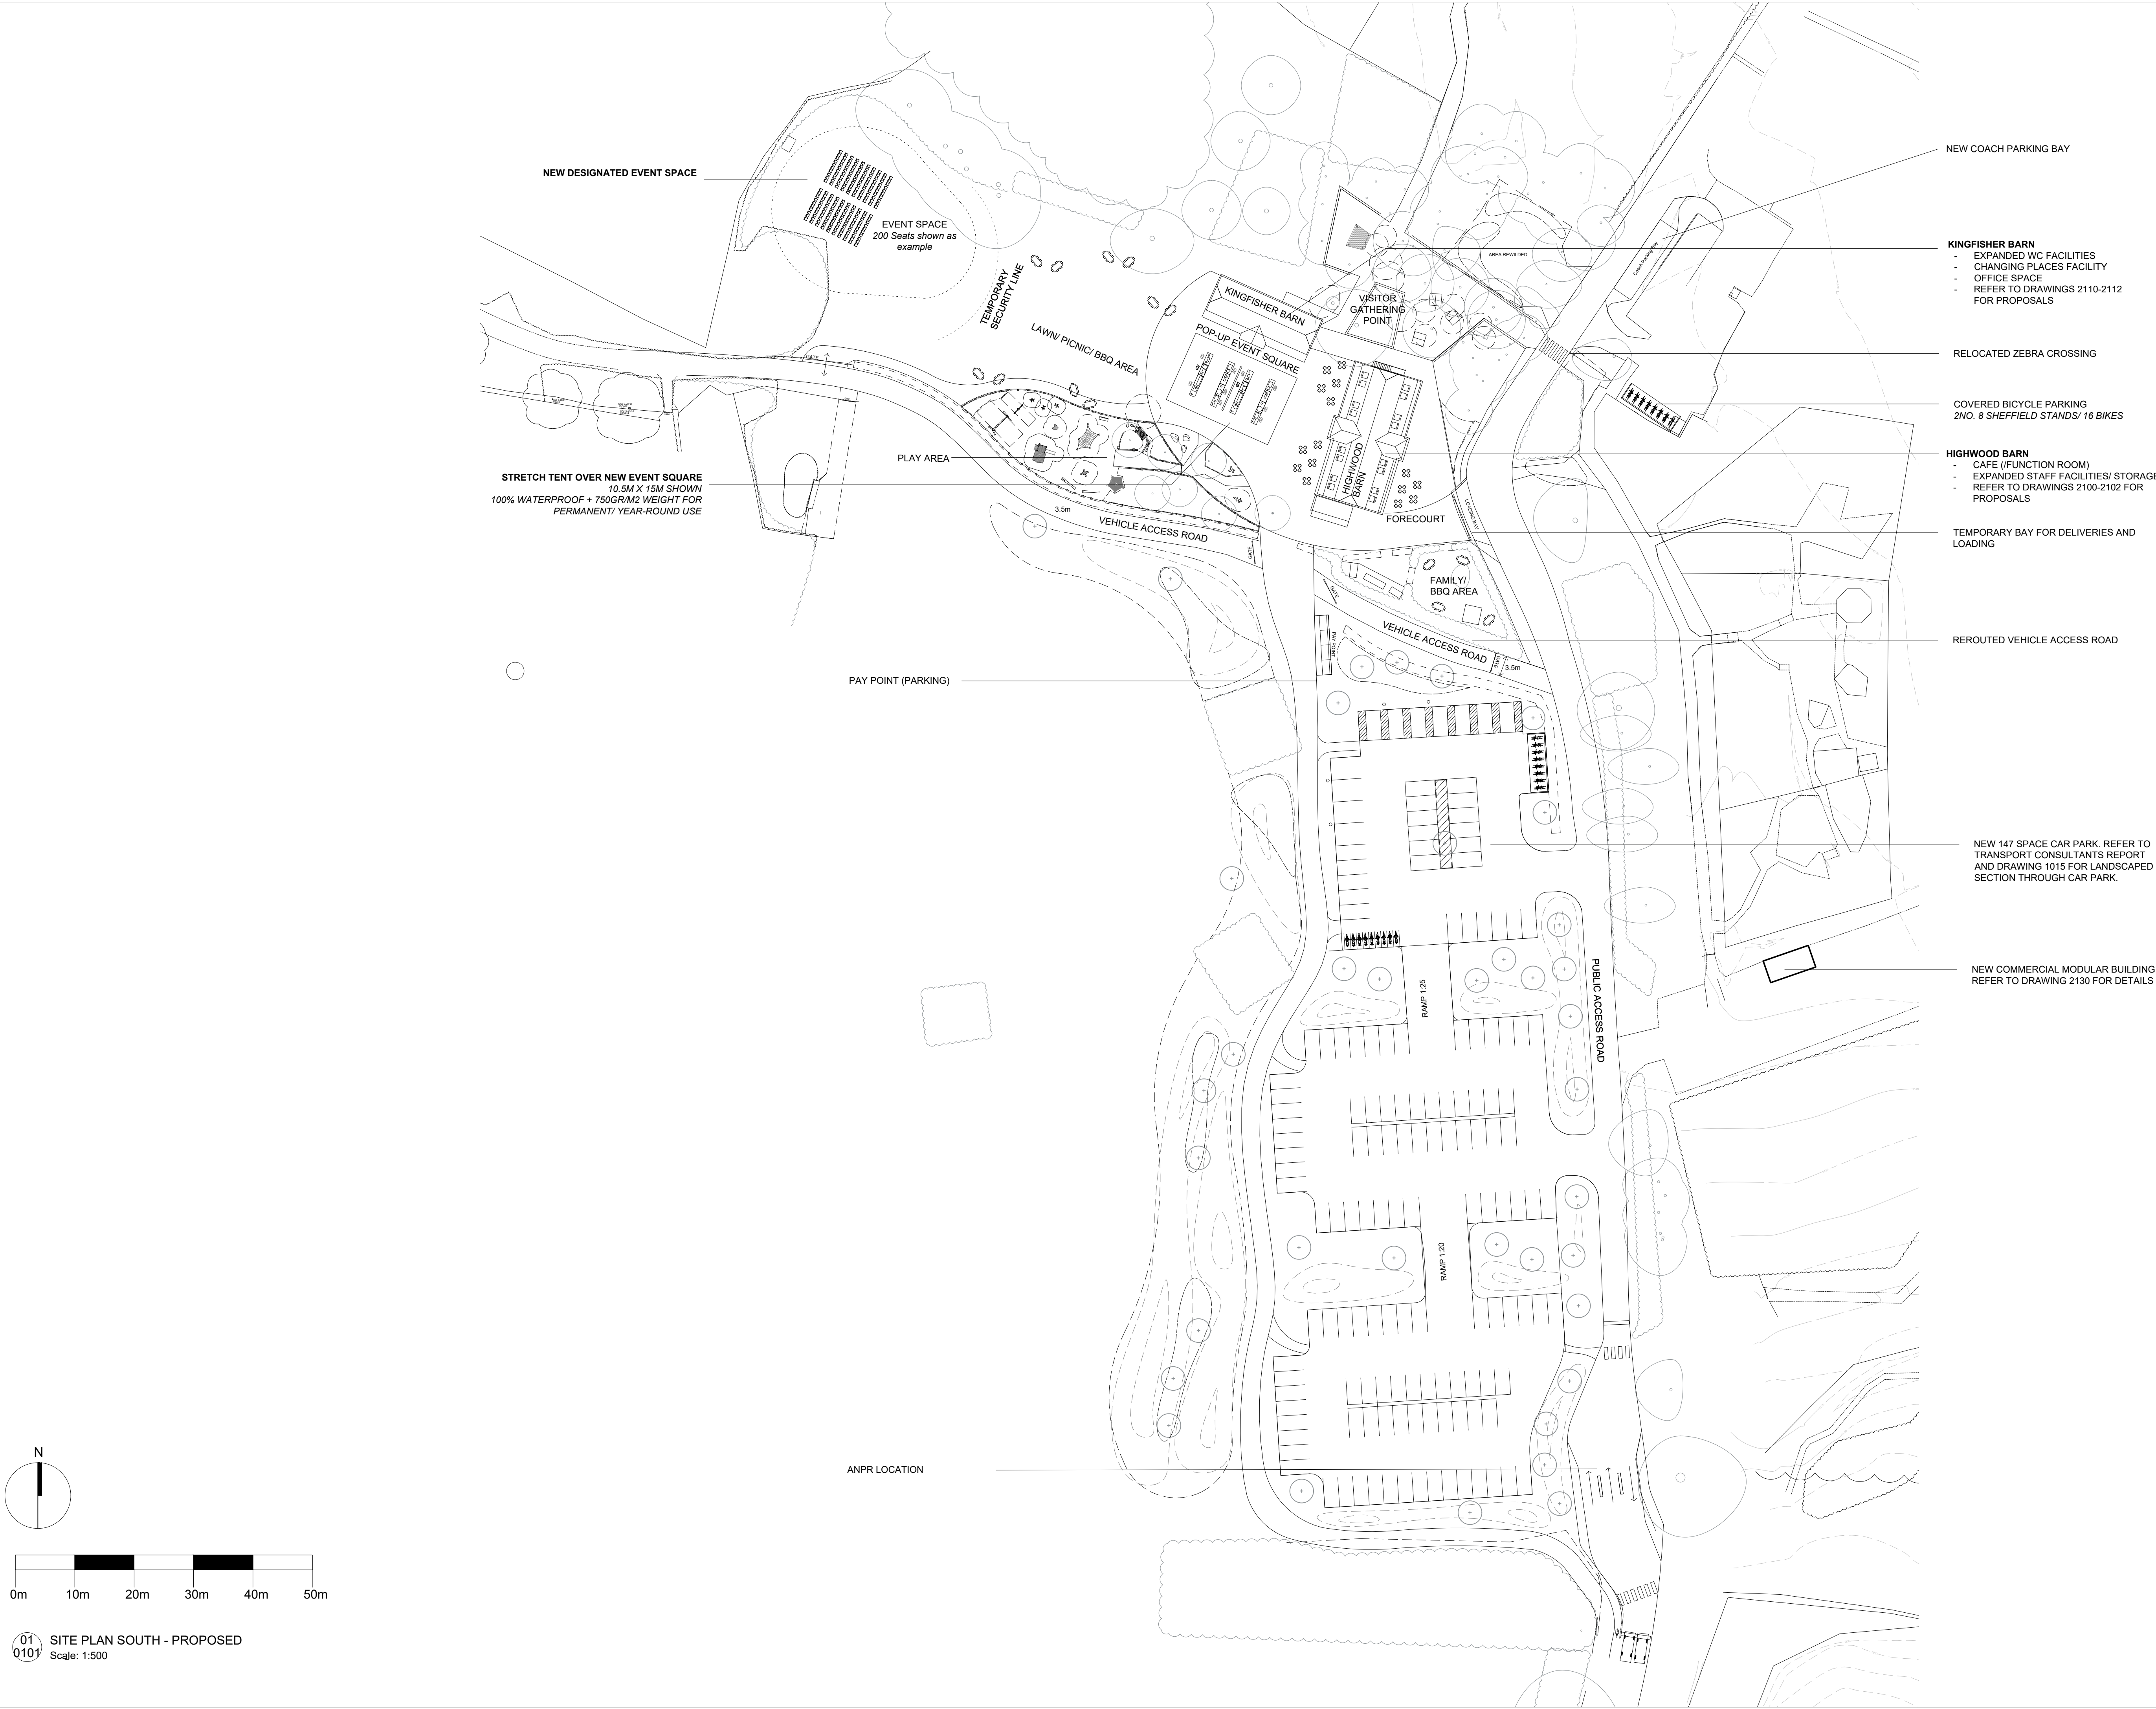

01 SITE PLAN SOUTH - PROPOSED
0101 Scale: 1:500

This drawing is not to be scaled. The architect is to be informed of any errors before work proceeds. The general contractor is responsible for checking all dimensions

Notes

Drawing derived from survey information provided by Encompass Surveys January 2022. Drawing Ref: ENC/040122/2UUE/T

PLEASE READ DRAWING IN CONJUNCTION WITH LANDSCAPING PROPOSALS PROVIDED BY LIZARD LANDSCAPE

- NEW COACH PARKING BAY
- KINGFISHER BARN**
 - EXPANDED WC FACILITIES
 - CHANGING PLACES FACILITY
 - OFFICE SPACE
 - REFER TO DRAWINGS 2110-2112 FOR PROPOSALS
- RELOCATED ZEBRA CROSSING
- COVERED BICYCLE PARKING
2NO. 8 SHEFFIELD STANDS/ 16 BIKES
- HIGHWOOD BARN**
 - CAFE (/FUNCTION ROOM)
 - EXPANDED STAFF FACILITIES/ STORAGE
 - REFER TO DRAWINGS 2100-2102 FOR PROPOSALS
- TEMPORARY BAY FOR DELIVERIES AND LOADING
- REROUTED VEHICLE ACCESS ROAD
- NEW 147 SPACE CAR PARK. REFER TO TRANSPORT CONSULTANTS REPORT AND DRAWING 1015 FOR LANDSCAPED SECTION THROUGH CAR PARK.
- NEW COMMERCIAL MODULAR BUILDING. REFER TO DRAWING 2130 FOR DETAILS

0

Rev Date notes Drwn Chkd

r h partnership architects
30-31 Foundry Street Brighton BN1 4AT
T 01273 645220
www.rhpartnership.co.uk
brighton@rhpartnership.co.uk

Project
ITCHEN VALLEY COUNTRY PARK

Drawing
SITE PLAN SOUTH - PROPOSED

Job Ref	Dwg No	Revision
IVCP-RHP-01-XX-DR-A-1011	0	
Scale(s)	Size	Drwn Chkd
1:500	P0377	PH PN

Status
Planning

SO