

This drawing is not to be scaled. The architect is to be informed of any errors before work proceeds. The general contractor is responsible for checking all dimensions

Notes

Drawing derived from survey information provided by Encompass Surveys January 2022. Drawing Ref. ENC/040122/2UU6/T

EXISTING PLAY AREA

UPPER CAR PARK

ENTRANCE TO GO APE FACILITY

PLAY TRAIL THROUGH TREES

HIGH HILL FIELD

CAR PARK

CAR PARK

CAR PARK

GO APE

CAR PARK



CAR PARK

CAR PARK

CAR PARK

CAR PARK

ACCESS ROAD

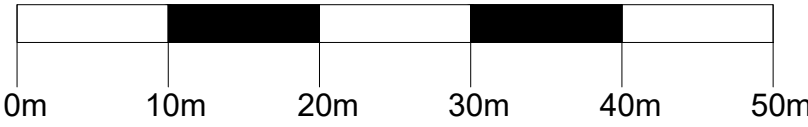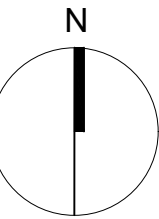

01 SITE PLAN NORTH - EXISTING
1002 Scale: 1:500

Rev

Date

notes

Drwn

Chkd

rhp **r h partnership architects**
30-31 Foundry Street Brighton BN1 4AT
T 01273 645220
www.rhpartnership.co.uk
brighton@rhpartnership.co.uk

Project
ITCHEN VALLEY COUNTRY PARK

Drawing
SITE PLAN NORTH - EXISTING

Job Ref	Dwg No	Revision
IVCP-RHP-01-XX-DR-A-1002		0
Scale(s)	Size	Drwn
1:500	A1	PH
Status	Chkd	PN
Planning		

Planning

S0