


This drawing is not to be scaled. The architect is to be informed of any errors before work proceeds. The general contractor is responsible for checking all dimensions

Notes

Drawing derived from survey information provided by Encompass Surveys January 2022. Drawing Ref. ENC040122/2UUE/T

PLEASE READ DRAWING IN CONJUNCTION WITH LANDSCAPING PROPOSALS PROVIDED BY LIZARD LANDSCAPE

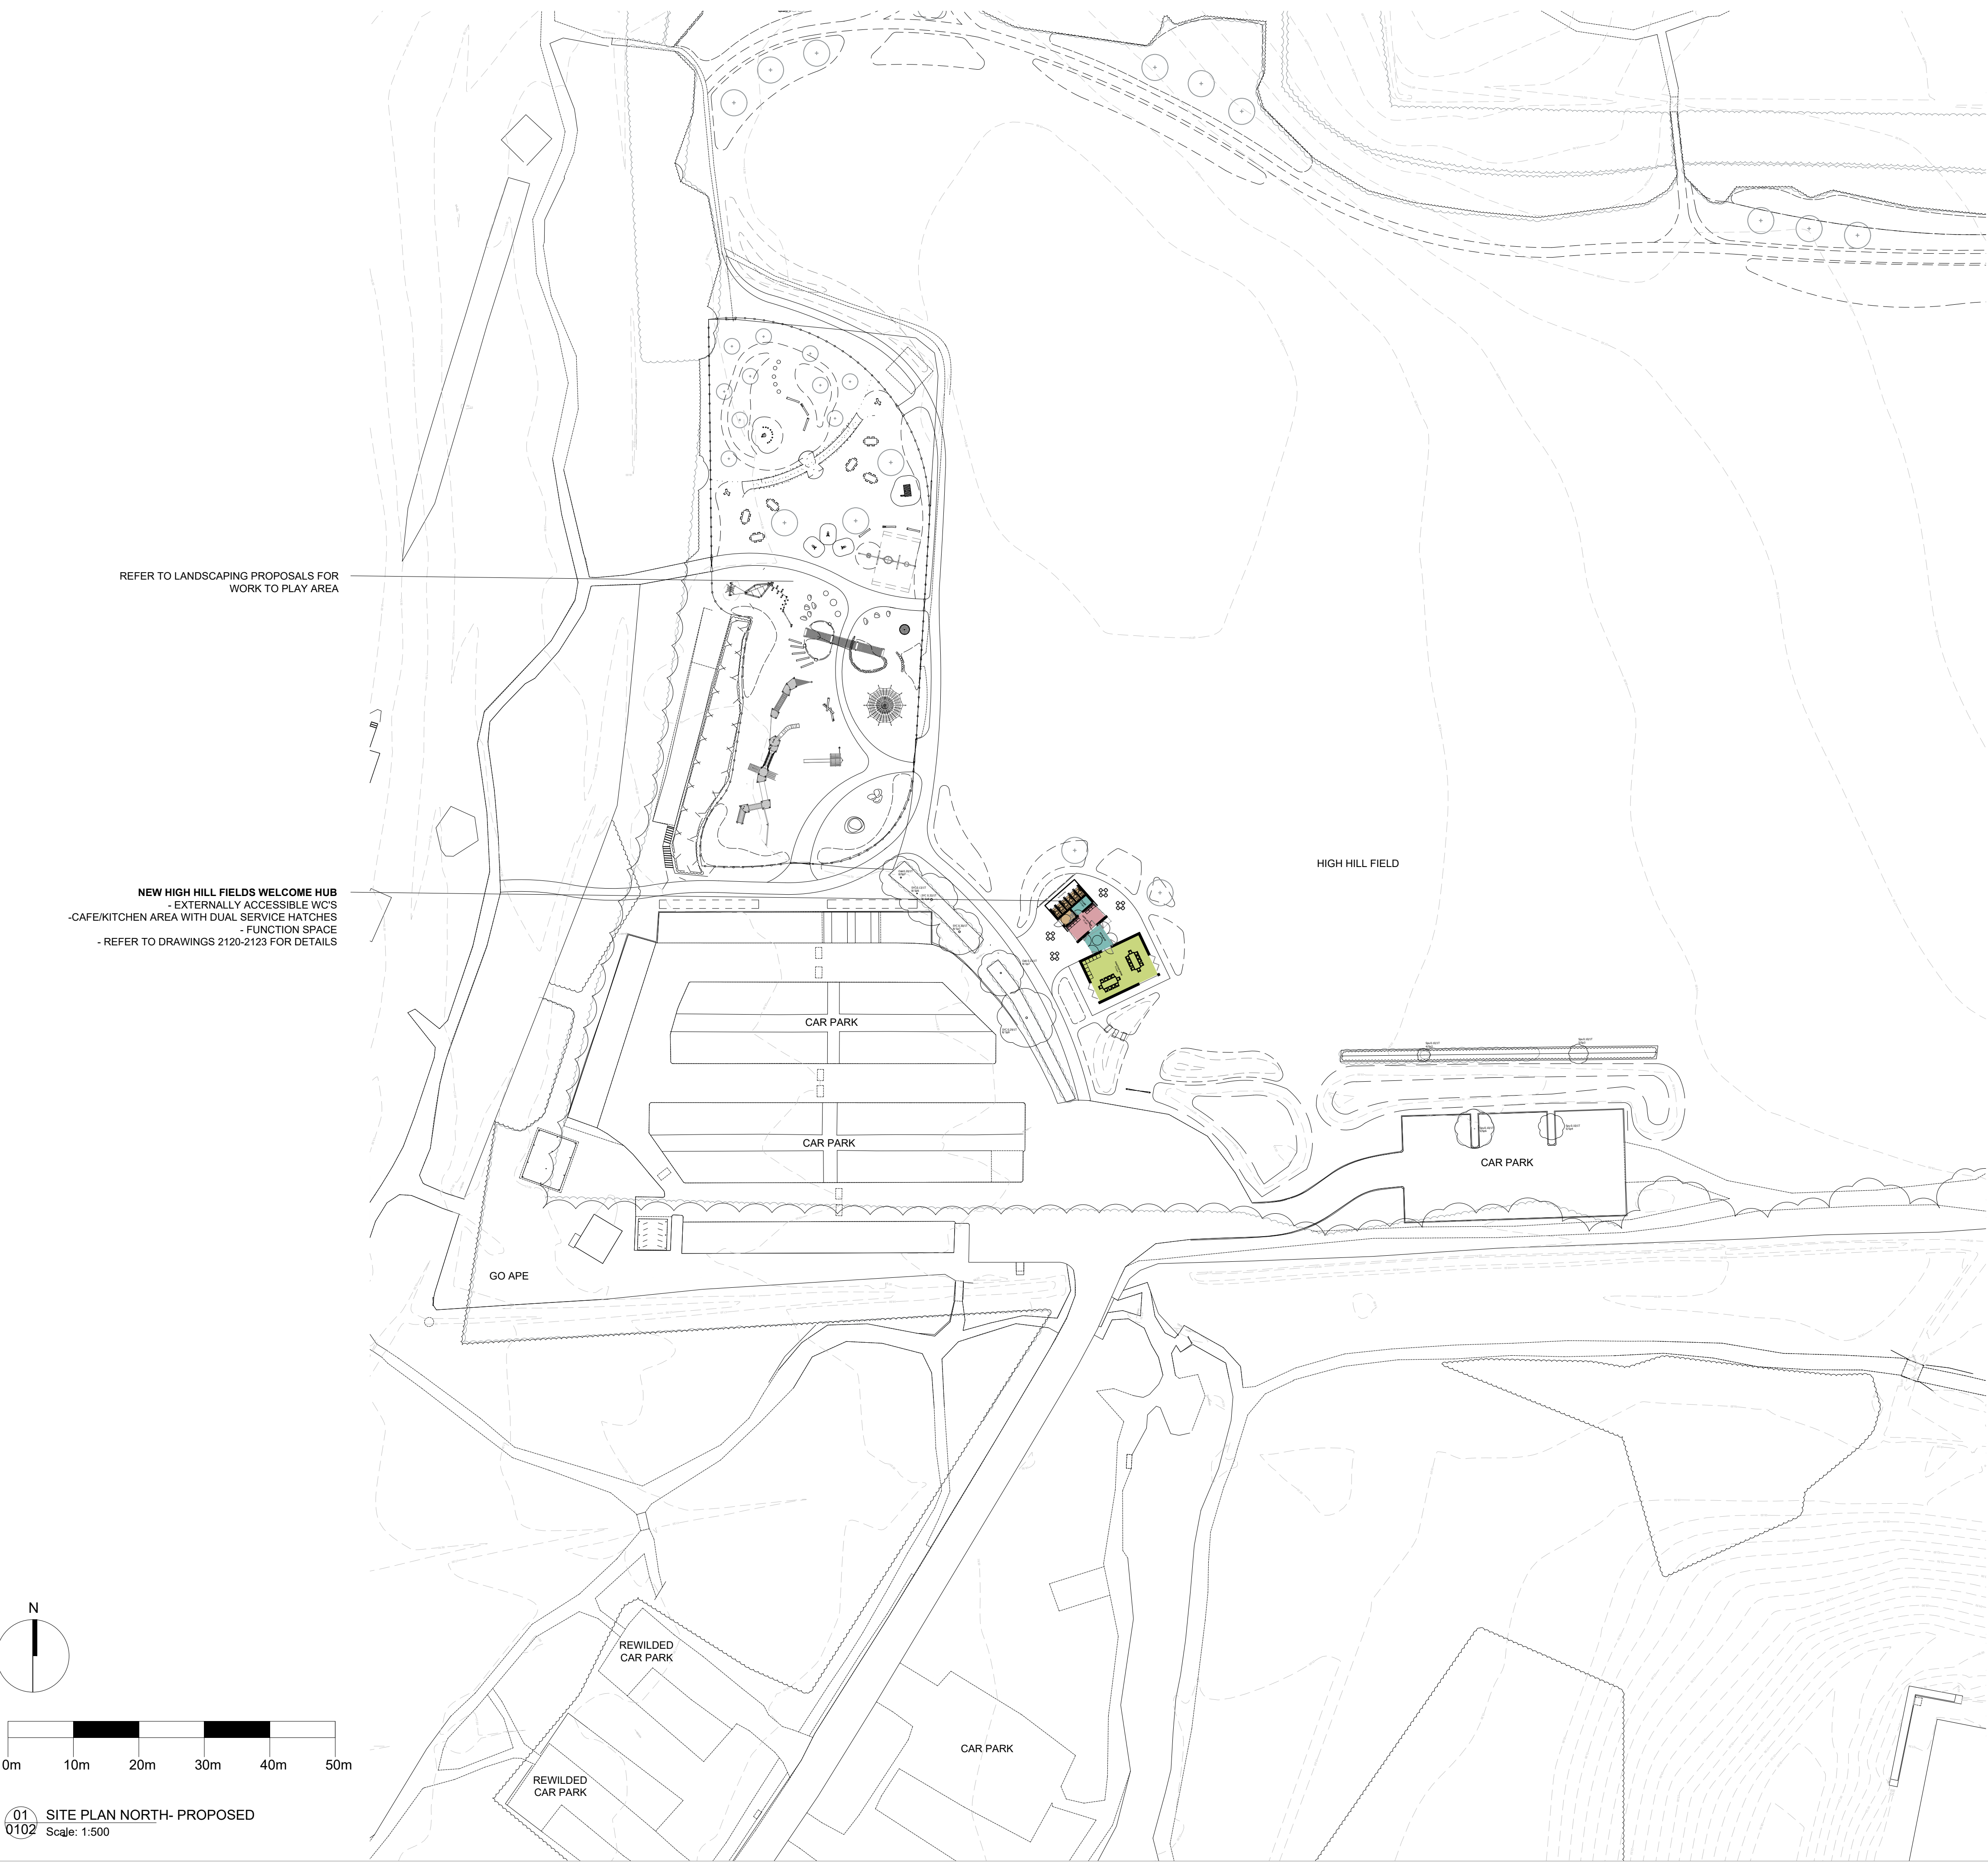

0	-	-
Rev	Date	notes
Drawn	Chkd	

rhp **r h partnership architects**
30-31 Foundry Street Brighton BN1 4AT
T 01273 645220
www.rhpartnership.co.uk
brighton@rhpartnership.co.uk

Project
ITCEN VALLEY COUNTRY PARK

Drawing
SITE PLAN NORTH - PROPOSED

Job Ref	Dwg No	Revision
IVCP-RHP-01-XX-DR-A-1012	0	
Scale(s)	Size	Drawn
1:500	A1	PH
		PN

Status
Planning