




34 St Johns Road

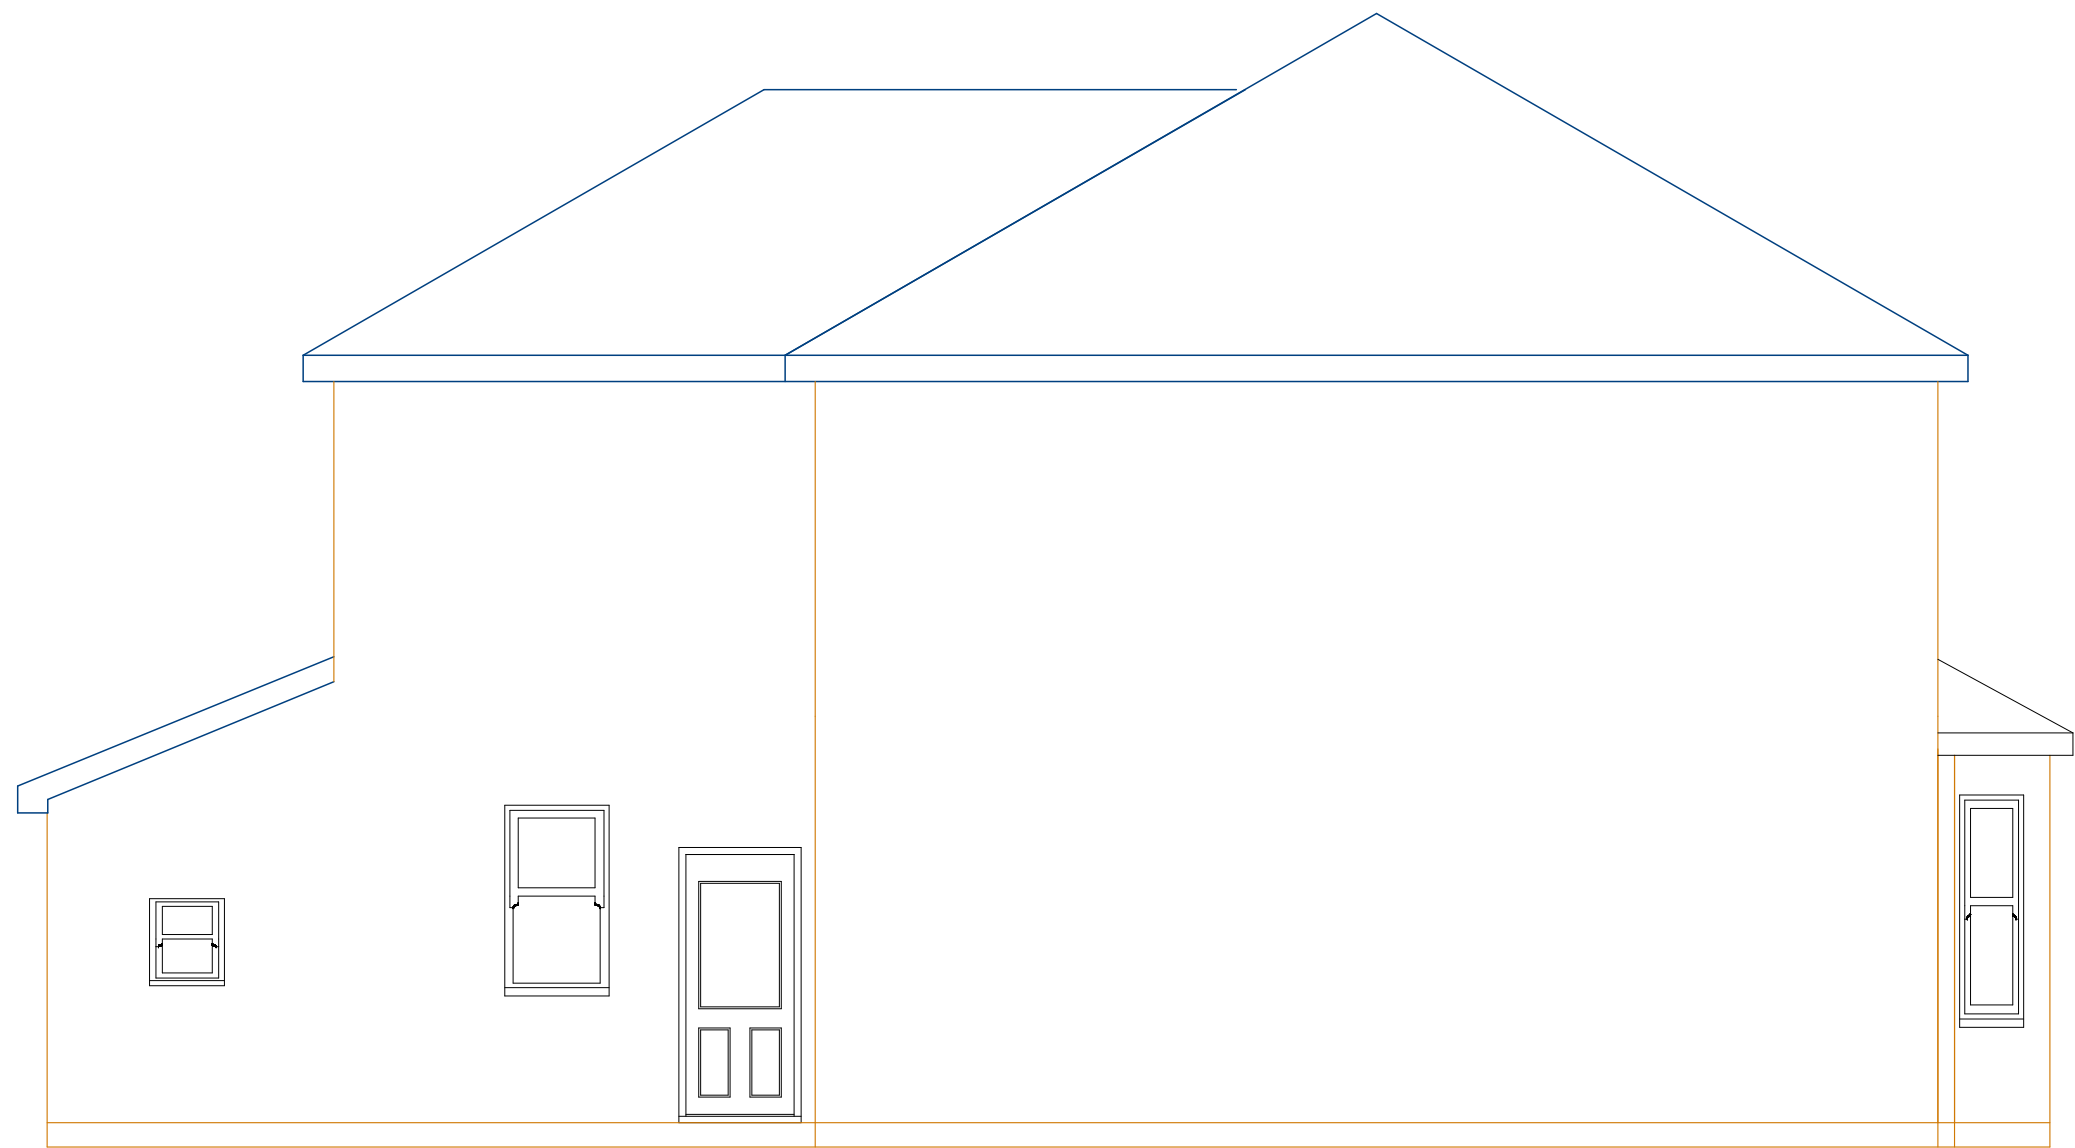

Existing side elevation

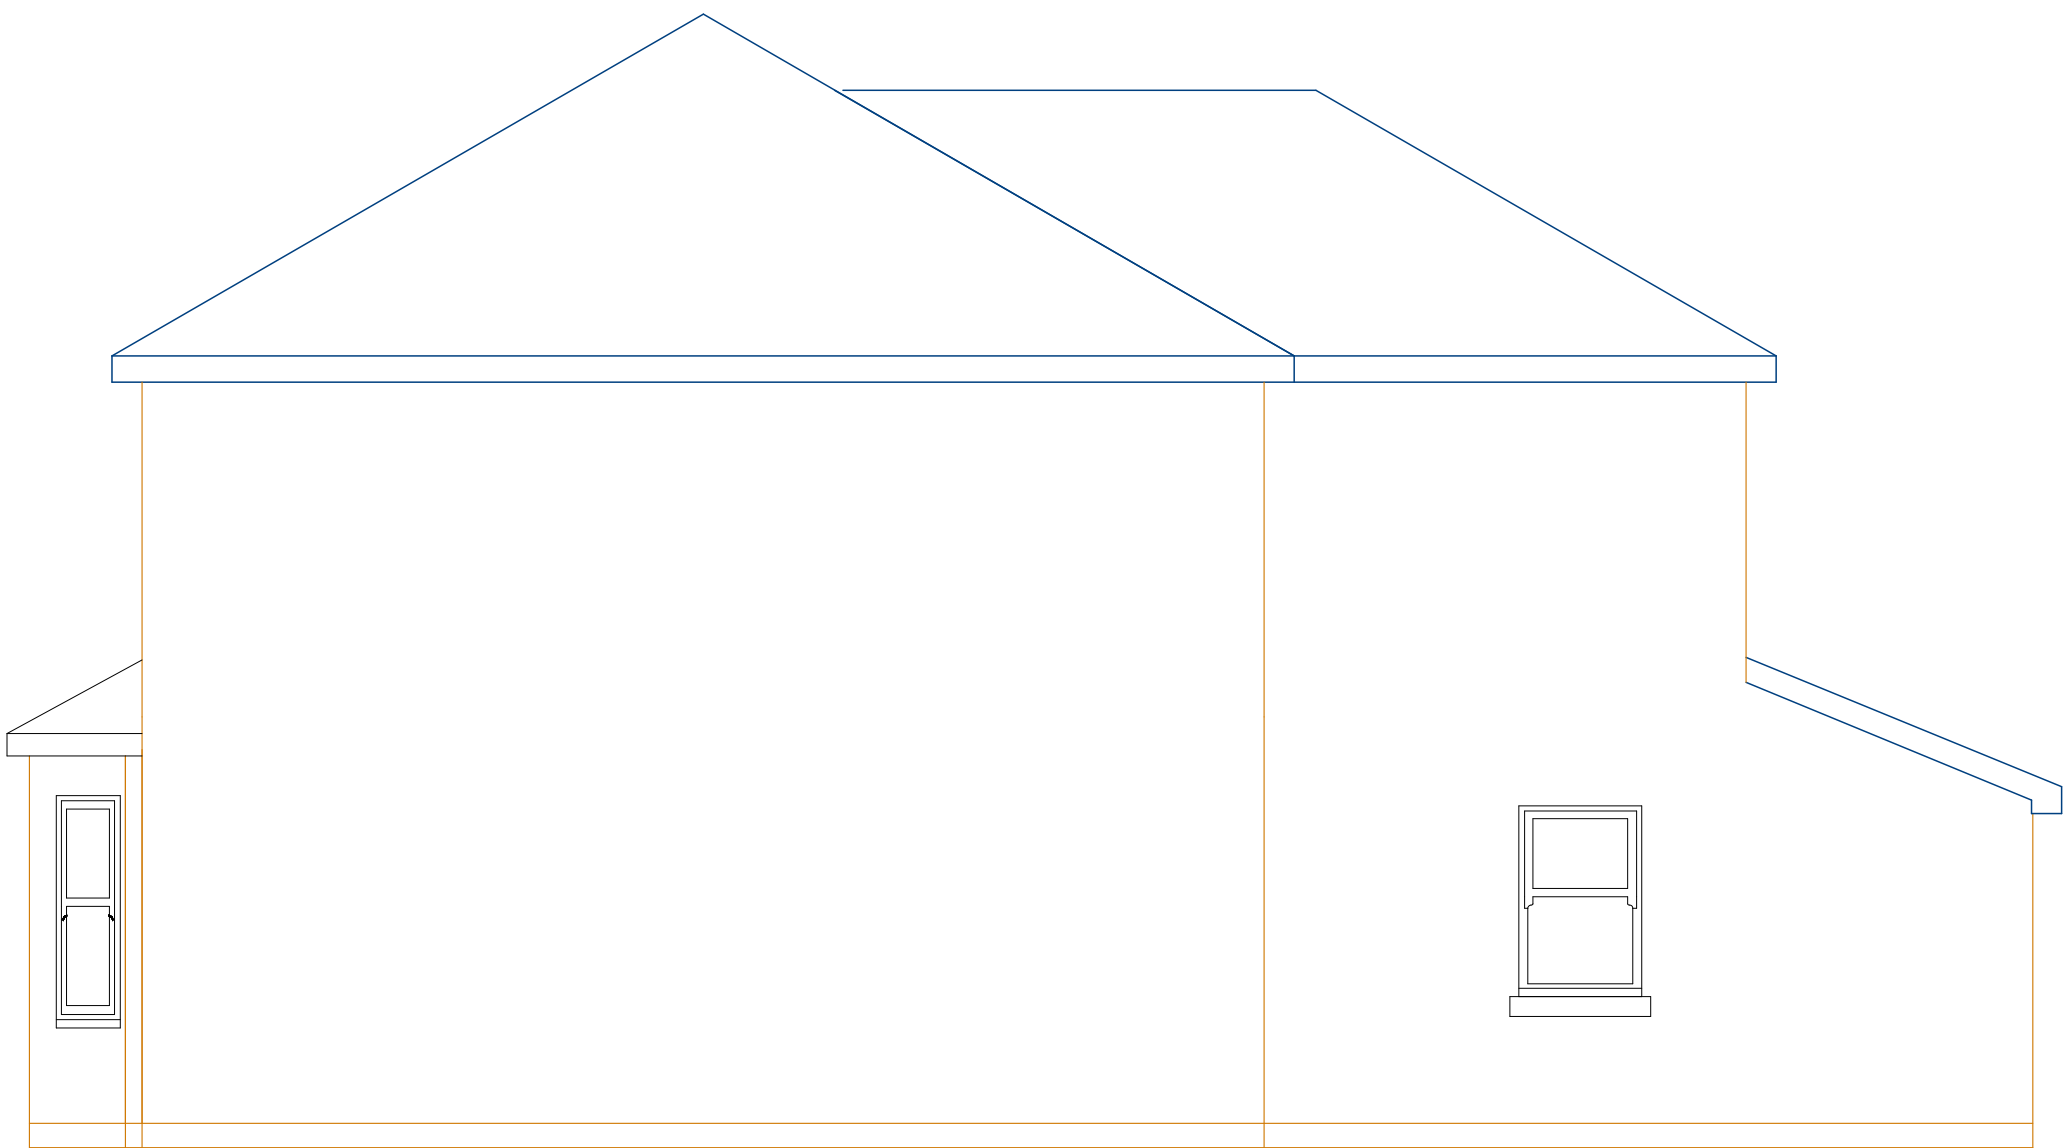

Existing side elevation

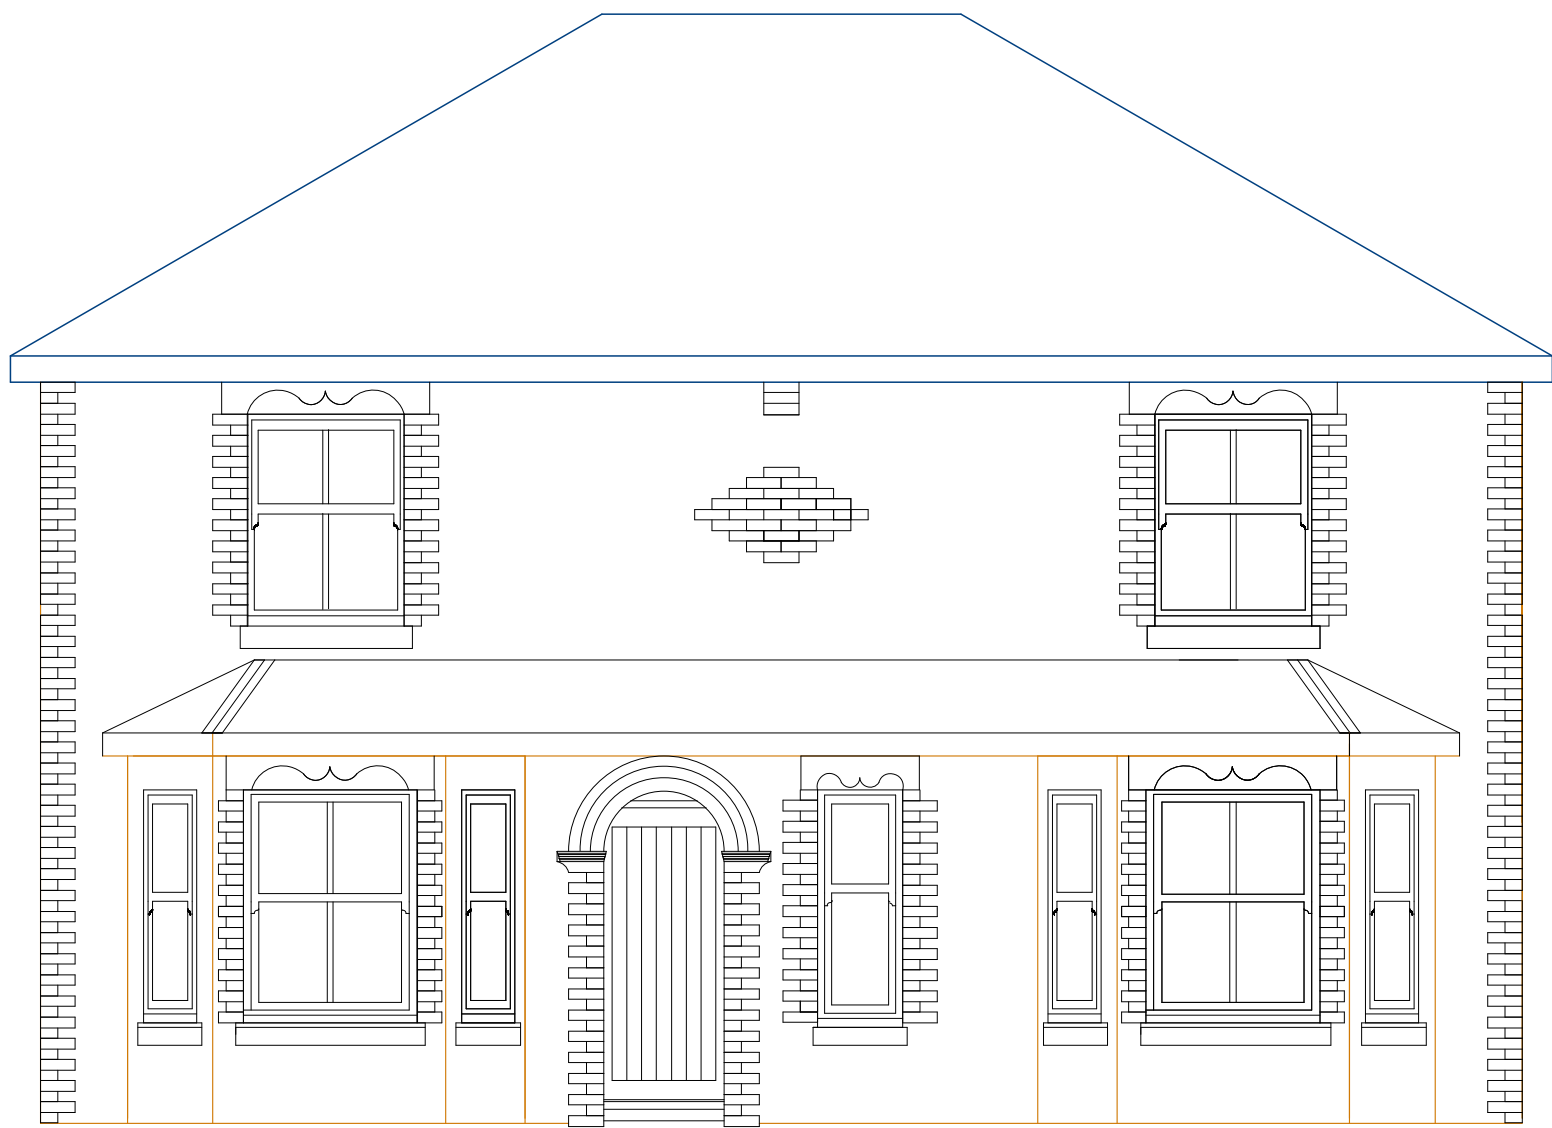

Existing front elevation



Existing rear elevation

Existing Elevations.

COCKAIN DESIGN.
40 Wildern Lane.
Hedge End.
Southampton
SO30 4EH.

robincockain@gmail.com
Mobile for Robin 07850 689750

Project

Proposed New Side Extensions.

Drawing Title

Existing Elevations.

Client

Mr J Pentegoste.
34 St Johns Road.
Hedge End.

Scale

A1 1-50
A3 1-100

Date

02 / 04 / 2022

Drawn by

Robin Cockain

Page Size - A1

2500

The Copyright of this drawing belongs solely
to Cockain Design.It should not be copied or
reproduced without consent.