



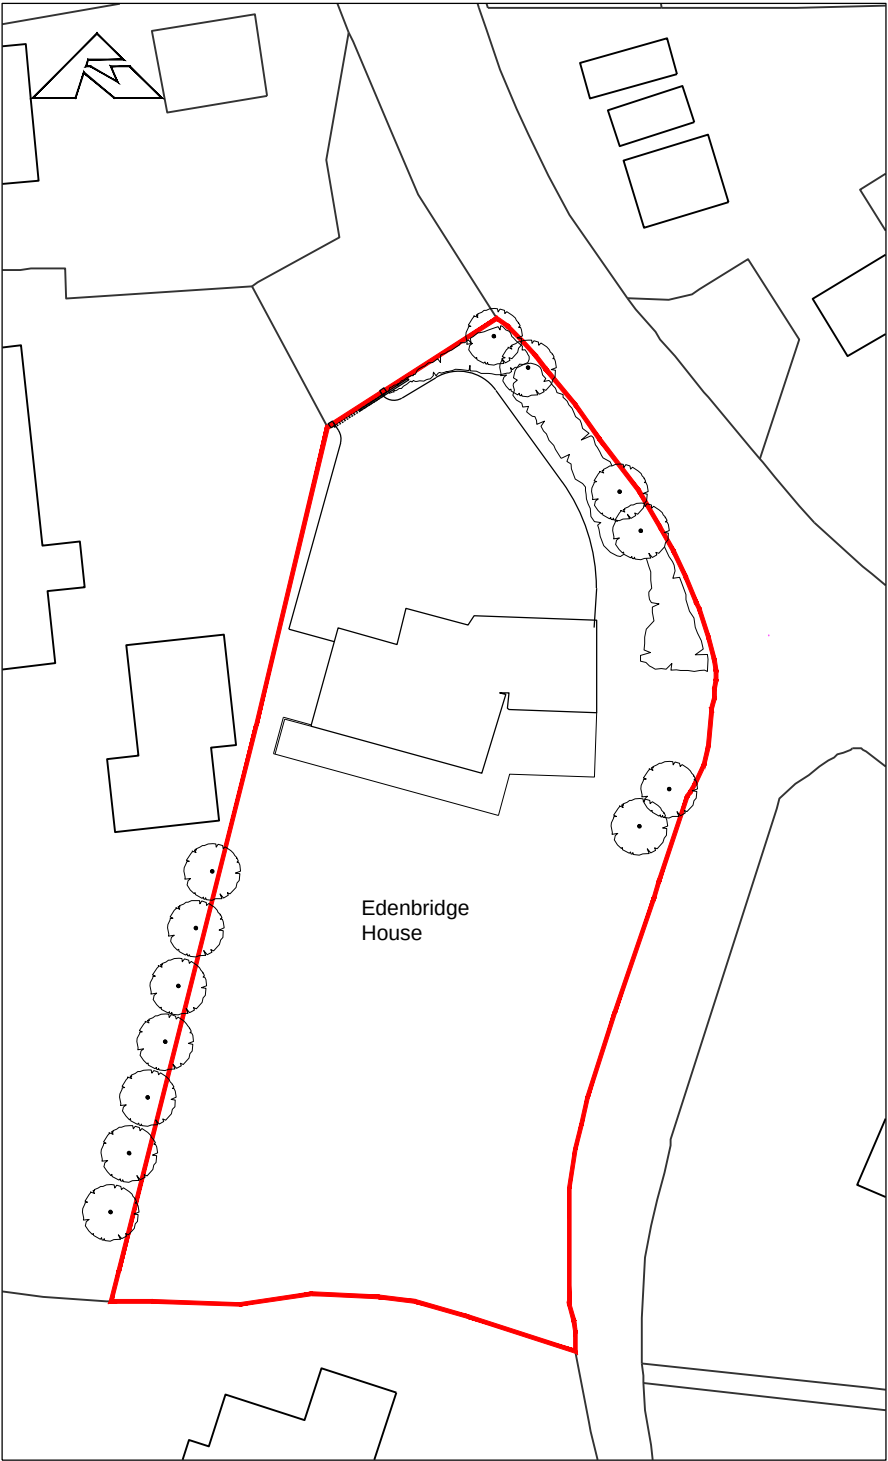


Existing Site Plan

(1:500)
scale 1:500
0 10m 20m

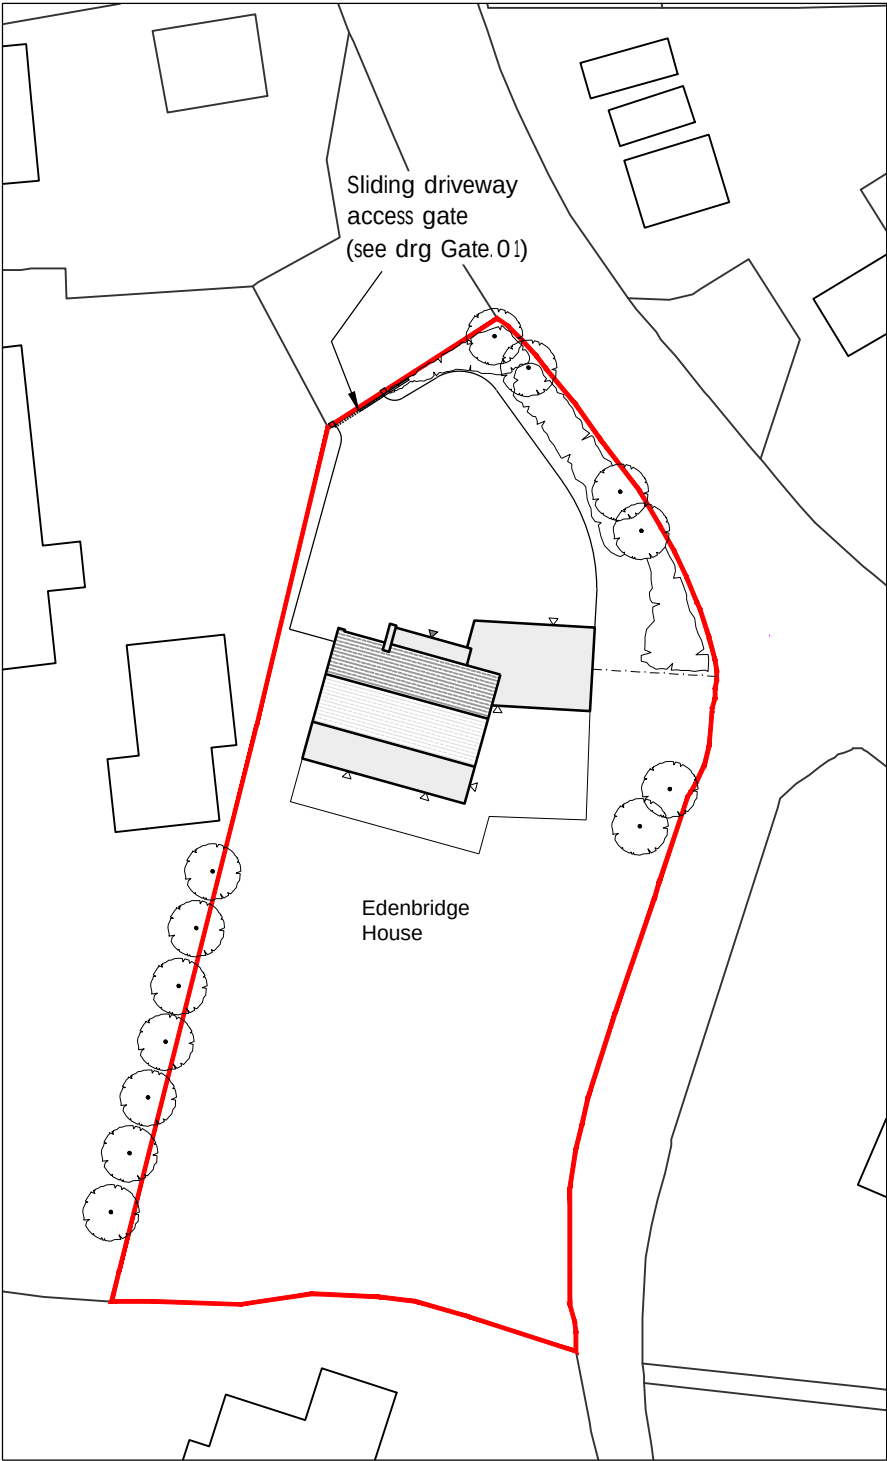

Proposed Site Plan

(1:500)

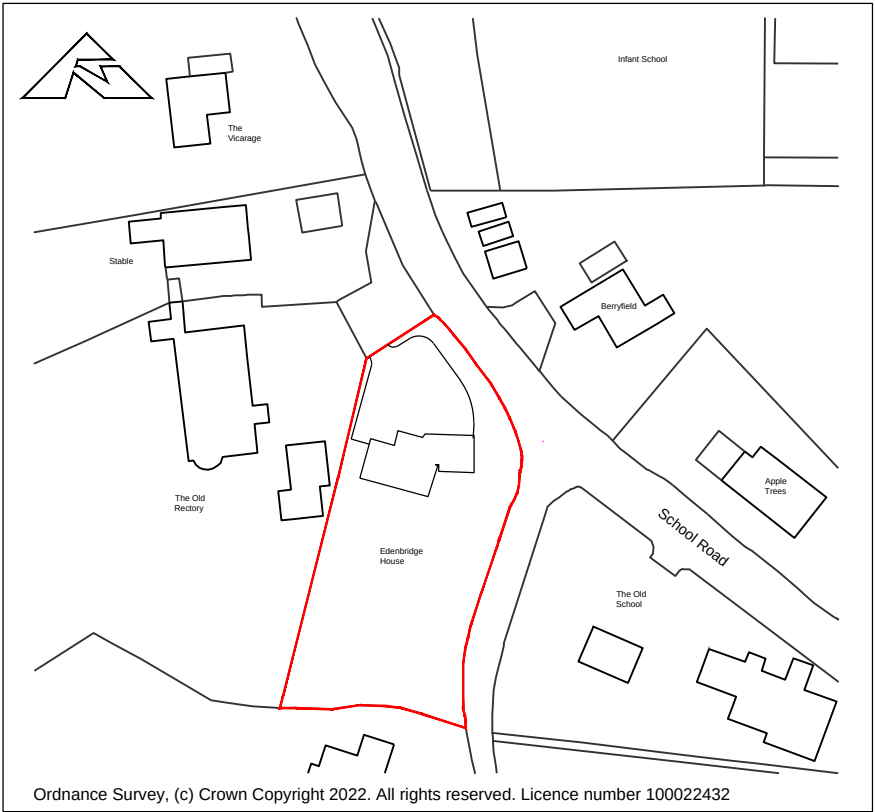

Location Plan

(1:1250)
scale 1:1250
0 25m 50m

A Apr 22 Building footprint updated. Pedestrian gates removed

JON DALE ARCHITECT LTD.

Jon Dale RIBA 12 Crestwood View, Eastleigh, Hampshire, SO50 4NF Tel: 07787 575126 E-mail: jondalearchitect@gmail.com

Project		Title				
Edendbridge House, School Lane Bursledon		Site Blocks Plans & Location Plan				
Scale	Date	Drawn	Checked	Job No.	Drawing. No.	Revision
AS Shown	Feb '22	RDP	JD	099	SL.01	A