





01 existing north-west elevation [front]
Scale: 1:100

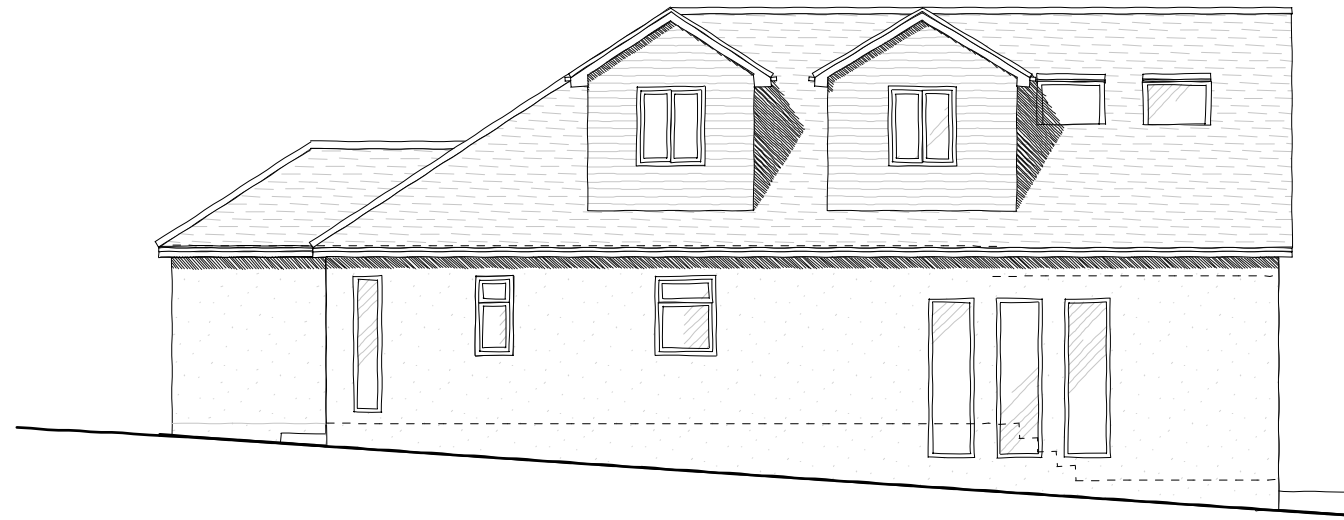

02 existing south-west elevation
Scale: 1:100

 

THIS DRAWING REMAINS PROPERTY OF KODE ARCHITECTURE LTD AND CANNOT BE REPRODUCED OR COPIED WITHOUT PRIOR WRITTEN CONSENT.

DRAWING TO BE USED FOR THE STATUS AS NOTED, DO NOT SCALE FROM THE DRAWING OTHER THAN FOR PLANNING PURPOSES. ALL SIZES TO BE CONFIRMED ON SITE BEFORE CONSTRUCTION. ALL WORKS MUST BE CARRIED OUT IN ACCORDANCE WITH THE RELEVANT STATUTORY AUTHORITIES.

UNLESS STATED, NO TOPOGRAPHICAL SURVEY CARRIED OUT. KODE ARCHITECTURE ACCEPT NO RESPONSIBILITY FOR ERRORS OR OMISSIONS ON DRAWINGS/MEASUREMENTS.

notes: *



project date: March 2022


status: Planning

scale: as noted @ A3

project title: 34 Yardley Road, Hedge End

sheet name: Existing Elevations 1

drawing no.: KA/2022/J03.04

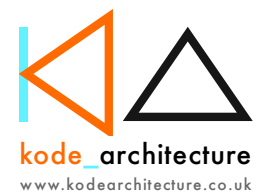

Kode_Architecture Limited
47 Ramley Road
Lymington
SO41 8GZ

rob@kodearchitecture.co.uk
01590 676137