




© STRINGENT COPYRIGHT

This drawing has been produced for:
Mr Wayne Newman
and prepared for submission as part of any statutory
Applications. It is not intended for use by any other
person or for any other building project or purpose
without prior permission from Toldfield Architects Ltd.


**NORTH-WEST ELEVATION
TO NORMAN GARDENS**

SCALE

 


PROPOSED MATERIALS:

WALLS	01	RED BRICK MULTI
ROOF	02	GREY ZINC
DOORS	03	GREY ALUMINIUM COMPOSITE D/GLAZED
FRONT DOOR	04	GREY ALUMINIUM COMPOSITE
WINDOWS	05	GREY ALUMINIUM COMPOSITE D/GLAZED
	06	OBSCURE GLAZED
FACIA	07	GREY ZINC
DOWN PIPE	08	GLAVANIZED STEEL OR ZINC
STORE ROOF	09	GREY ZINC
STORE WALL	10	RED BRICK MULTI
SOLAR PANEL	11	10x 250kWh SOLAR PANELS

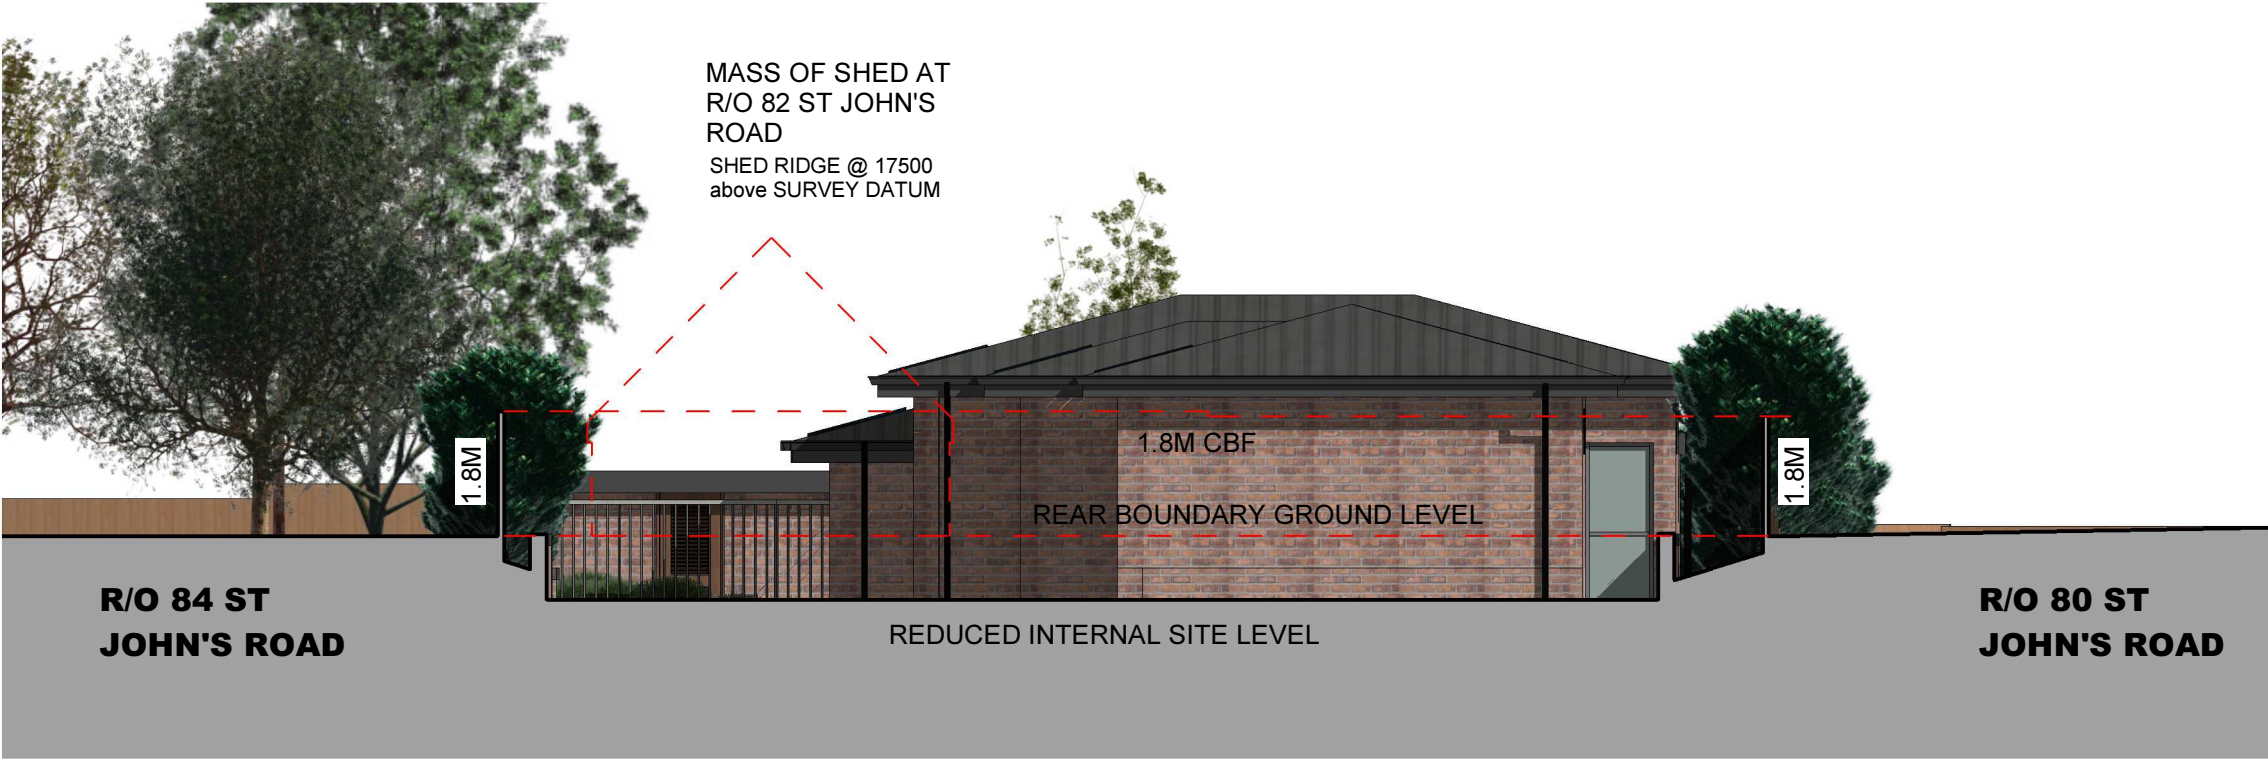

**SOUTH-EAST ELEVATION
TO R/O 82 ST JOHN'S**

SCALE

 

TOLDFIELD ARCHITECTS
© Toldfield Architects Ltd,
5 Freemantle Business Centre,
152 Millbrook Road East,
Southampton.
SO15 1JR
Tel: 023 80 236165
Email: info@toldfieldarchitects.co.uk
adi@toldfieldarchitects.co.uk
kouros@toldfieldarchitects.co.uk
Webwww.toldfieldarchitects.co.uk

Project Name and Address:

R/O 82 St John's Road, Hedge End, Southampton.
SO30 4DF

Client:

Mr Wayne Newman

Drawing Title:

N-West and S-East Elevations

Project Ref: Origen: Zone: Level: Type: Role: Number: Rev:

190303 TA - - -E -A - P10 C

Status:

Pre Planning

TA Code: Project Stage: Sheet @ A3: Date:

190303 Concept 1 : 100 04/05/2022 16:47:49

C	Revised to include Bedroom 4	04/05/2022
Rev:		Dr: AP